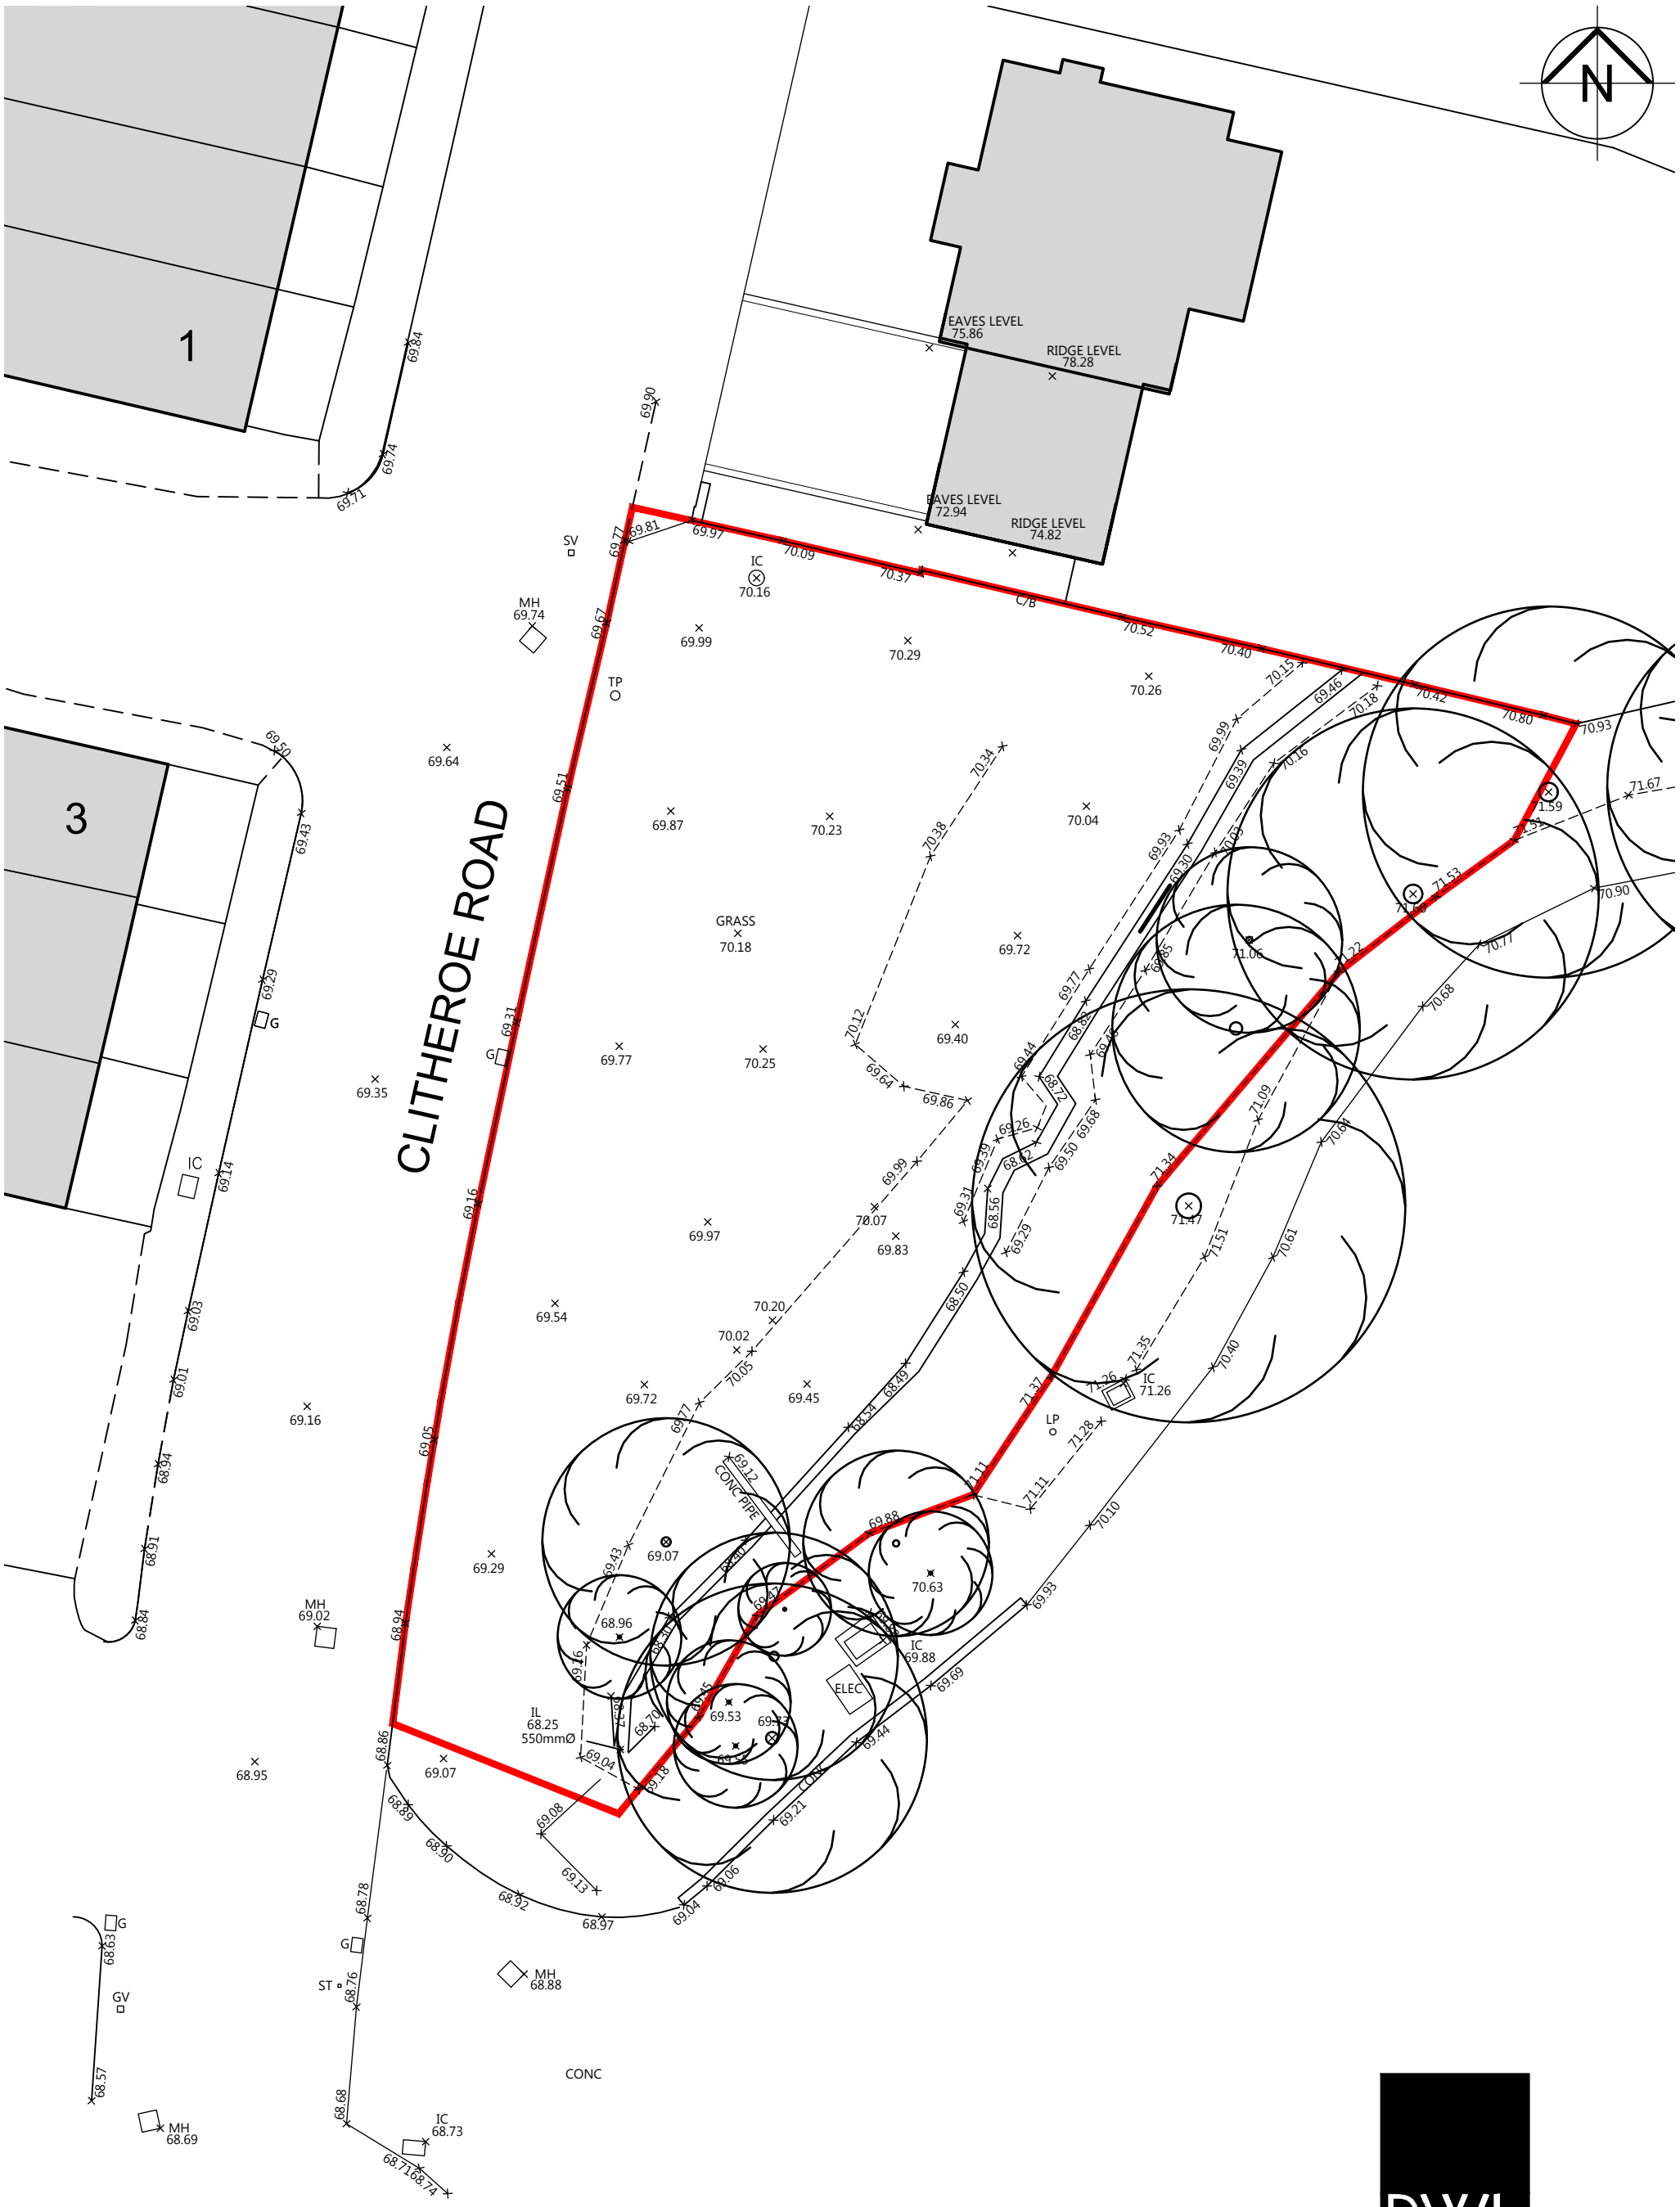

0 4m 8m 12m

1:200@A3 1224-PL02A

Clitheroe Road, Barrow
Existing Site Layout

PWL ARCHITECTURE
The Studio 29 Bent Lane Leyland Preston PR25 4HP
Tel 01772 467404 E Mail info@pwlarchitecture.com