Planning - Camping Pods and Camping on land at
Foxfields Farm,Hurst Green,BB7 9PN ~

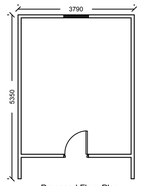

Proposed Floor Plan -
Plots 1 & 2 - 1:100

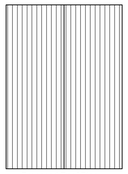
Proposed Roof Plan -
Plots 1 & 2 - 1:100

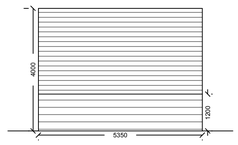

Proposed Westerly Facing Elevation -
Plots 1 & 2 - 1:100

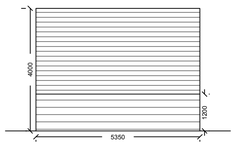

Proposed Easterly Facing Elevation -
Plots 1 & 2 - 1:100

Proposed Southly Facing Elevation -
Plots 1 & 2 - 1:100

Proposed Northerly Facing Elevation -
Plots 1 & 2 - 1:100

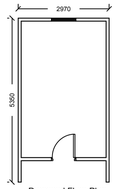

Proposed Floor Plan -
Plots 3, 4 & 5 - 1:100

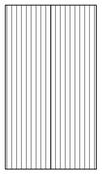
Proposed Roof Plan -
Plots 3, 4 & 5 - 1:100

Proposed Southerly Facing Elevation -
Plots 3, 4 & 5 - 1:100

Proposed Northerly Facing Elevation -
Plots 3, 4 & 5 - 1:100

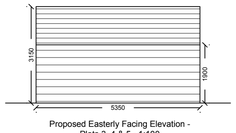

Proposed Easterly Facing Elevation -
Plots 3, 4 & 5 - 1:100

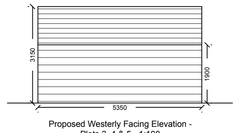

Proposed Westerly Facing Elevation -
Plots 3, 4 & 5 - 1:100

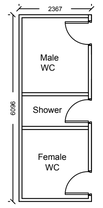

Proposed Floor Plan -
Facilities Block - 1:100

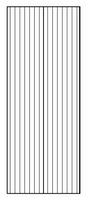
Proposed Roof Plan -
Facilities Block - 1:100

Proposed Southerly Facing Elevation -
Facilities Block - 1:100

Proposed Northerly Facing Elevation -
Facilities Block - 1:100

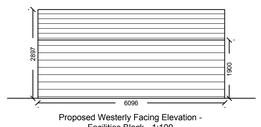

Proposed Westerly Facing Elevation -
Facilities Block - 1:100

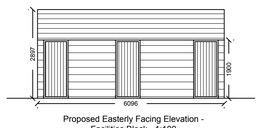

Proposed Easterly Facing Elevation -
Facilities Block - 1:100

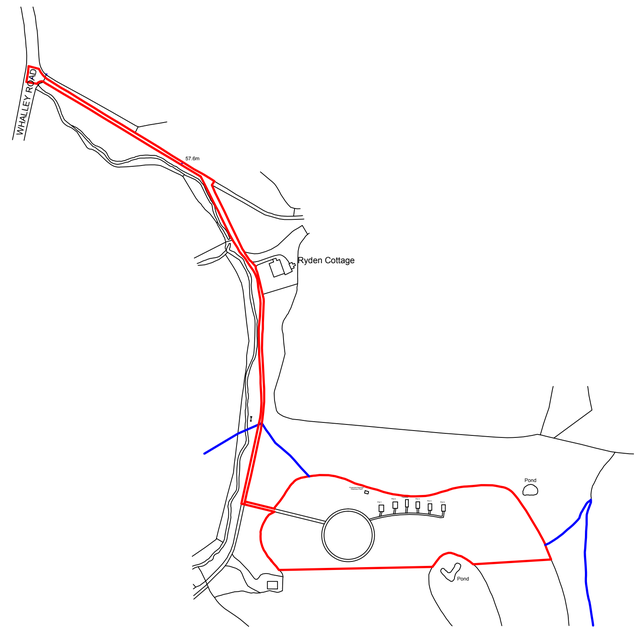

Location Plan - 1:2500

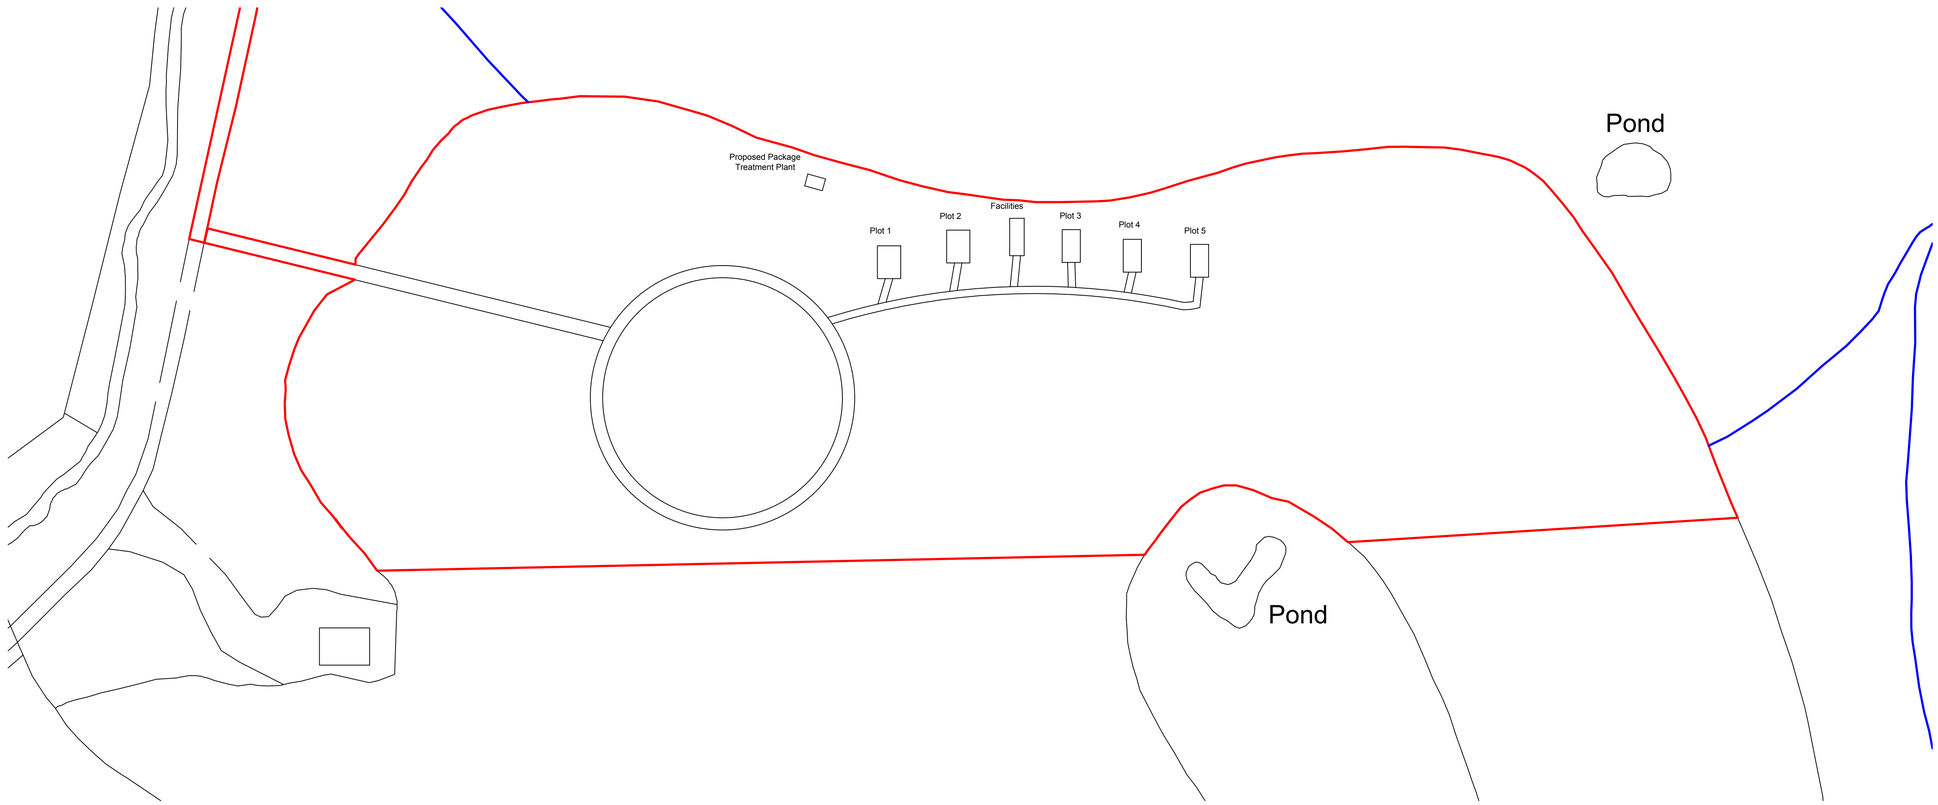

Existing Site Plan - 1:500

Notes:

All work is to be carried out to the latest current British standards Codes of Practice and recognised working practices.
All work and materials should comply with Health and Safety legislation.
All dimensions are in millimetres where explicitly shown otherwise.
The contractor should check and certify all dimensions as work proceeds and notify the architect of any discrepencies.
Do not scale off the drawings, if in doubt ask.

Gary Hoerty Associates Chartered Surveyors
Suite 9 - Grindleton Business Centre
The Spinney
Grindleton
Clitheroe
Lancashire BB7 4DH

T: 01200 449700
Email: info@ghaonline.co.uk

Project: (Wil.150.2373)

Planning - Camping Pods and Camping on land at

Foxfields Farm,
Hurst Green,
BB7 9PN.

Title: Existing Plans & Elevations of Pods.
Existing Site Plan. Location Plan

Drawing No: Wil/150/2373/01 **Drawn:** PF

Client: Mr J Wilkinson

Date: 03/10/2017 **Scale:** 1:100, 1:1250 & 1:2500 @ A1

Amendments: