



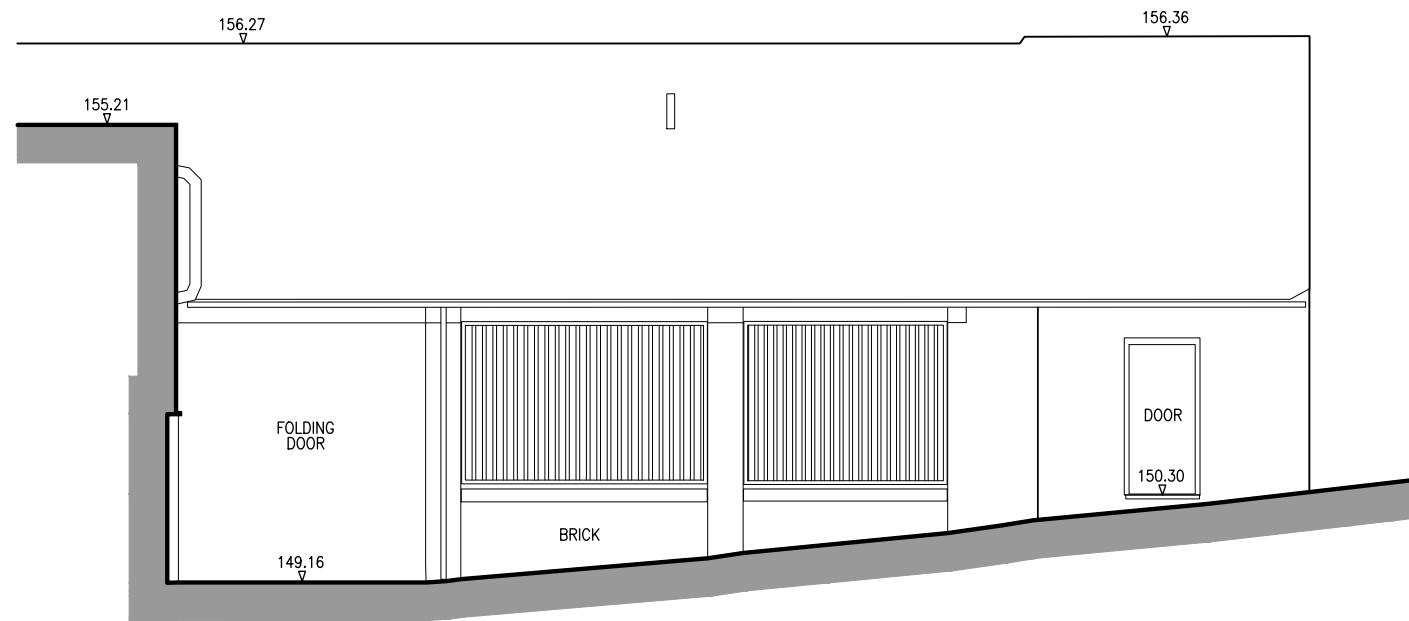

DATUM LINE 148.00m

North East Elevation

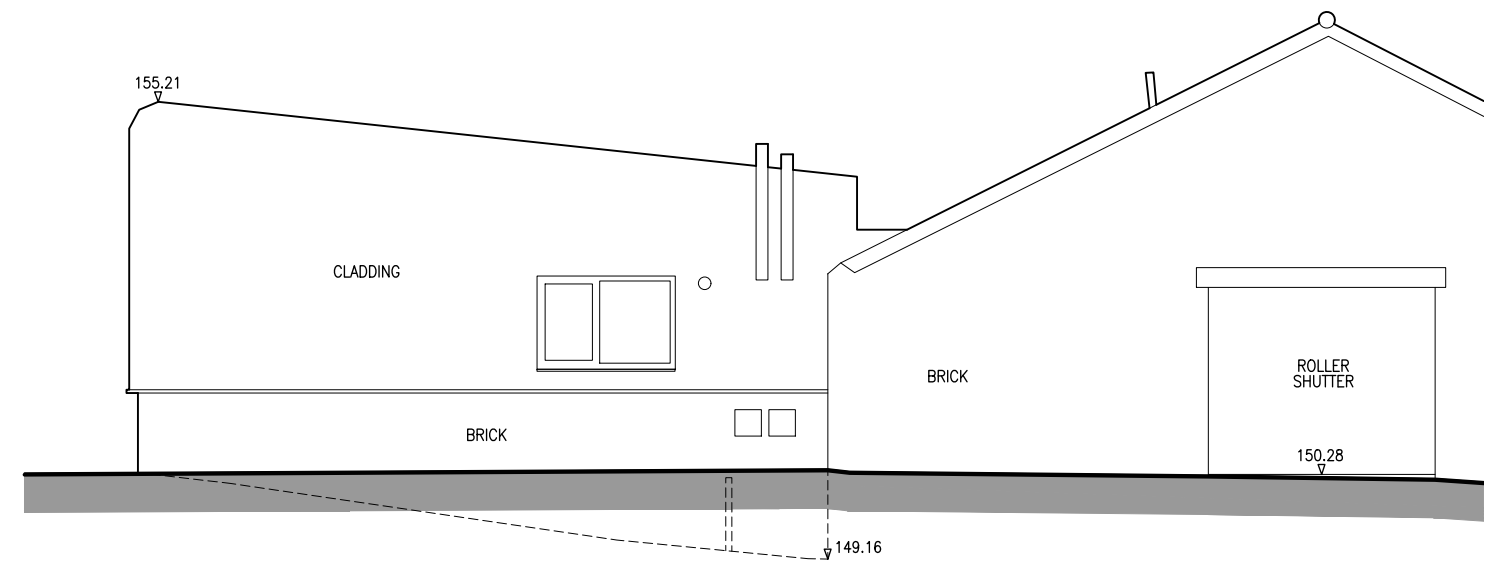

DATUM LINE 148.00m

North West Elevation

0 2m 4m 6m
1:100@A3 1248-PL04A

Ramsgreave Business Park Existing Elevations



The Studio 29 Bent Lane Leyland Preston PR25 4HP
Tel 01772 467404 E Mail info@pwlarchitecture.com