




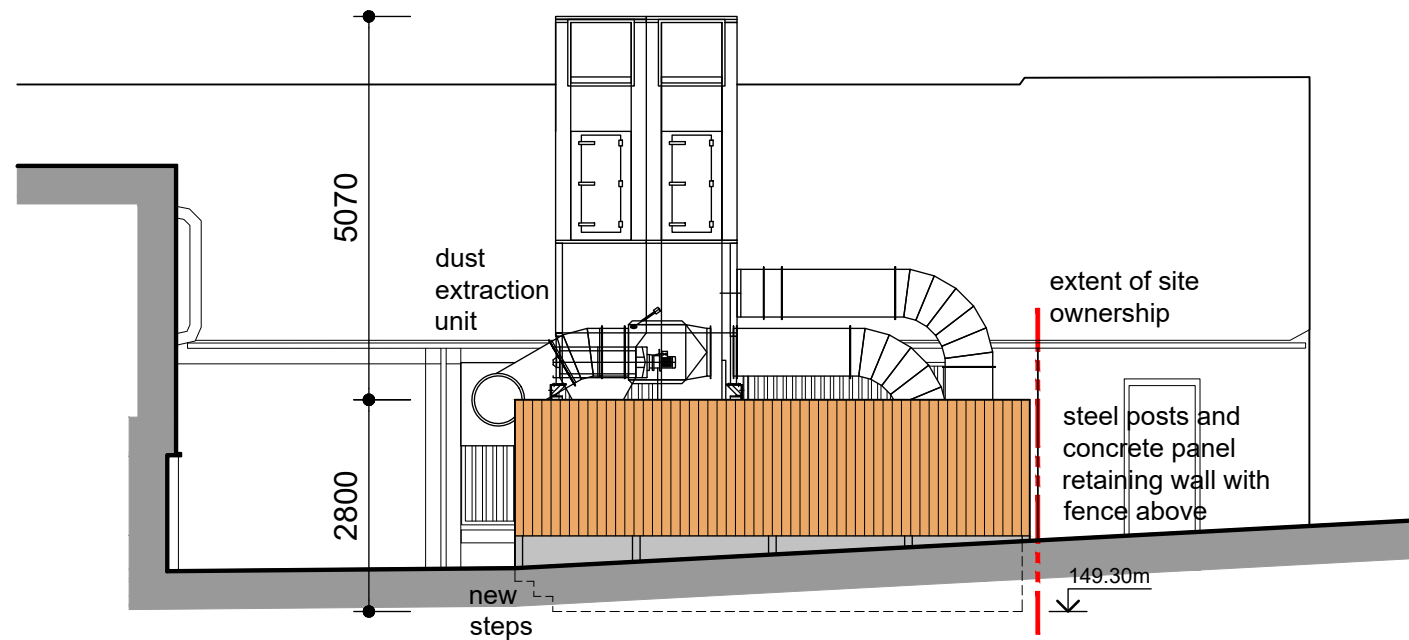

DATUM LINE 148.00m
North East Elevation

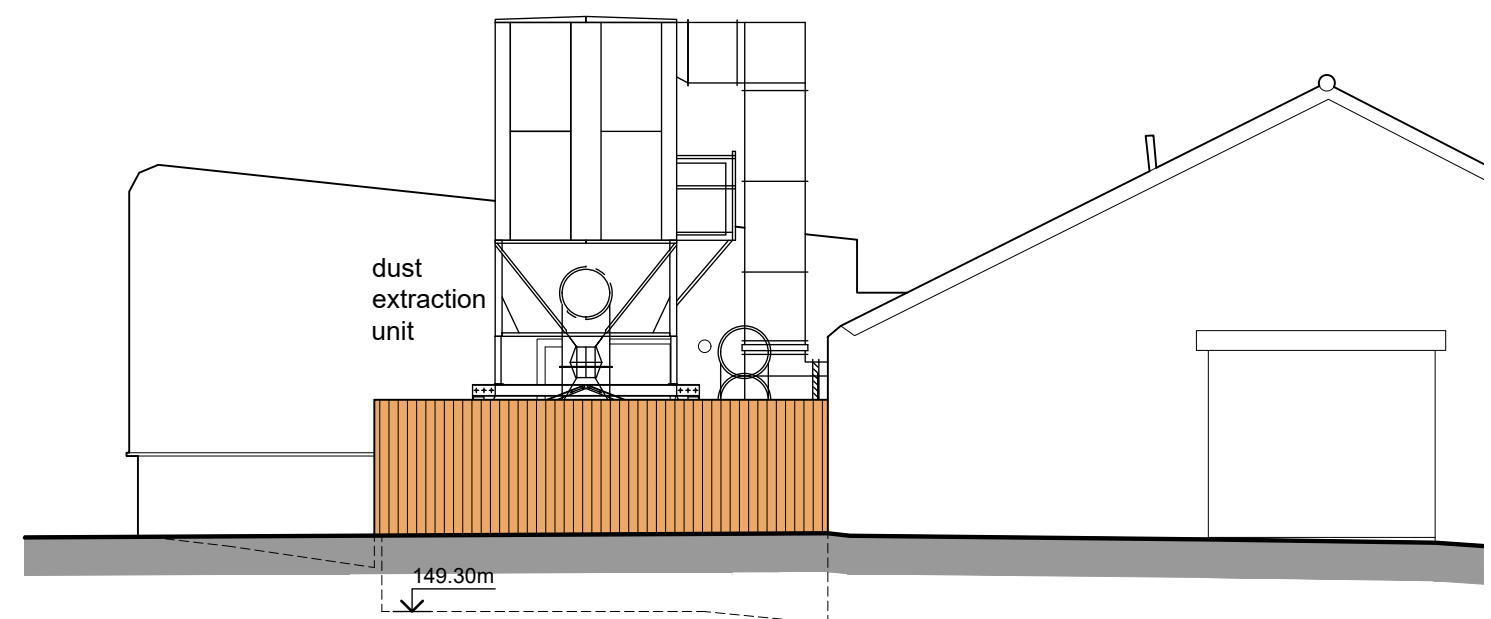

DATUM LINE 148.00m
North West Elevation

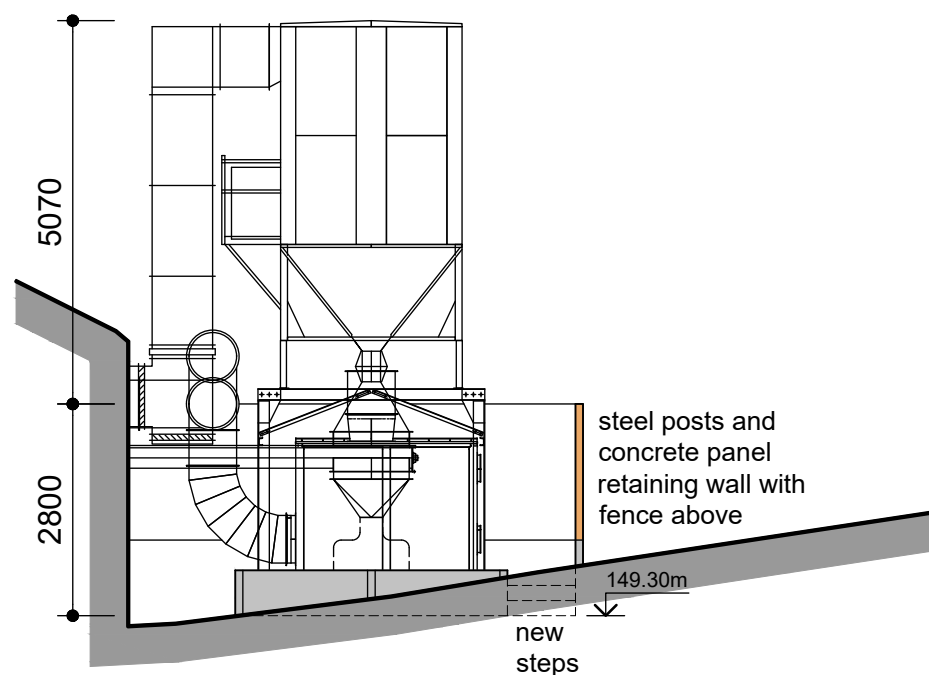

DATUM LINE 148.00m
Elevation Through Building Entrance

0 2m 4m 6m
1:100@A3 1248-PL05

Ramsgreave Business Park Proposed Elevations



The Studio 29 Bent Lane Leyland Preston PR25 4HP
Tel 01772 467404 E Mail info@pwlarchitecture.com