



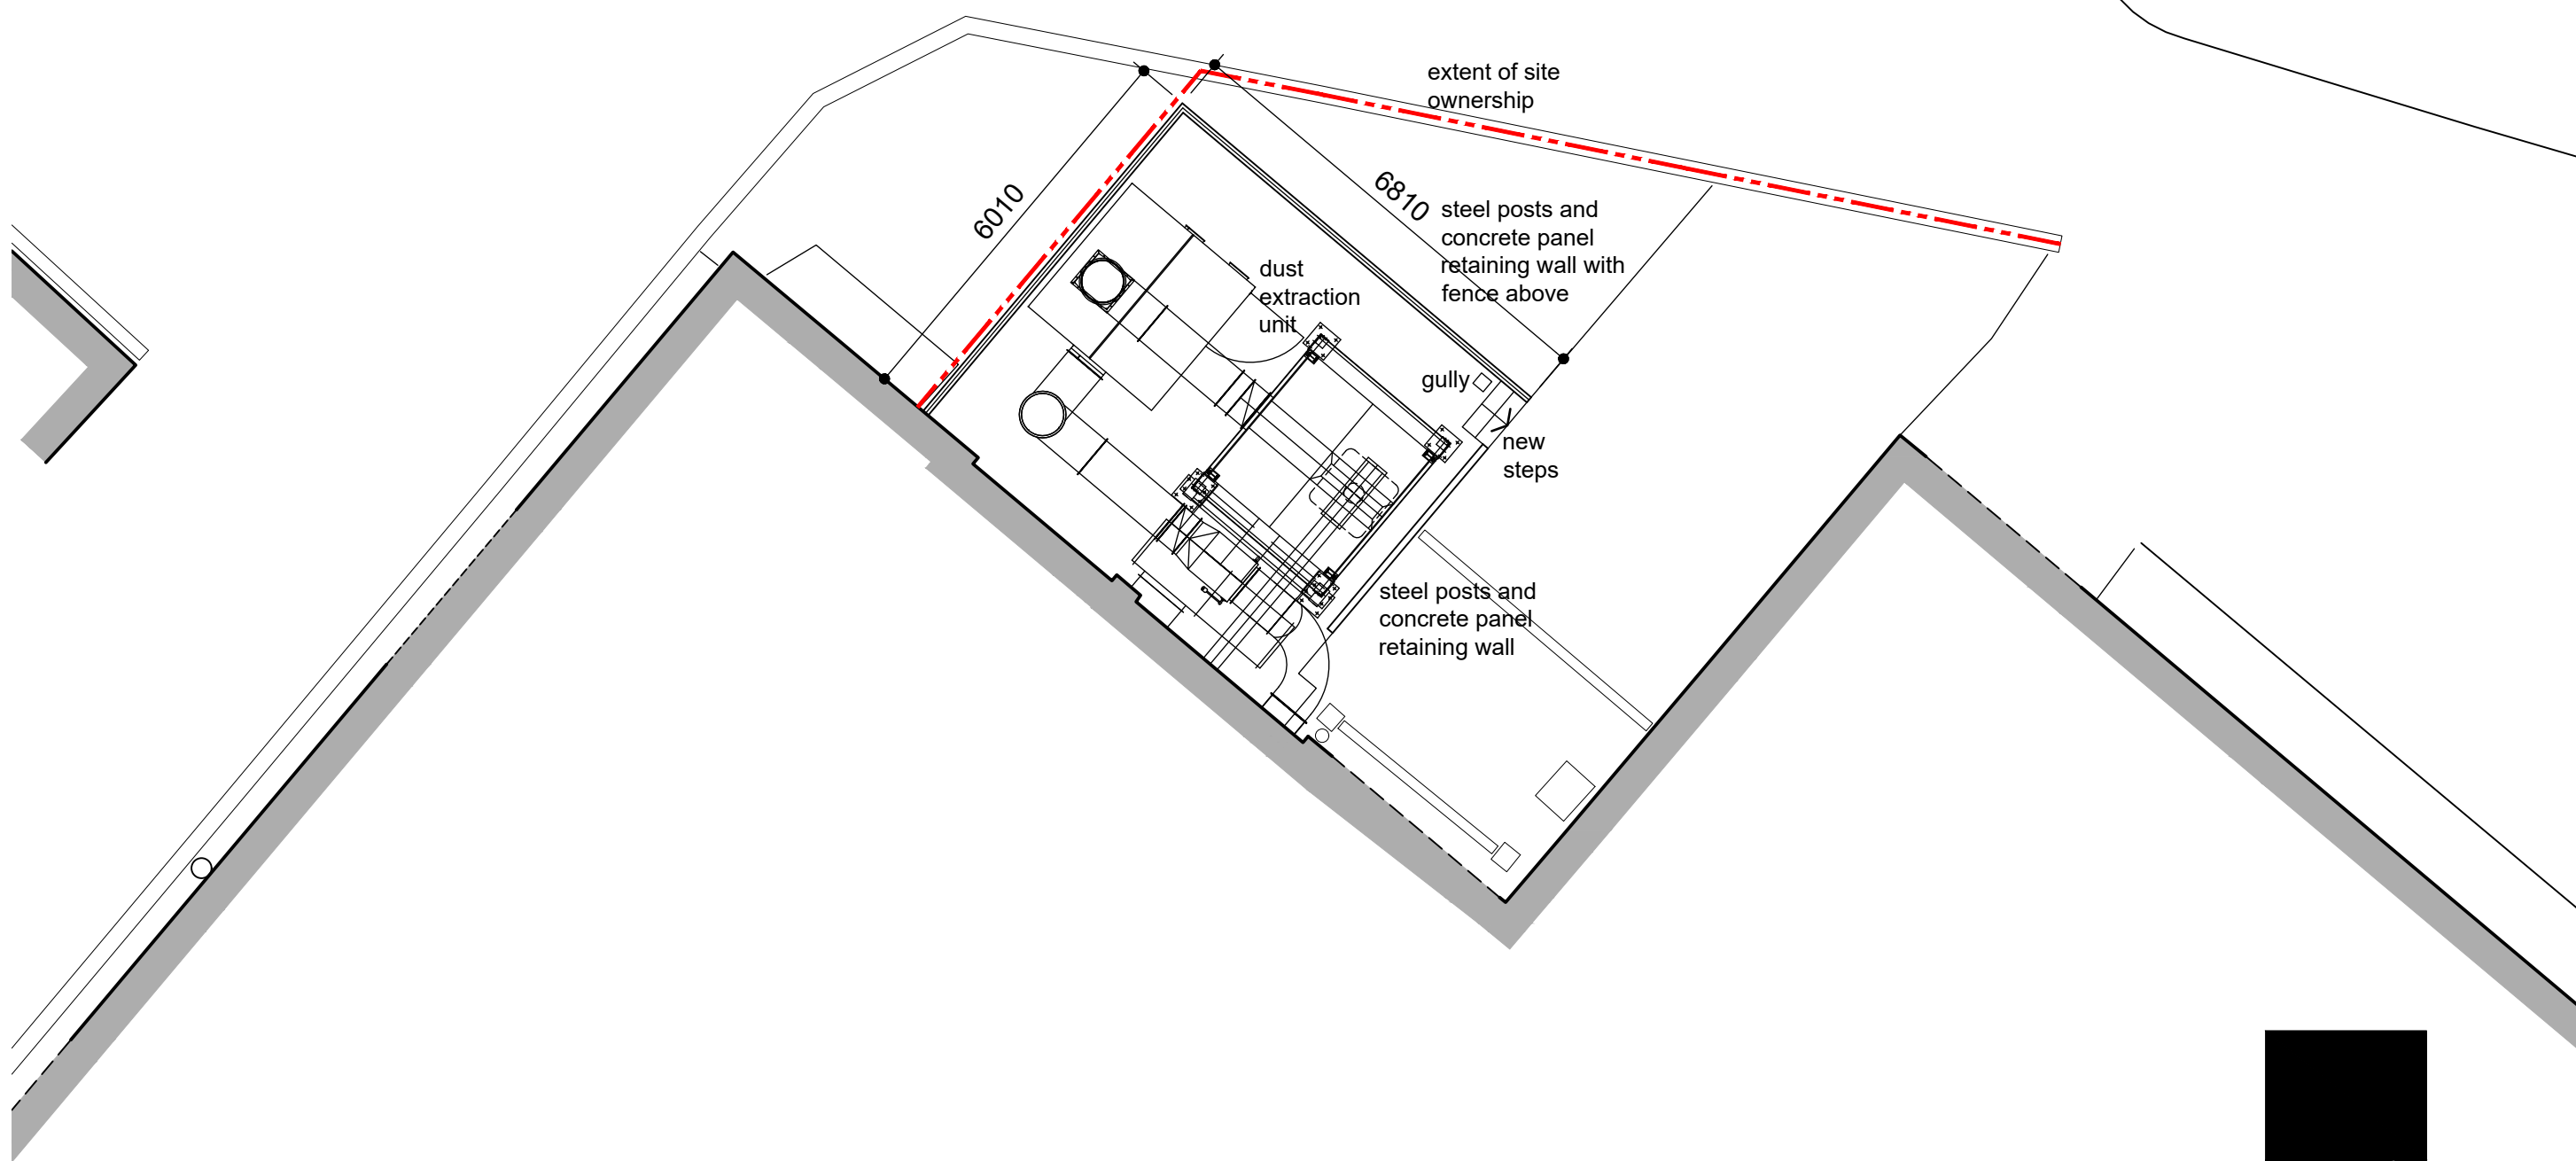

0 2m 4m 6m  
1:100@A3 1248-PL03A

# Ramsgreave Business Park Proposed Floor Plan

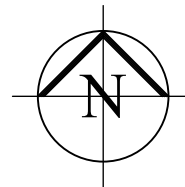

The Studio 29 Bent Lane Leyland Preston PR25 4HP  
Tel 01772 467404 E Mail [info@pwlarchitecture.com](mailto:info@pwlarchitecture.com)