3201710277P

Promap®

Map Centre: - 368687,438081

0m 50m 100m 150m

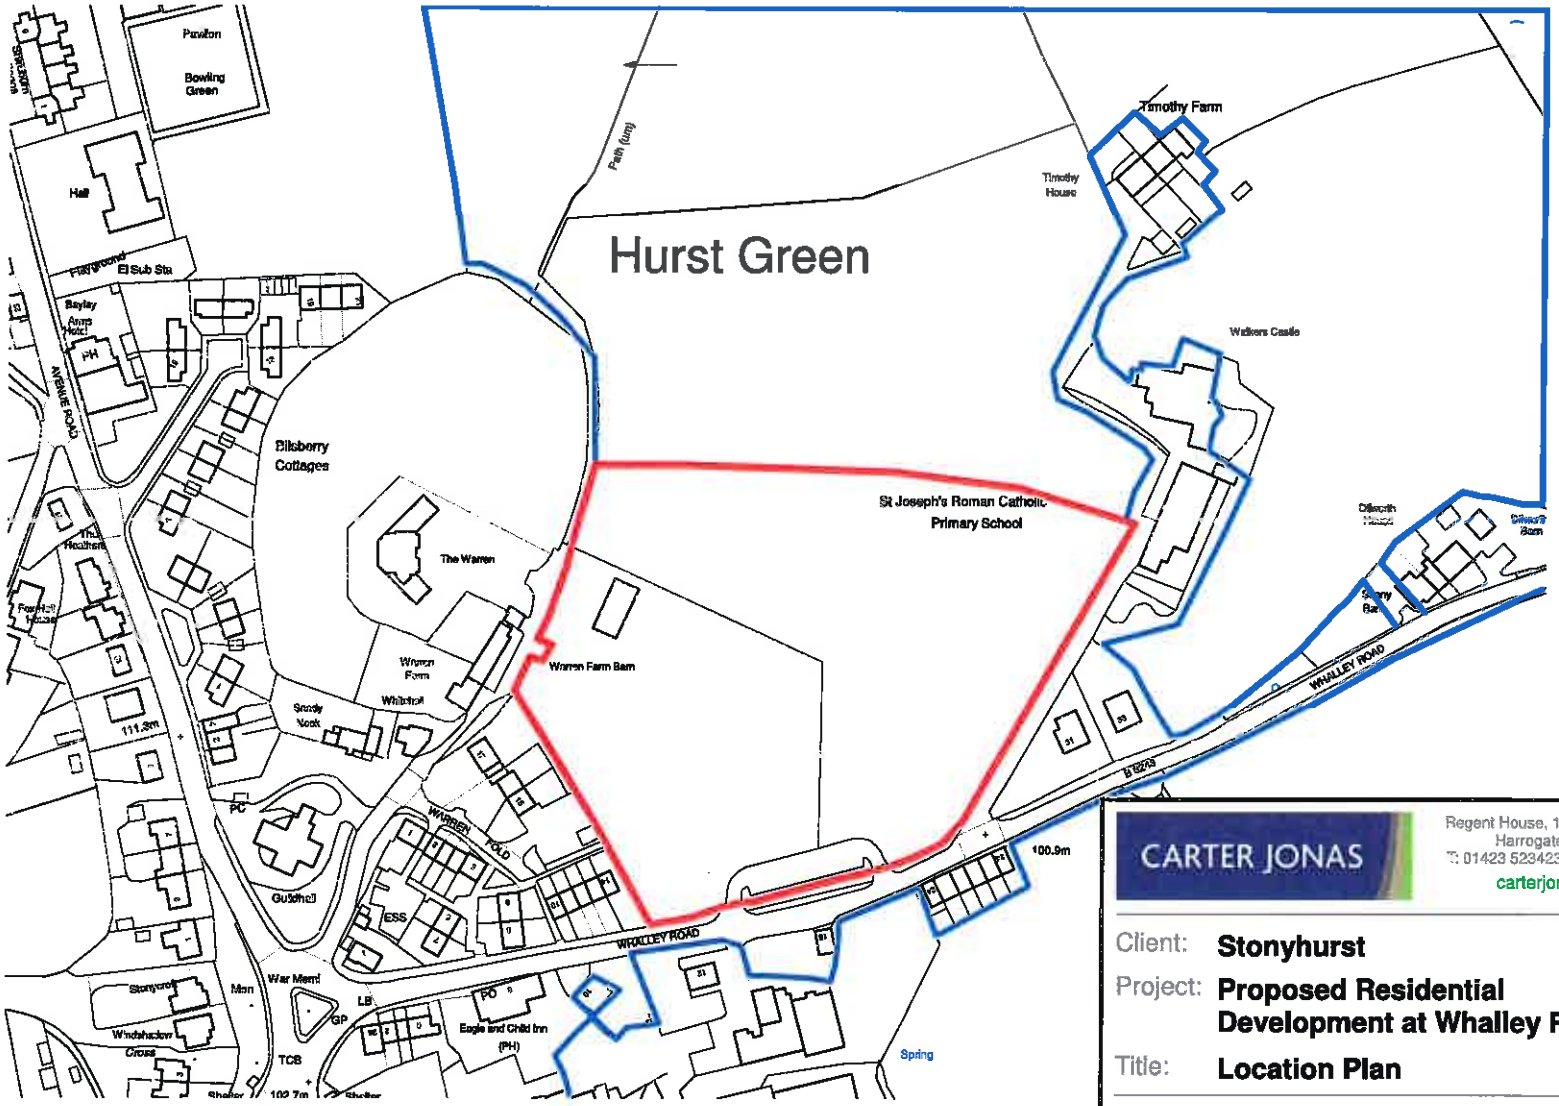

CARTER JONAS

Regent House, 13-15 Albert Street, Harrogate, HG1 1JX
T: 01423 523423 F: 01423 521373
carterjonas.co.uk

Client: **Stonyhurst**

Project: **Proposed Residential Development at Whalley Road**

Title: **Location Plan**

Scale: 1:2500 @A4 Date: 05 October 2012

Drawn by: KS Dwg no:**1006401-12-10-05**

© Crown Copyright 2012. All rights reserved. Licence number 100020449.