All dimensions to be checked on site.
Figured dimensions to be read in preference to scaled.

BCAL accepts no responsibility for any unauthorised amendments to the drawing and does not permit unauthorised copying of the drawing.

This drawing is copyright and remains the property of BCAL unless otherwise agreed.

Revision	Description	By	On
P 2	Amended to cohere with drainage plan	KG	13/10/2017
P 1	Planning Issue	CM	09/10/2017
D 1	Levels	KG	03/07/17

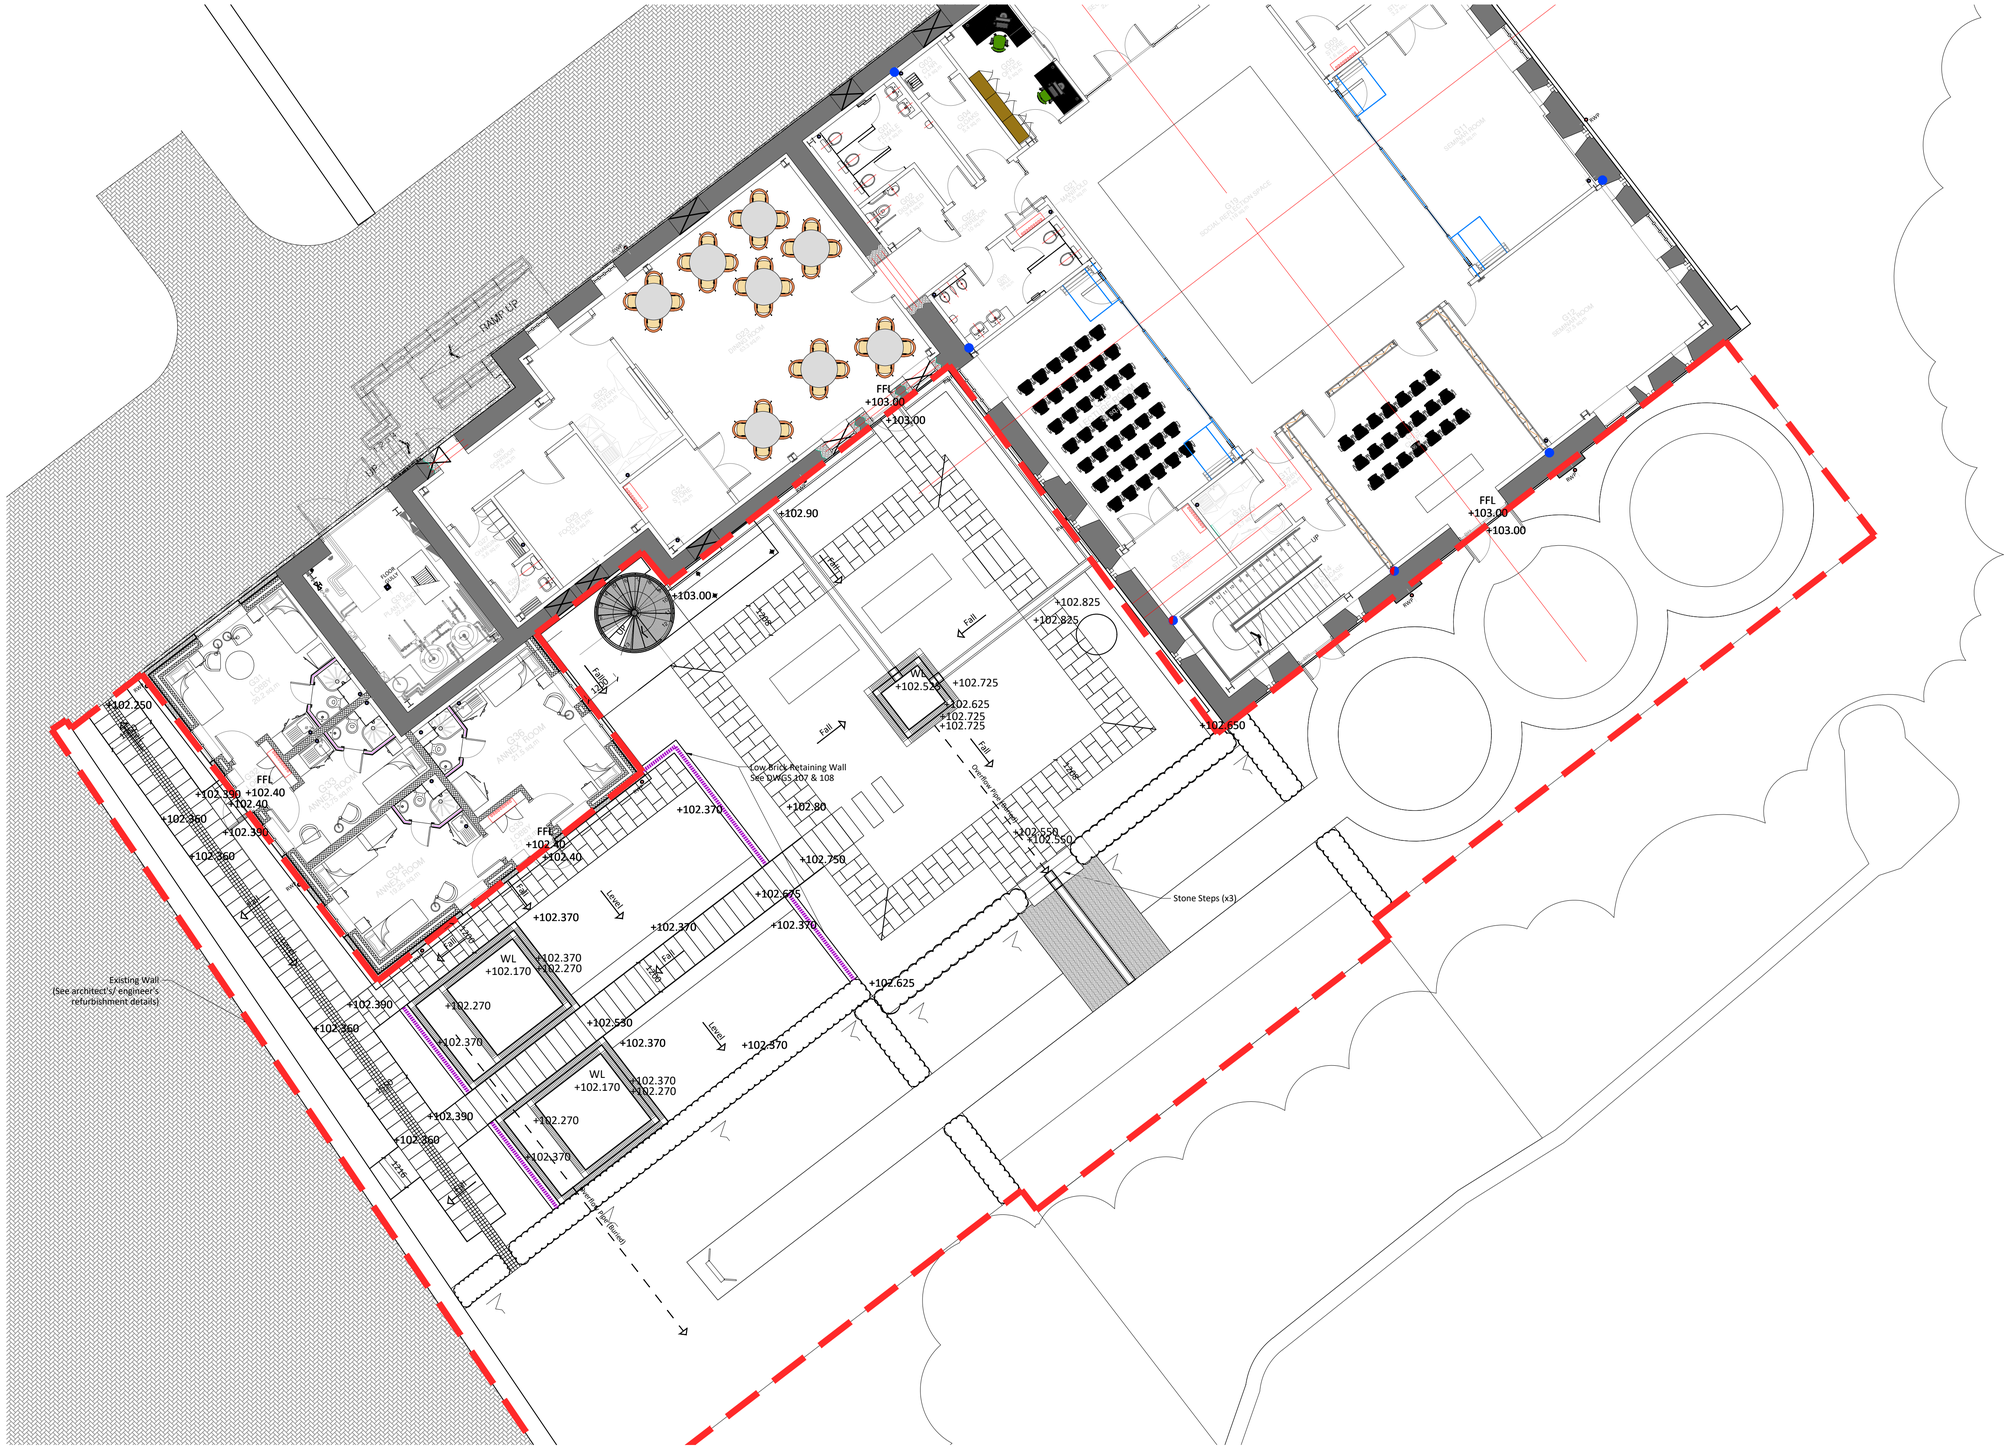

PLANNING

Client	The Trustees Of Stonyhurst Christian Heritage Centre Trust	**Scale** 1:100 @ A1	**Created by** [name]	**Last edited by** GLENN.K	**Date** July 2017
Job title	Stonyhurst College, Retreat Centre	**Project number** 16.539	**Drawing number** 106	**Issue** P 2	**Checked**
Drawing title	Levels				

BCA Landscape
19 OLD HALL STREET
LIVERPOOL
L3 9JQ
TELEPHONE +44 (0)151 242 6161
FACSIMILE +44 (0)151 236 4467
EMAIL office@bcalandscape.co.uk
WEB SITE www.bcalandscape.co.uk