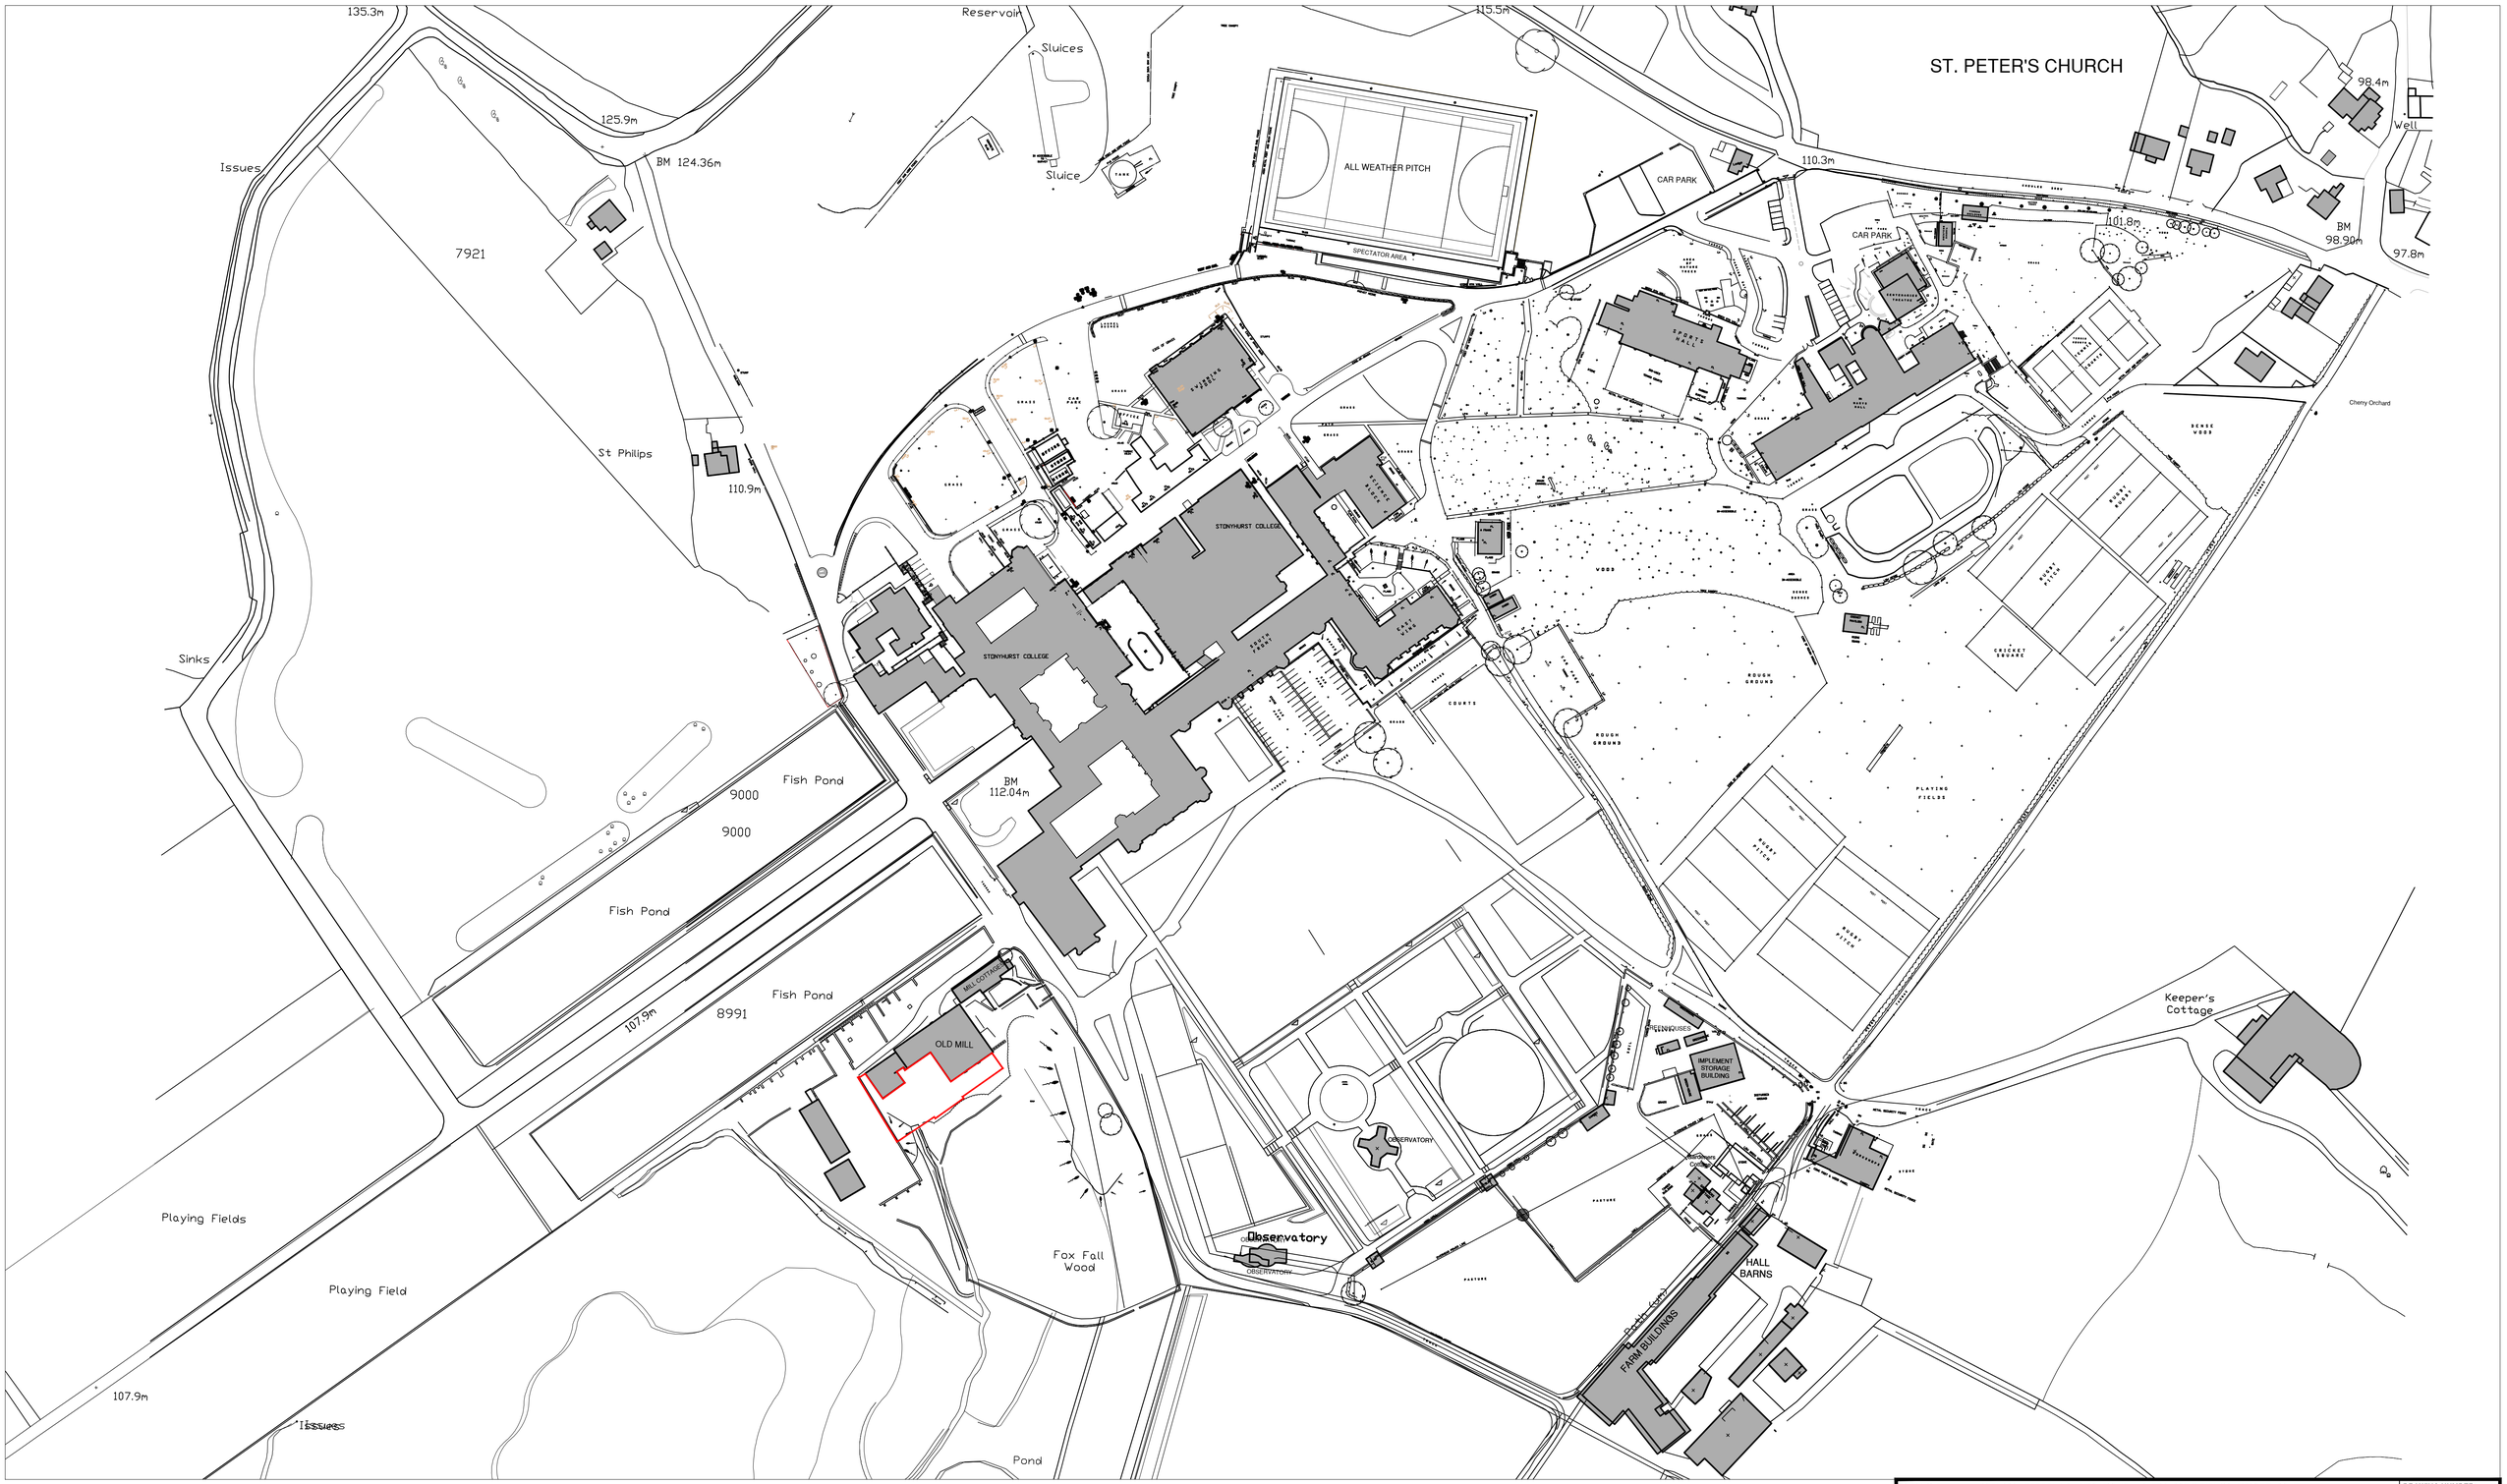

PROJECT:	CHRISTIAN HERITAGE CENTRE, STONYHURST COLLEGE	DRAWING NUMBER: 8642 L001
DRAWING TITLE:	PROPOSED LANDSCAPING LOCATION PLAN	REVISION:
CLIENT:	THE TRUSTEES OF STONYHURST CHRISTIAN HERITAGE CENTRE TRUST	DRAWN BY: LM
	Cassidy+Ashton www.cassidyashton.co.uk C+A	SCALE @ A1: 1:1250
		DATE: 10 - 2017

ARCHITECTURE BUILDING SURVEYING TOWN PLANNING

Preston Office: 7 East Cliff, Preston, Lancashire, PR1 3JE T: 01772 258356
Chester Office: Cassidy House, Station Road, Chester, CH1 3DW T: 01244 402900

This drawing is subject to copyright and is not to be reproduced in part or whole without approval. Do not scale this drawing - Check all dimensions on site