Planting Mix 6 - Wildflower Meadow
Area: 245m^2
Wildflower seed mix TBC

Planting Mix 6 - Wildflower Pathway
Area: 25m^2
-Same as above but mown regularly to maintain pathway

Planting Mix 7 - Wetland
176m^2
Wetland seed mix TBC

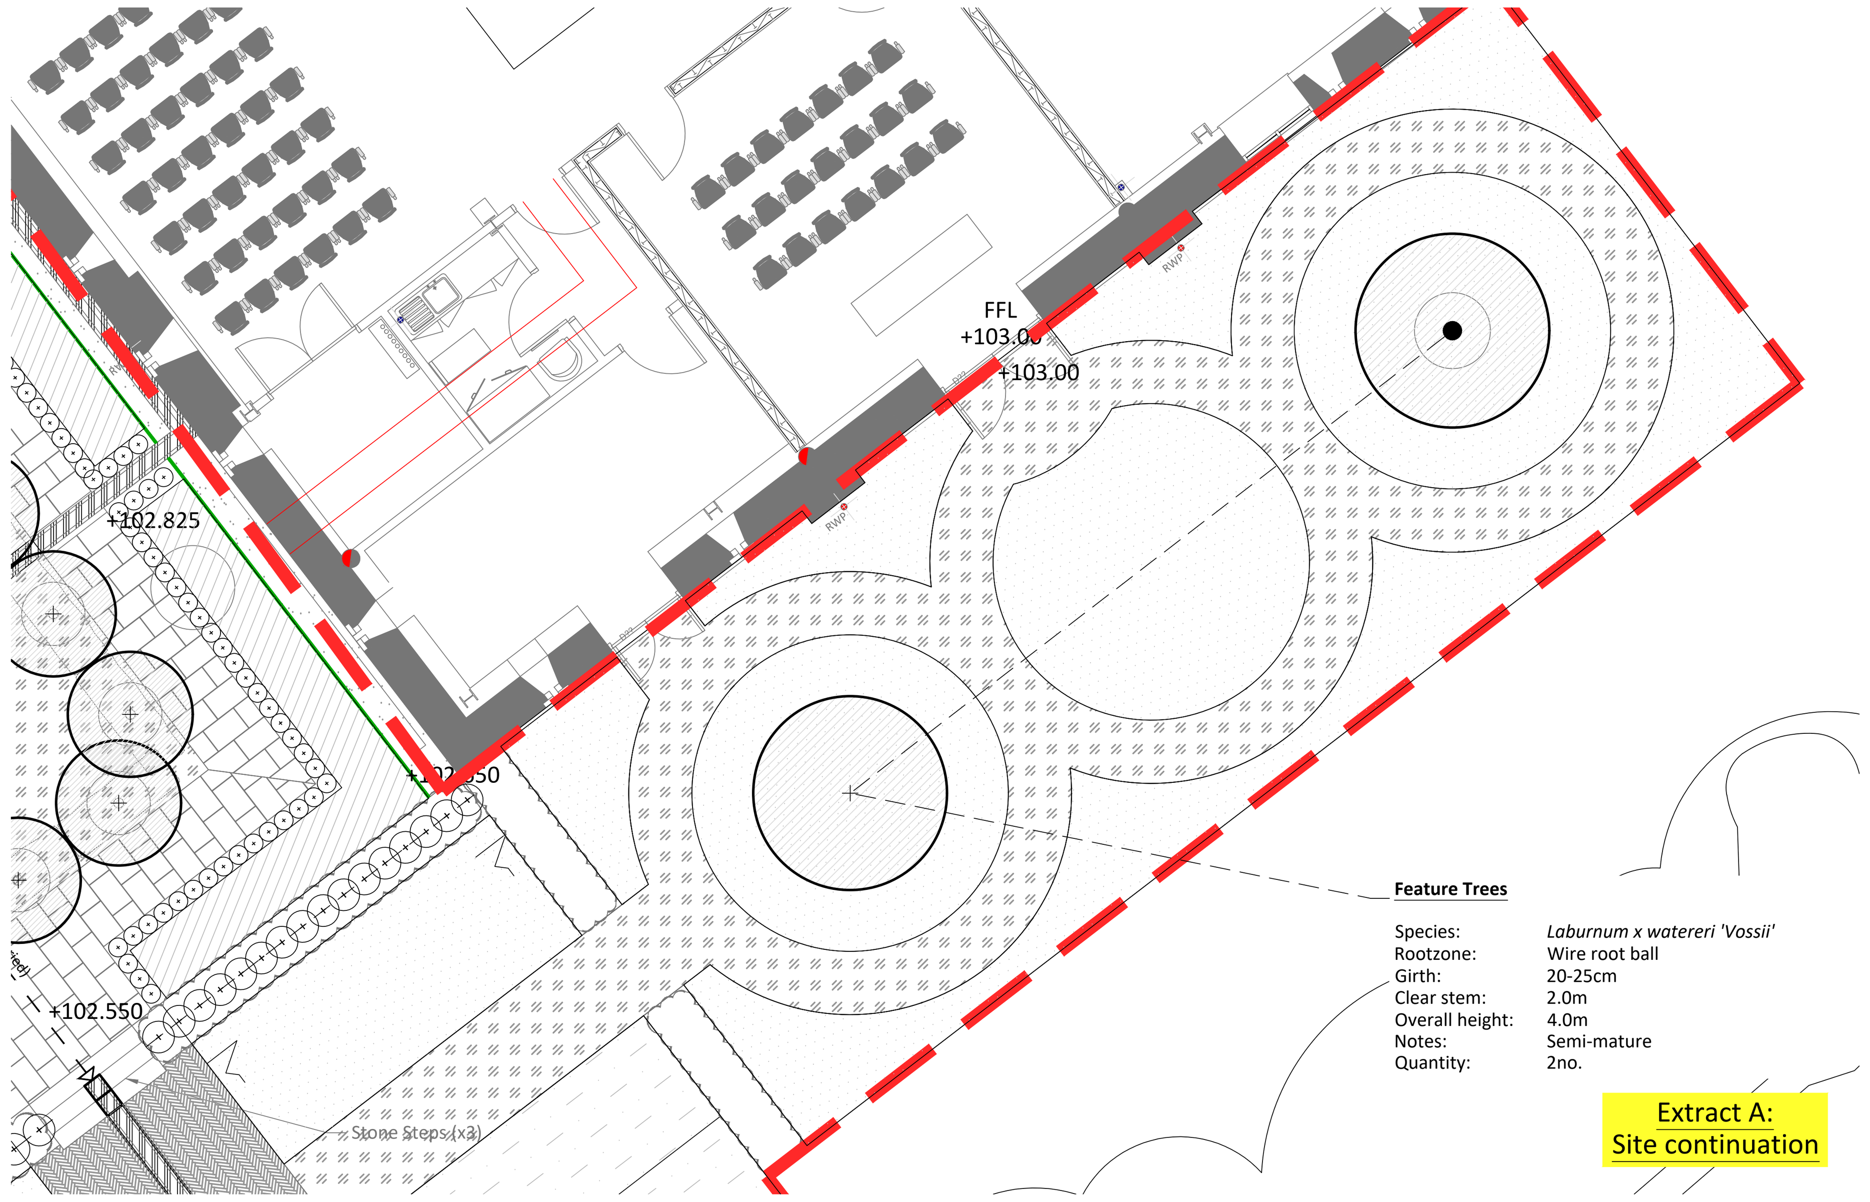

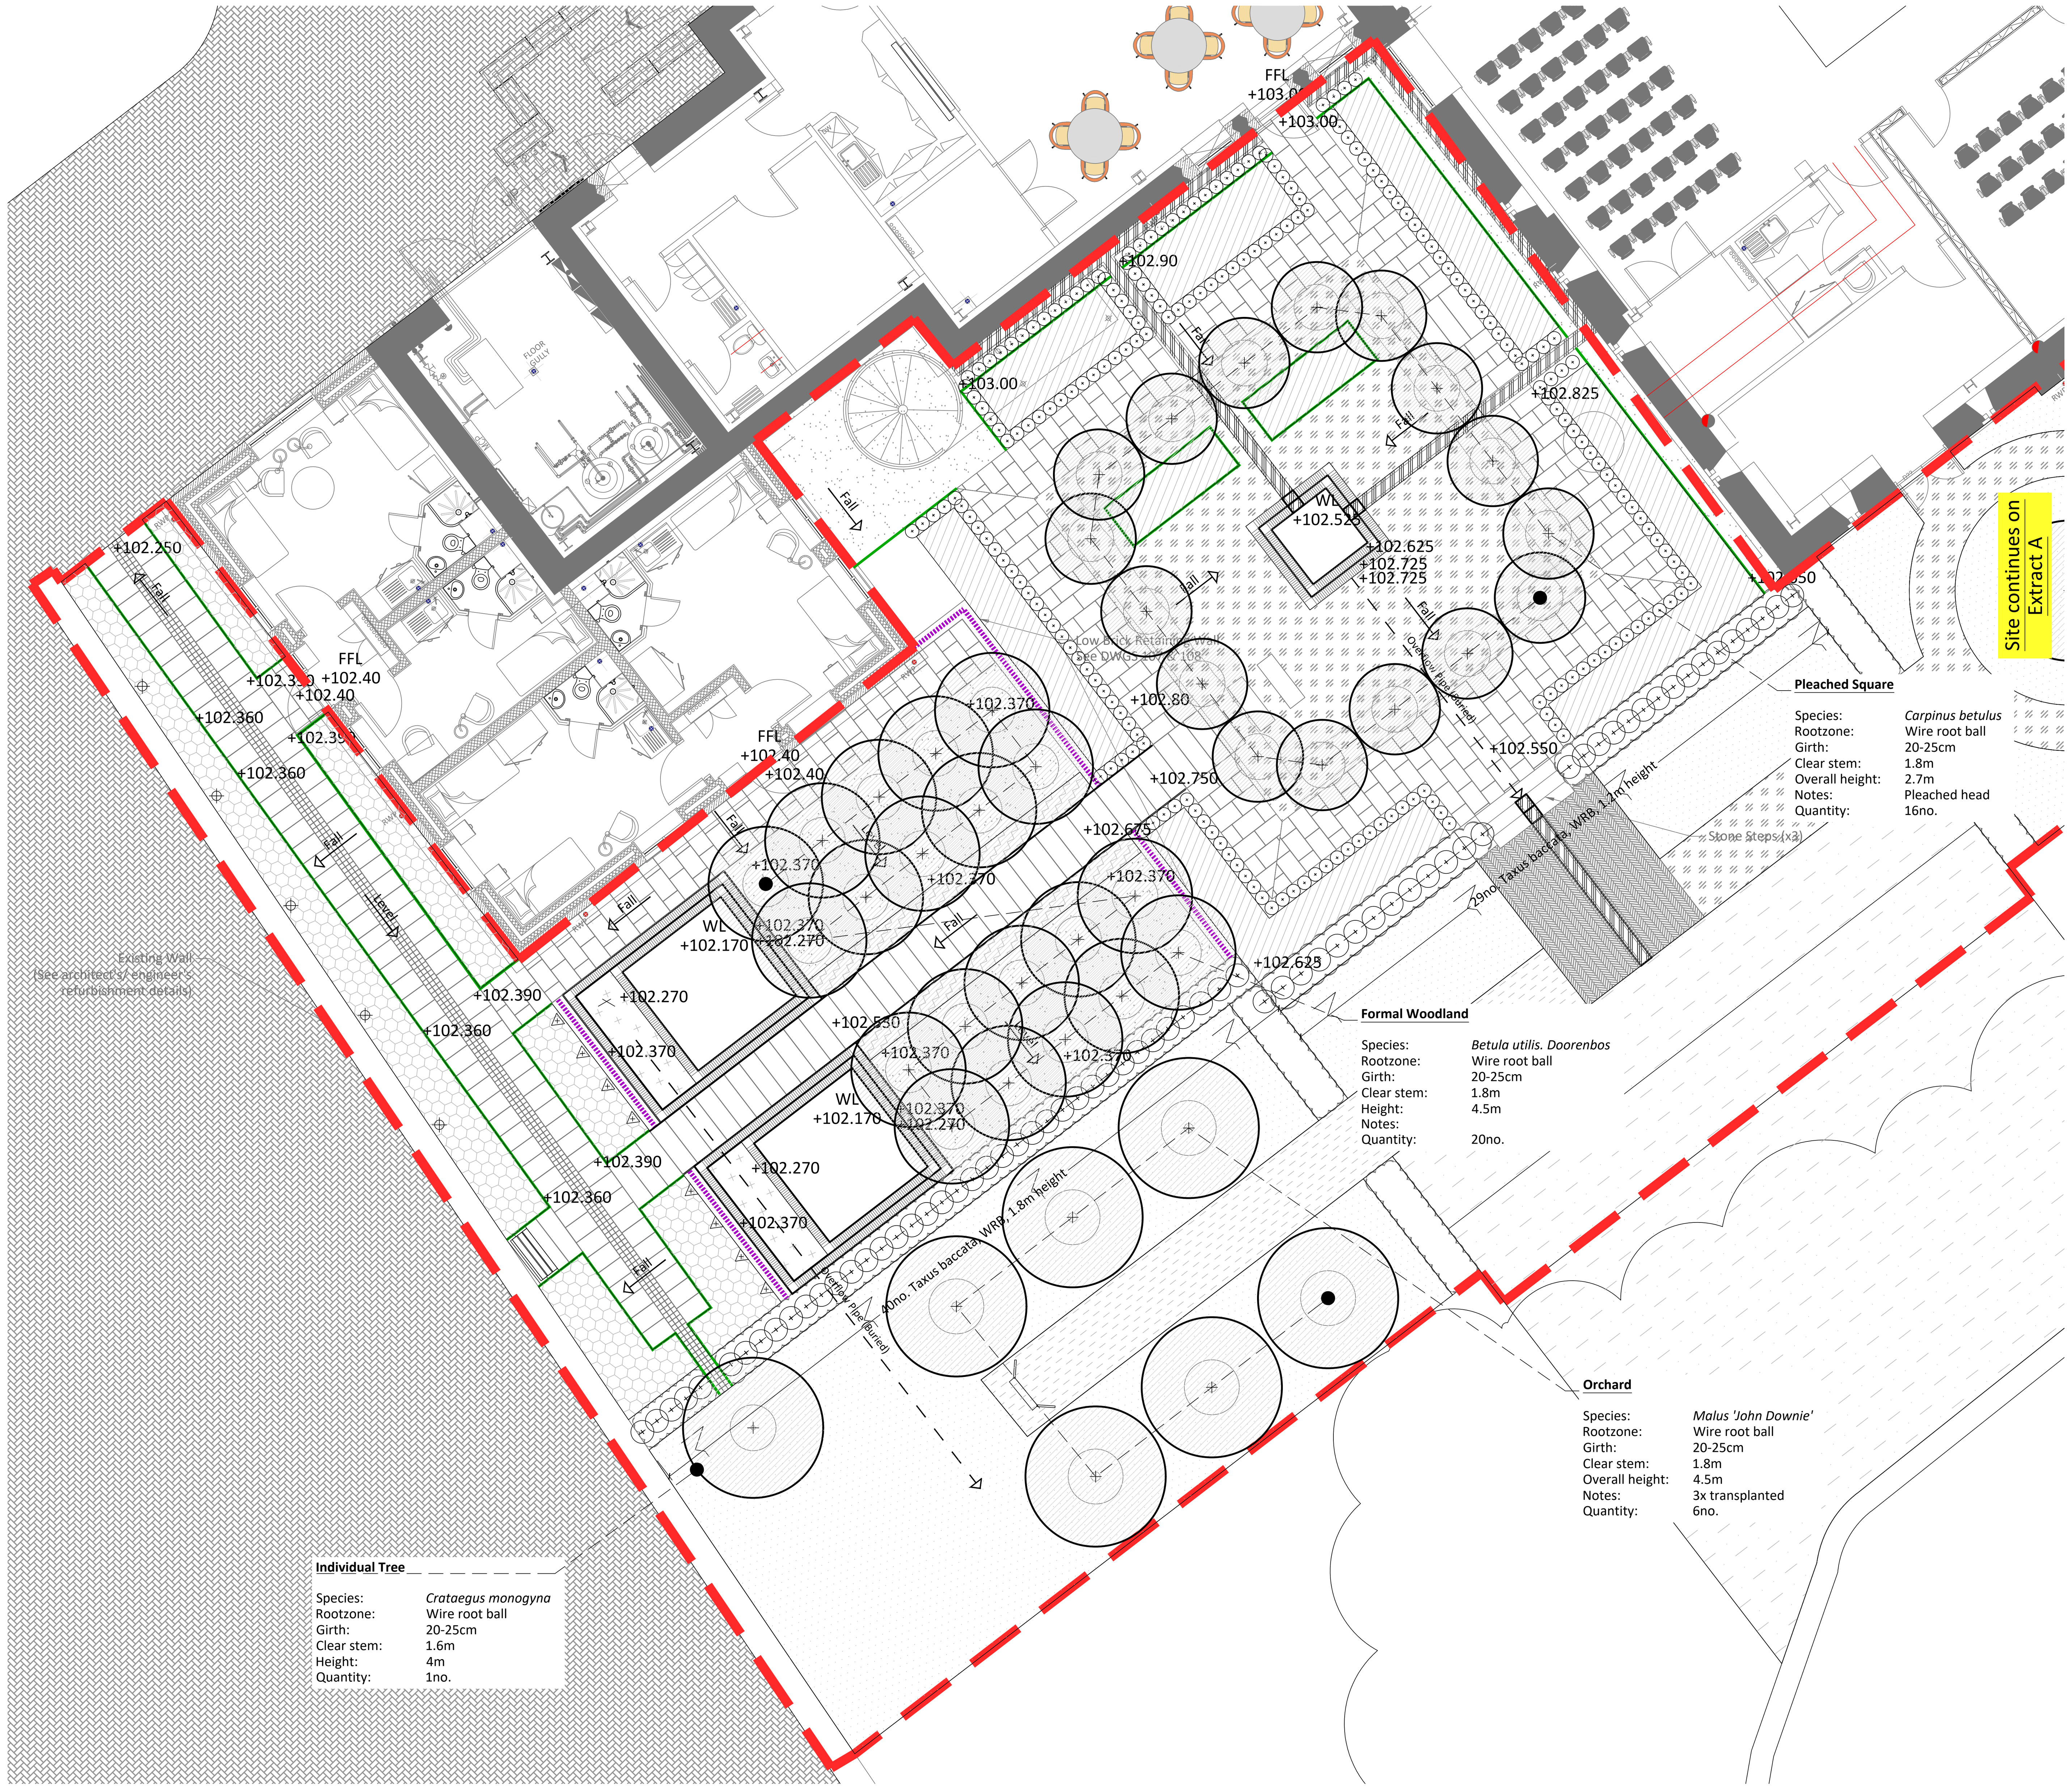

Planting Mix 1 - Garden Lane borders

Herbaceous border — Area [m2]: 39

	Percentage of area	No. per m2	Total area per plant [m2]	Pot size [litre]	Qty
1 Asplenium scolopendrium crispum group	5%	5	2	3	10
2 Astrantia major 'Star of Billion'	5%	4	2	3	8
3 Echinops banaticus 'Taplow Blue'	5%	5	2	3	10
4 Erigeron karvinskianus	5%	5	2	2	10
5 Eryngium bourgatii	5%	5	2	3	10
6 Hebe Emerald Gem	5%	5	2	3	10
7 Hebe White Gem	5%	3	2	5	6
8 Hosta 'Blue moon'	5%	5	2	3	10
9 Hosta halycon	5%	5	2	3	10
10 Iris 'White Swirl'	5%	5	2	3	10
11 Jasminimum officinale	5%	3	2	3	6
12 Jefersonia dubia	5%	5	2	2	10
13 Paradisea liliastrum	5%	5	2	3	10
14 Salvia officinalis	5%	3	2	5	6
15 Stachys lanata	5%	3	2	5	6
16 Thymus alba	5%	8	2	2	16
17 Veronica gentianoides	5%	5	2	3	10
18 Veronicastrum virginicum 'Album'	5%	3	2	5	6
19 Vinca minor f. alba	5%	8	2	2	16
20 Viola cornuta alba	5%	5	2	3	10
	Total: 100%	**Average: 4.75**		**Total no.:**	**190**

Espalier & fan fruit trees against wall

	Pot size [litre]	Qty
1 Merryweather Damson Tree, fan trained, VVA-1 rootstock	12	1
2 Cox's Orange Pippin Apple Tree, Espalier trained, M9 rootstock	12	1
3 Kidd's Orange Red Apple Tree, Espalier trained, M26 rootstock	12	1
4 Discovery Apple Tree, Espalier trained, M9 rootstock	**12**	1
5 Winter Gem Apple Tree, Espalier trained, M9 rootstock	12	1
	Total no.:	**5**

Climbers on Trellis to Garden Arrival Room

	Pot size [litre]	Qty
1 Jasminium officinale	5	4
2 Climbing rose: Mrs Herbert Stevens	5	4
	Total no.:	**8**

Planting Mix 2 - Garden Arrival Room aquatic planting

Area [m2]: 6

	Percentage of area	No. per m2	Total area per plant [m2]	Pot size [litre]	Qty
1 Typha lugdunensis	33%	8	2	1	16
2 Juncus ensifolius	33%	8	2	1	16
3 Cyperus involucratus	33%	8	2	1	16
	Total: 100%	**Average: 8**		**Total no.:**	**48**

Planting Mix 3 - Garden Arrival Room borders

Area [m2]: 9

	Percentage of area	No. per m2	Total area per plant [m2]	Pot size [litre]	Qty
1 Lavandula angustifolia 'Hidcote'	100%	5	39	3	45
	Total: 100%	**Average: 5**		**Total no.:**	**45**

Planting Mix 4 - Walled Garden borders

Area [m2]: 47

	Percentage of area	No. per m2	Total area per plant [m2]	Pot size [litre]	Qty
1 Achillea 'Terracotta'	3%	3	1.47	3	5
2 Allium hollandicum	3%	5	1.47	2	8
3 Anemone multifida major	3%	5	1.47	2	8
4 Artemisia alba canescens	3%	3	1.47	5	5
5 Asarum europaeum	3%	5	1.47	3	8
6 Astrantia major 'Roma'	3%	5	1.47	3	8
7 Astrantia major 'Star of billions'	3%	5	1.47	3	8
8 Dianthus deltoides alba	3%	5	1.47	2	8
9 Dryopteris felix-mas	3%	3	1.47	5	5
10 Echinacea 'Kontiki torch'	3%	5	1.47	3	8
11 Echinacea 'Sun Down'	3%	5	1.47	3	8
12 Eremurus 'Pinocchio'	3%	3	1.47	5	5
13 Eremurus x isabella 'Cleopatra'	3%	3	1.47	5	5
14 Hebe White Gem	3%	3	1.47	5	5
15 Heleborous 'Penny's Pink'	3%	5	1.47	2	8
16 Helenium 'Moerheim Beauty'	3%	5	1.47	5	8
17 Helianthus salicifolius	3%	3	1.47	5	5
18 Heuchera 'Caramel'	3%	5	1.47	3	8
19 Heuchera 'Marmalade'	3%	5	1.47	3	8
20 Ilex crenata	3%	5	1.47	3	8
21 Inula magnifica 'Sonnenstrahl'	3%	3	1.47	5	5
22 Knautia macedonia	3%	5	1.47	3	8
23 Paeona tenuifolia	3%	3	1.47	5	5
24 Persicaria bistorta	3%	3	1.47	5	5
25 Potentilla 'Volcant'	3%	5	1.47	3	8
26 Rudbeckia triloba	3%	5	1.47	3	8
27 Sanguisorba canadensis	3%	3	1.47	5	5
28 Sanguisorba menxiesii	3%	5	1.47	3	8
29 Sisyrinchium striatum 'Aunt May'	3%	4	1.47	3	6
30 Stachys officinalis 'Pink Cotton Candy'	3%	5	1.47	3	8
31 Stipa gigantea	3%	5	1.47	5	8
32 Stipa tenuissima	3%	8	1.47	3	12
	Total: 100%	**Average: 4.38**		**Total no.:**	**225**

Allow 450mm high quality topsoil and ensure free drainage for all planted bedding.
Allow 800mm high quality top soil trenches for tree pits.

All dimensions to be checked on site.
Figured dimensions to be read in preference to scaled.
BCAL accepts no responsibilty for any unauthorised amendments to the drawing and does not permit unauthorised copying of the drawing.
This drawing is copyright and remains the property of BCAL unless otherwise agreed.

Revision	Description	By	On
P 2	Phase 2 included	KG	13/10/2017
P 1	Planning Issue	CM	09/10/2017
D 1	Draft for comment	JW	30/06/2017

PLANNING

Client	The Trustees Of Stonyhurst Christian Heritage Centre Trust	Scale: 1:100 @ A1	Created by: JW	Last edited by: GLENN.K	Date: June 2017	
Job title	Stonyhurst College, Retreat Centre	Project number: 16.539	Drawing number: 105	Issue: P 2		Checked: AT
Drawing title	Planting plan					

BCA Landscape
19 OLD HALL STREET
LIVERPOOL
L3 9JQ
TELEPHONE +44 (0)151 242 6161
FACSIMILE +44 (0)151 236 4467
EMAIL office@bcalandscape.co.uk
WEB SITE www.bcalandscape.co.uk