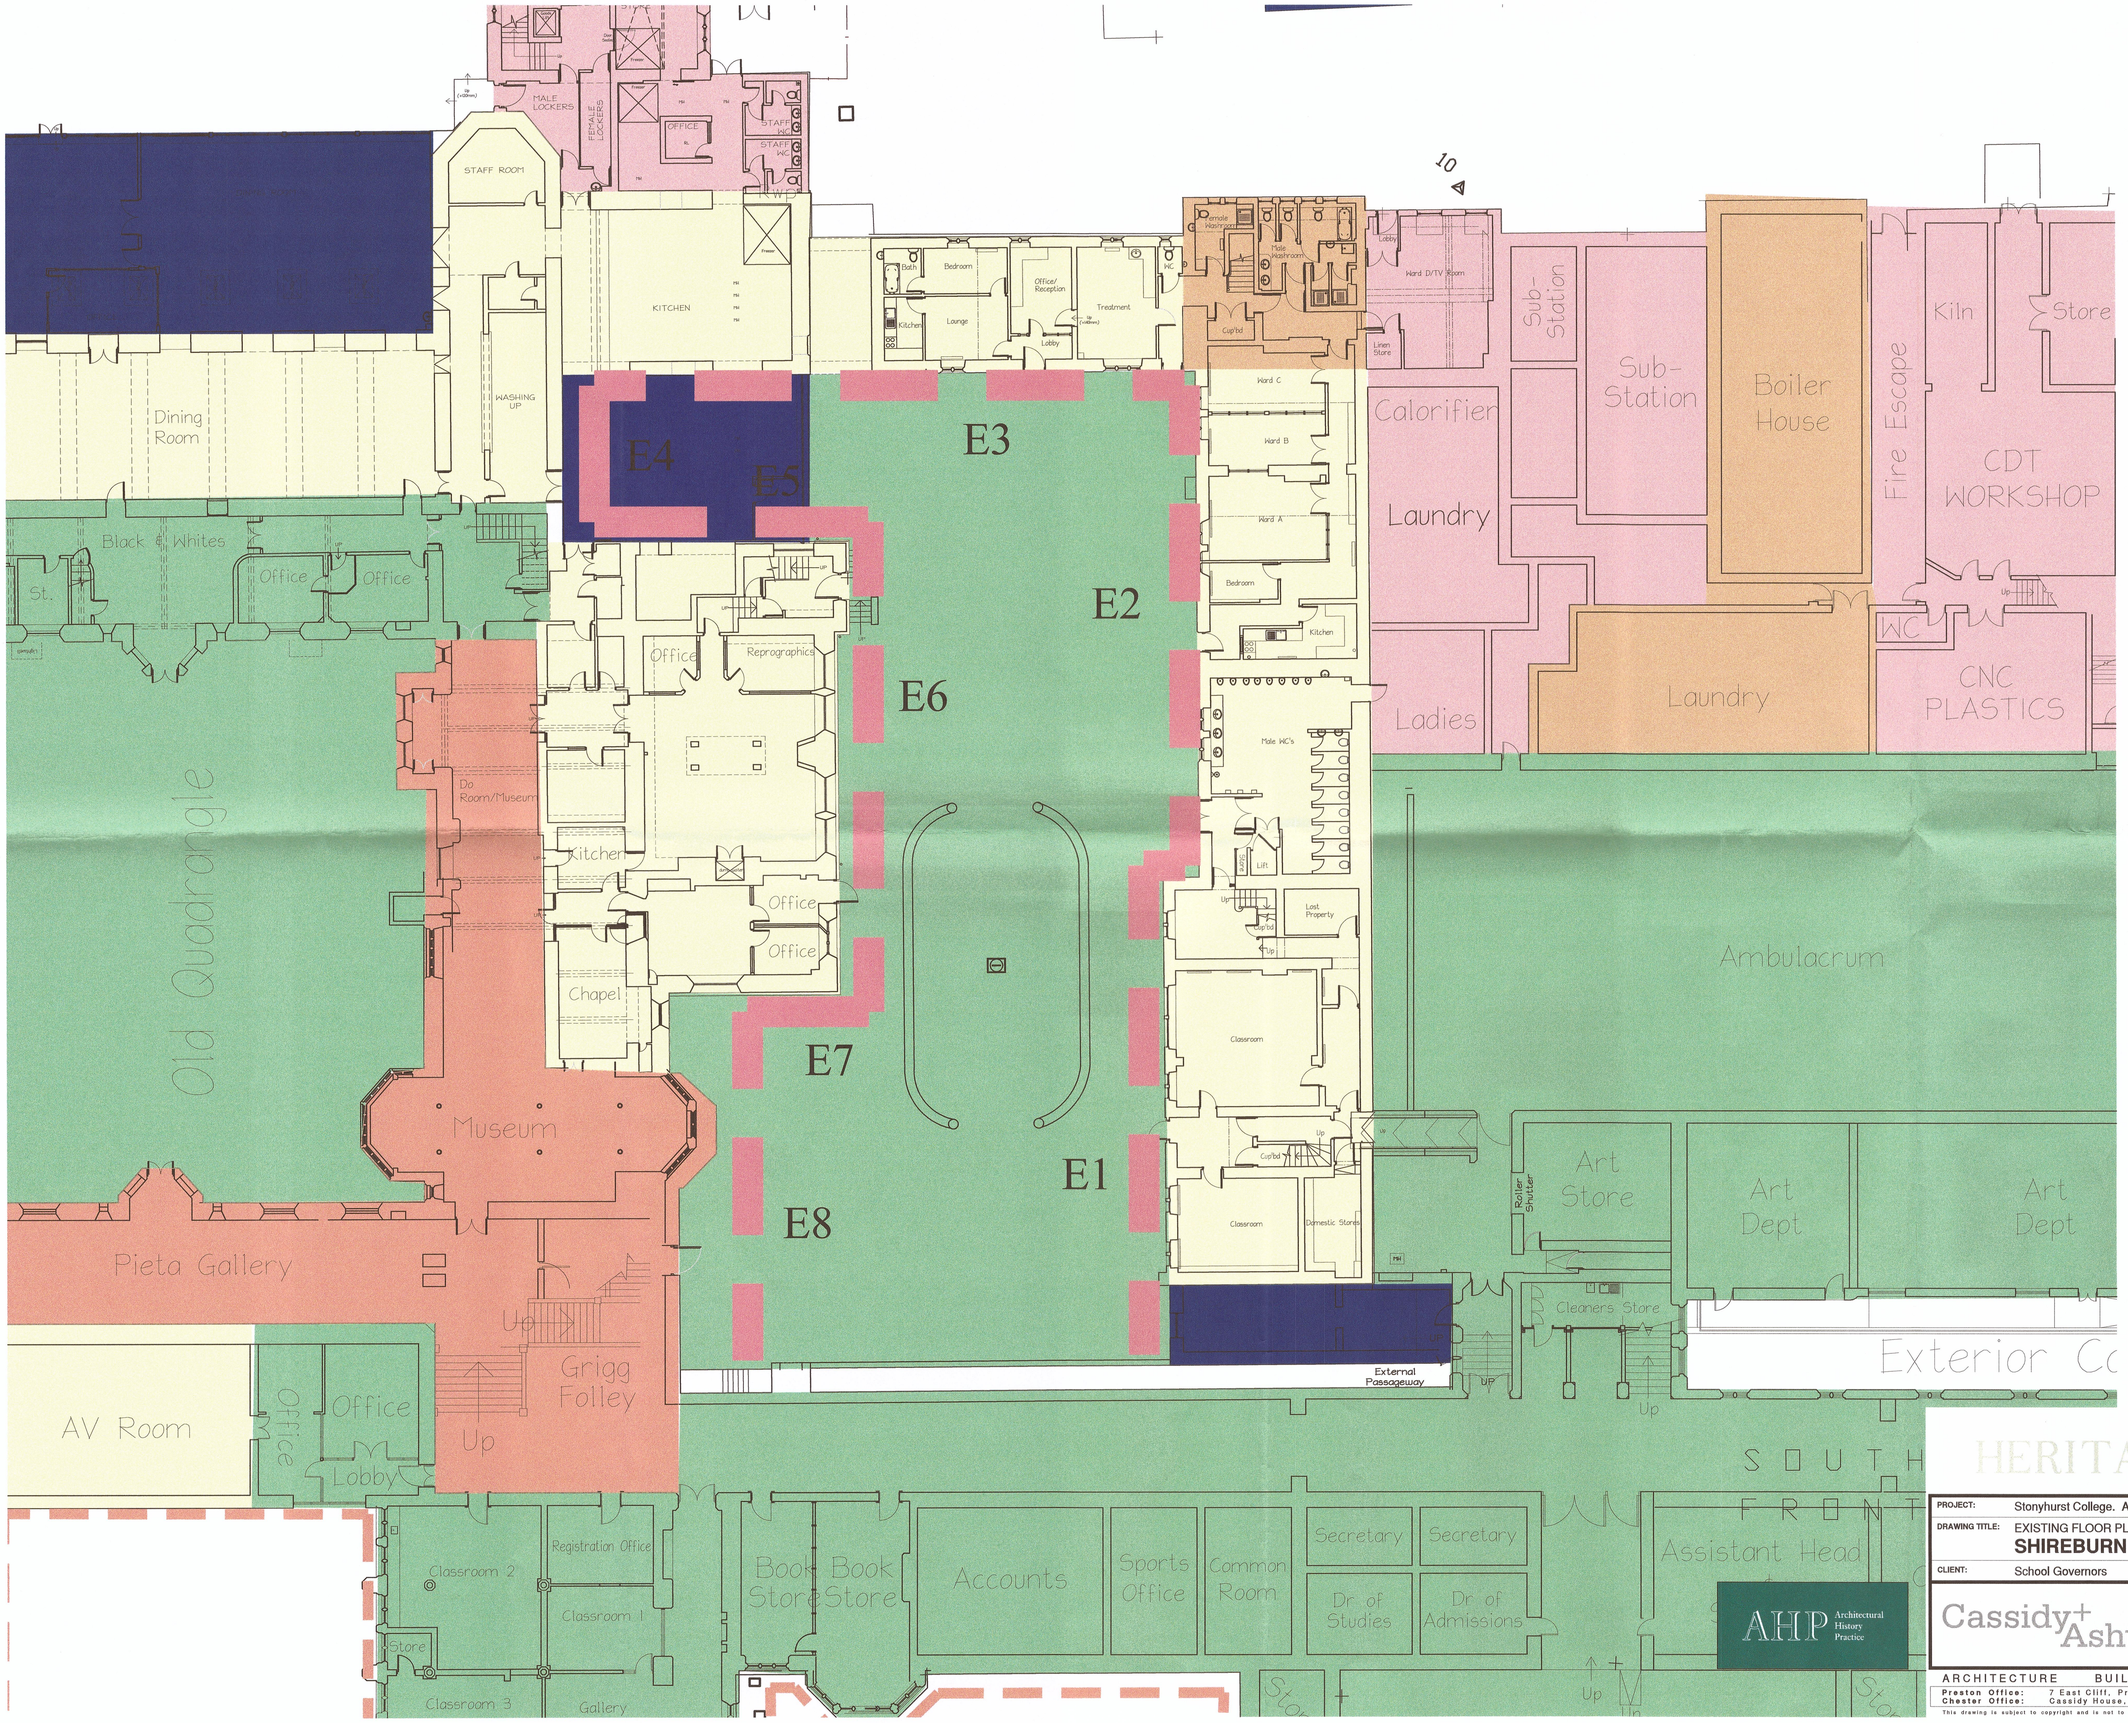

KEY

Facade

Highest.

High

Medium

low

High Exterior/
Low-Medium Interior

Medium Exterior/
Low Interior

320171148

HERITAGE SIGNIFICANCE

PROJECT:	Stonyhurst College. AHP. Conservation Management Plan.	DRAWING NUMBER: 4519 L110
DRAWING TITLE:	EXISTING FLOOR PLANS **SHIREBURN QUAD ELEVATION REFERENCE**	
CLIENT:	School Governors	REVISION:
	Cassidy+Ashton www.cassidyashton.co.uk	DRAWN BY: I.W. SCALE @ A1: 1:150 DATE: Dec 17

AHP Architectural History Practice

ARCHITECTURE BUILDING SURVEYING TOWN PLANNING

Preston Office: 7 East Cliff, Preston, Lancashire, PR1 3JE T: 01772 258356
Chester Office: Cassidy House, Station Road, Chester, CH1 3DW T: 01244 402900

This drawing is subject to copyright and is not to be reproduced in part or whole without approval. Do not scale this drawing - Check all dimensions on site