Proposed Residential Development at Whalley Road, Hurst Green

Front Elevation

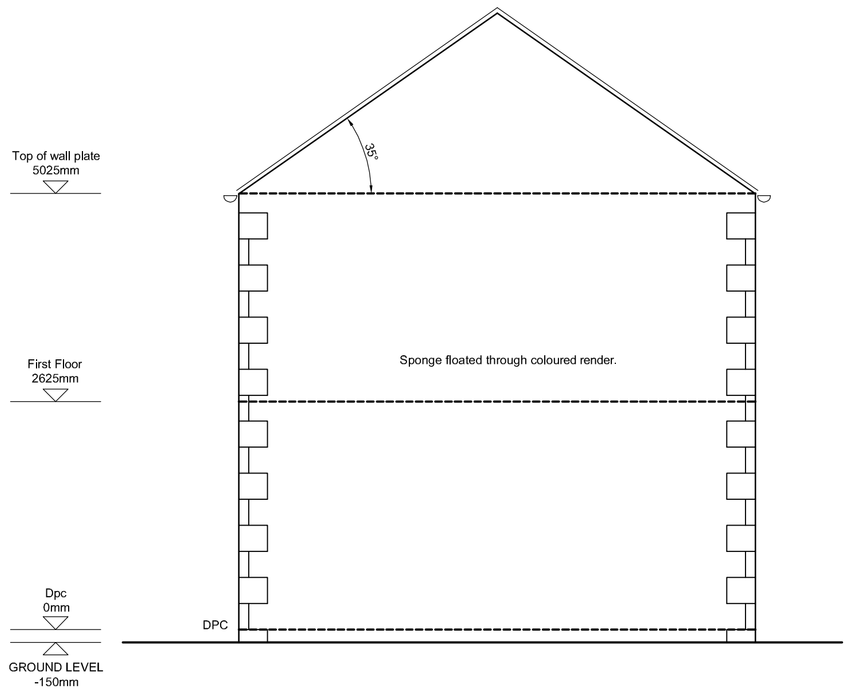

Side Elevation

NOTE: Superstructure design to be checked and confirmed by Structural Engineer prior to construction.

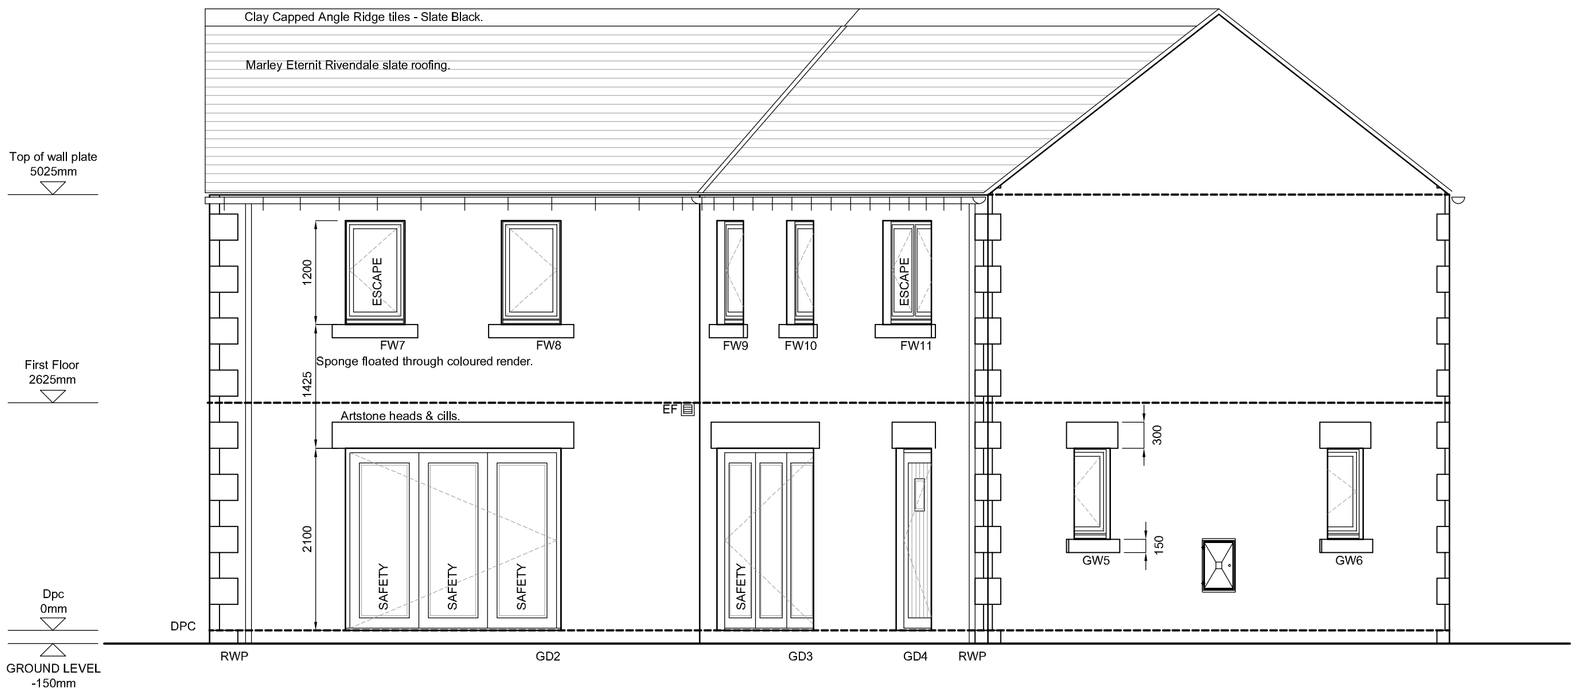

Rear Elevation

Rev	By	Note	Date
B	GF	External materials updated to Natural random coursed stone/sponge floated through coloured render. RWP moved.Family room renamed to 'Retreat'. Artstone quions added.	10.10.17
A	GF	External materials updated.	14.06.17

PRA ARCHITECTS
53 The Tannery Lawrence Street York YO10 3WH T: 01904 653772
F: 01904 653779 E: mail@pra-architects.com W: www.pra-architects.com

PROJECT Whalley Road, Hurst Green
TITLE Plot 11 - Elevations A
CLIENT Hillcrest Homes
DATE 11.11.16 SCALE 1:50@A1
DWG. NO Y81:1008:273 REVISION B
DRAWN SH CHECKED JD

DO NOT SCALE FROM DRAWINGS. ANY DISCREPANCIES TO BE NOTIFIED TO THE ARCHITECTS. COPYRIGHT RESERVED

Plot 11 (House Type G 1790) - Elevations A