Proposed Residential Development at Whalley Road, Hurst Green

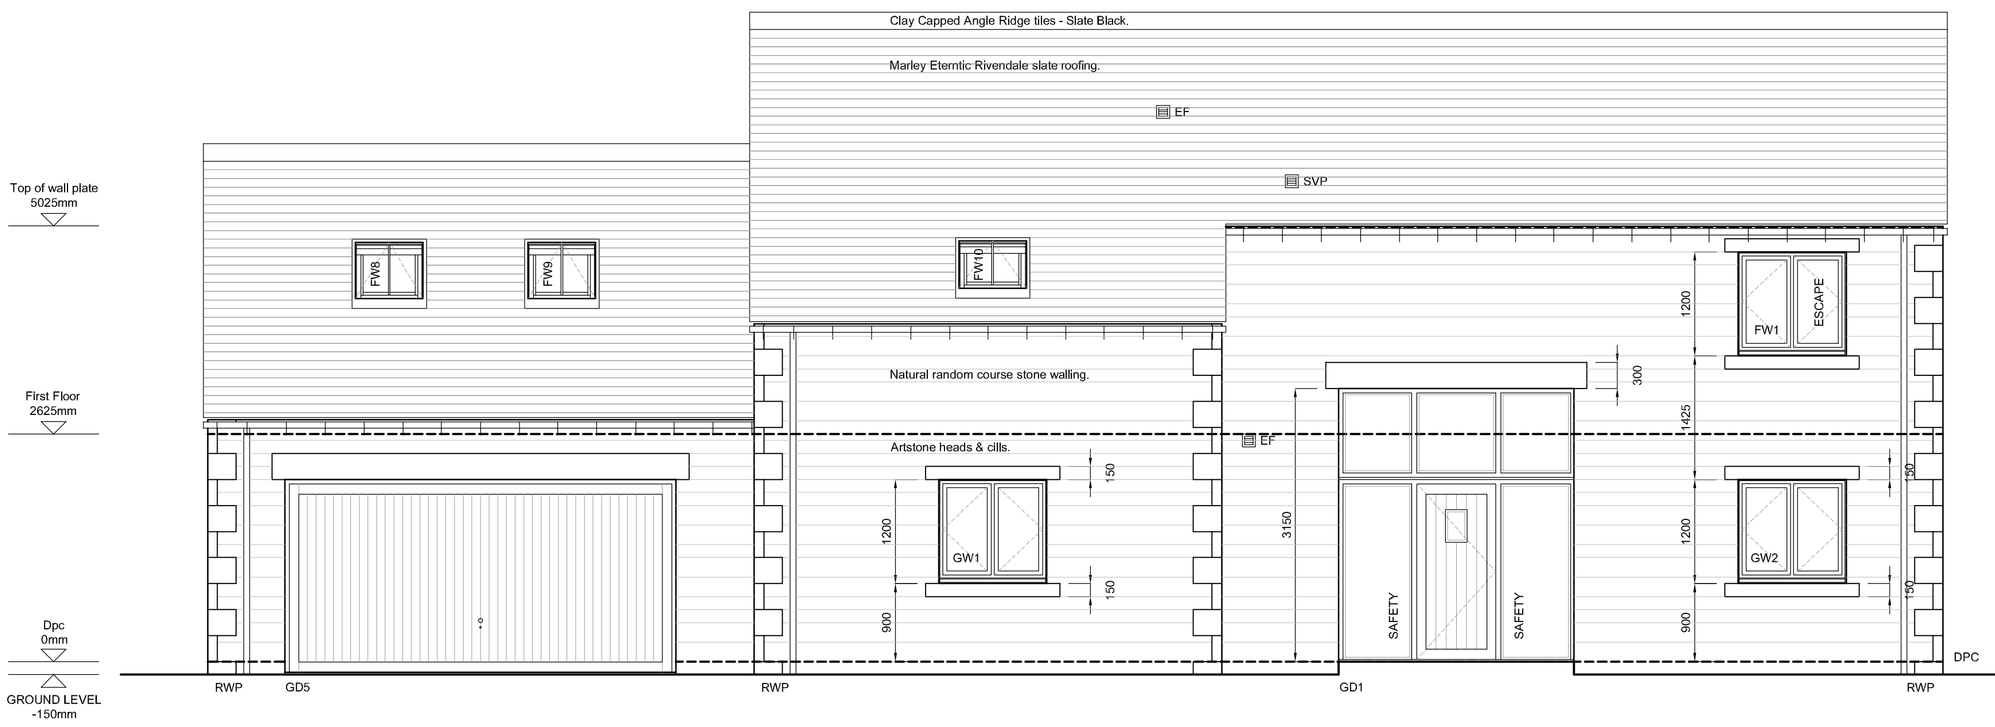

Front Elevation

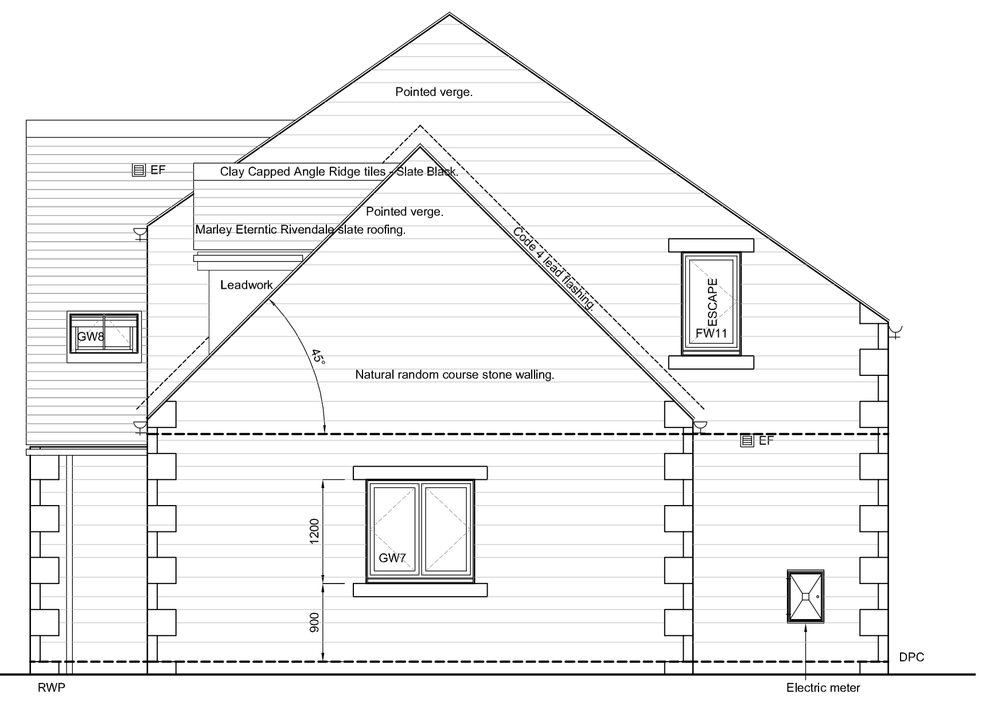

Side Elevation

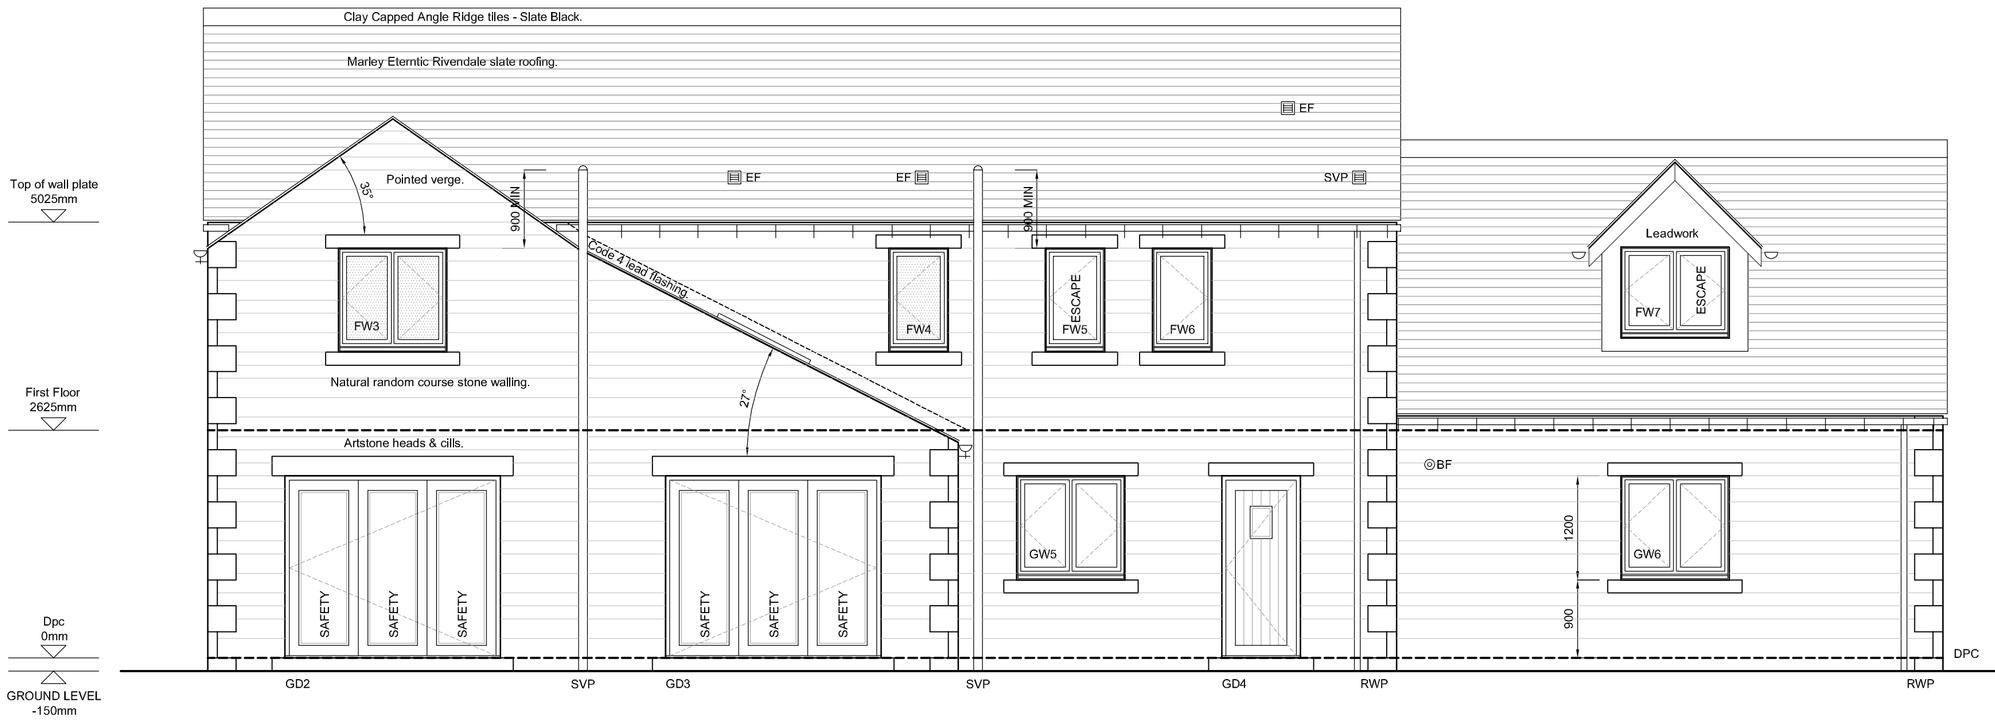

Rear Elevation

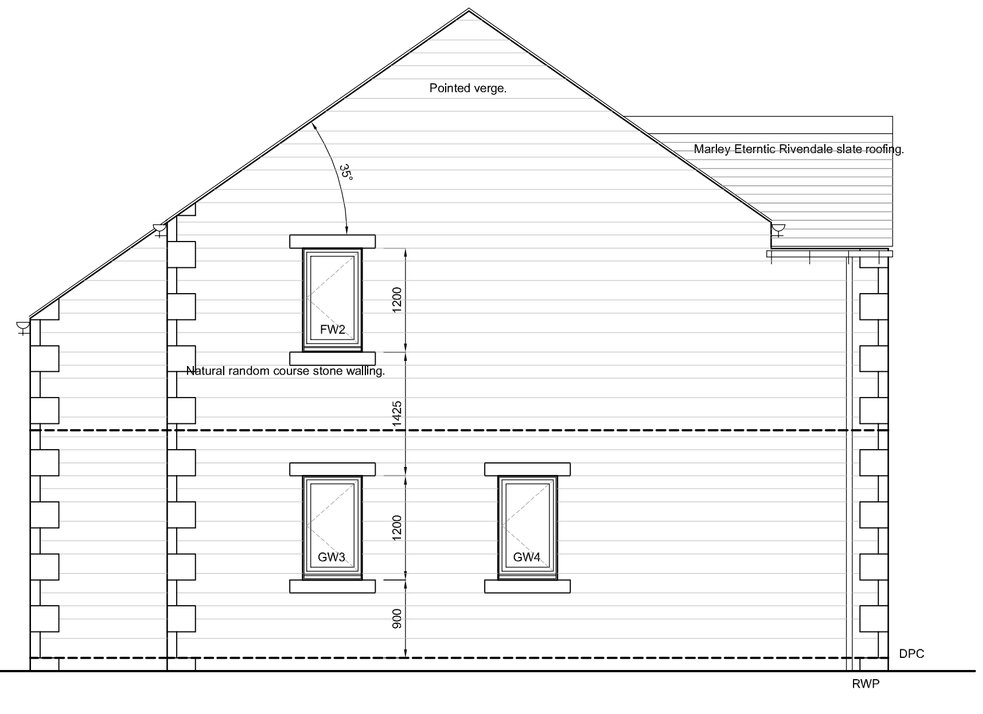

Side Elevation

NOTE: Superstructure design to be checked and confirmed by Structural Engineer prior to construction.

Rev	By	Note	Date
D	GF	Mullions removed at client's request.	21.11.17
C	GF	External materials updated to Natural random coursed stone. RWP moved.Family room renamed to 'Retreat'. Artstone quions and mullions added.	24.10.17
B	JD	Boot Room removed.	27.06.17
A	JD	Client amendments to internal layout. Bed 3 window added. Window & door refs amended.	13.06.17

PRA ARCHITECTS
53 The Tannery Lawrence Street York YO10 3WH T: 01904 653772
F: 01904 653779 E: mail@pra-architects.com W: www.pra-architects.com

PROJECT Whalley Road, Hurst Green
TITLE Plot 21 - Elevations
CLIENT Hillcrest Homes
DATE 11.11.16 SCALE 1:50@A1
DWG. NO Y81:1008:183 REVISION D
DRAWN JD CHECKED JD

DO NOT SCALE FROM DRAWINGS. ANY DISCREPANCIES TO BE NOTIFIED TO THE ARCHITECTS. COPYRIGHT RESERVED

Plot 21 (House Type L 2290) - Elevations