


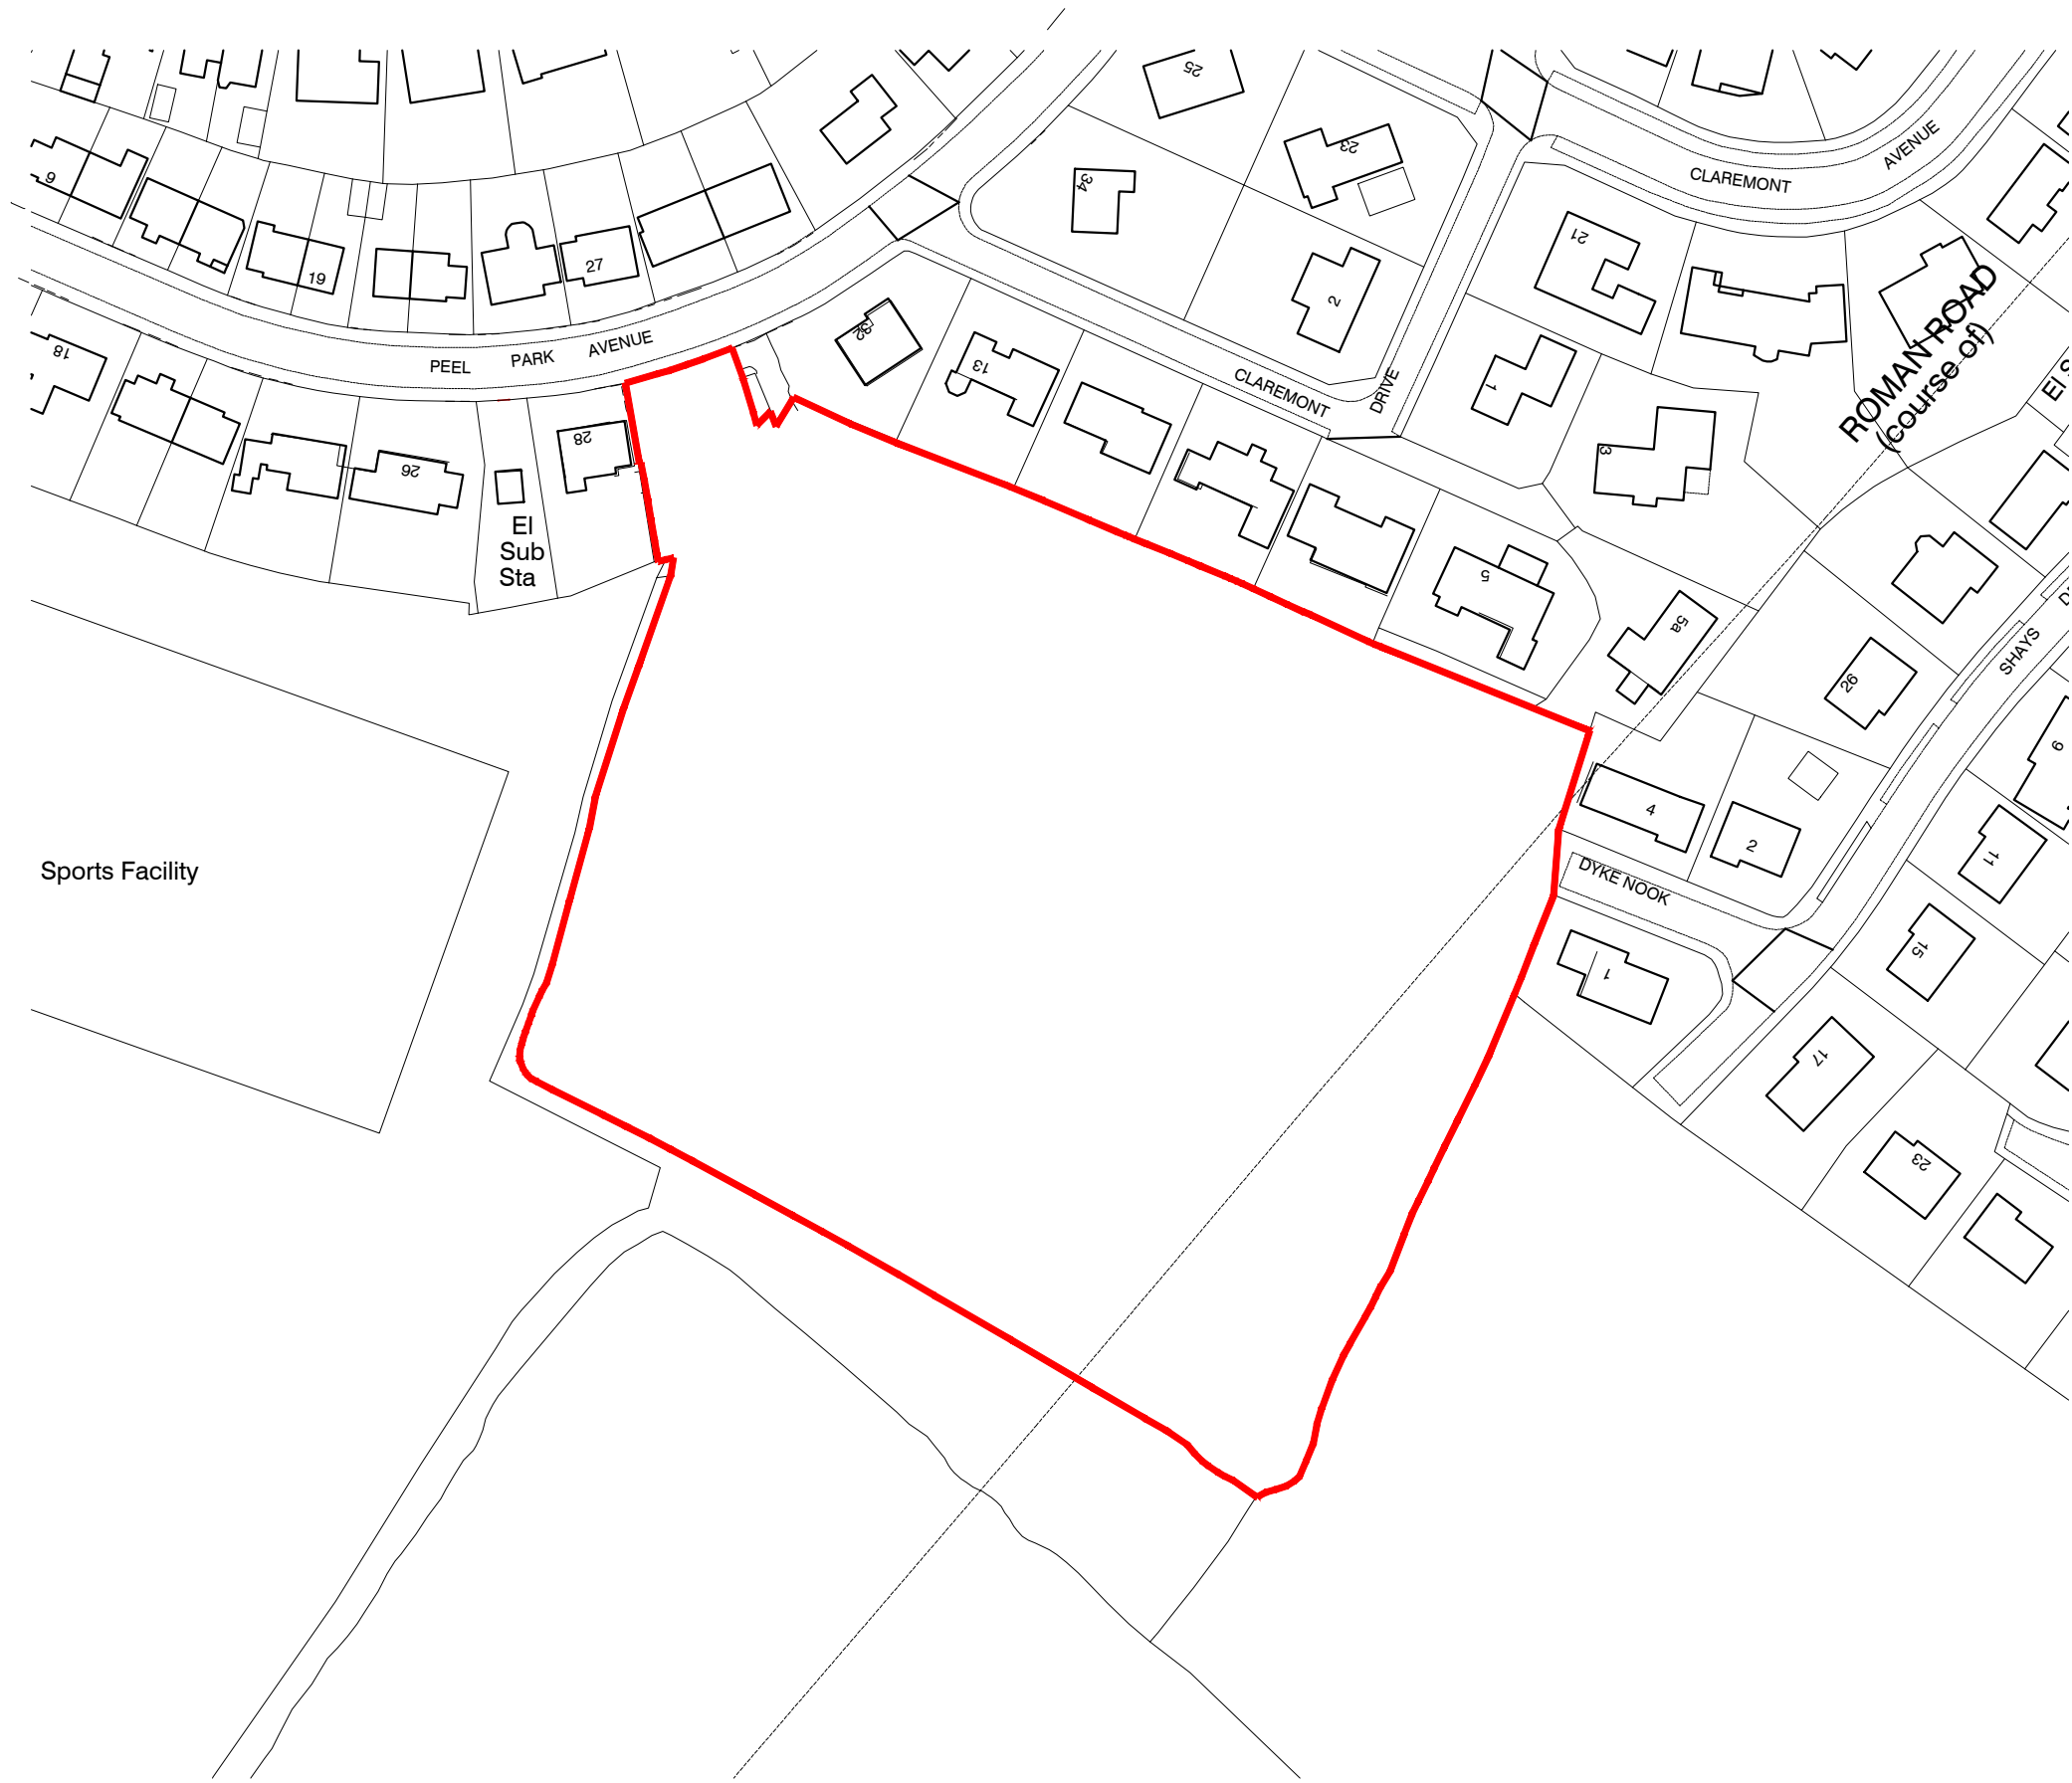

Revision Notes

-



Client

Applethwaite

Project

Peel Park Avenue, Clitheroe

Title

Location Plan

Drawing No.	Revision	Date	Scale	Drawn	Client Size
05-01	-	Nov 2017	1:1250	WCD	A3