


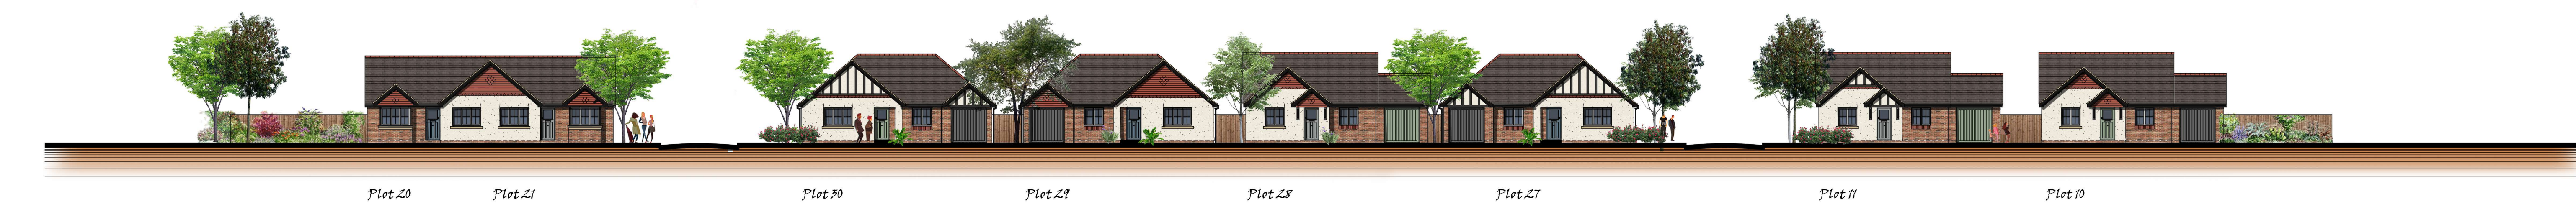

Street Scene A-A



Street Scene B-B



Street Scene Location Plan

Revision Notes


urban design | masterplanning | architecture

Client



Project
Peel Park Avenue,
Clitheroe

Title
Proposed Street Scenes

Drawing No.	Revision	Date	Scale	Drawn	Sheet Size
17-15-S01	-	Nov 2017	1:100	WCD	A3