NOTES:
1: Do not scale this drawing, use figured dimensions only 2: The Contractor, Sub Contractor or specialist supplier are responsible for confirming site dimensions prior to fabrication 3: Any dimensional discrepancies are to be reported to the Architect immediately

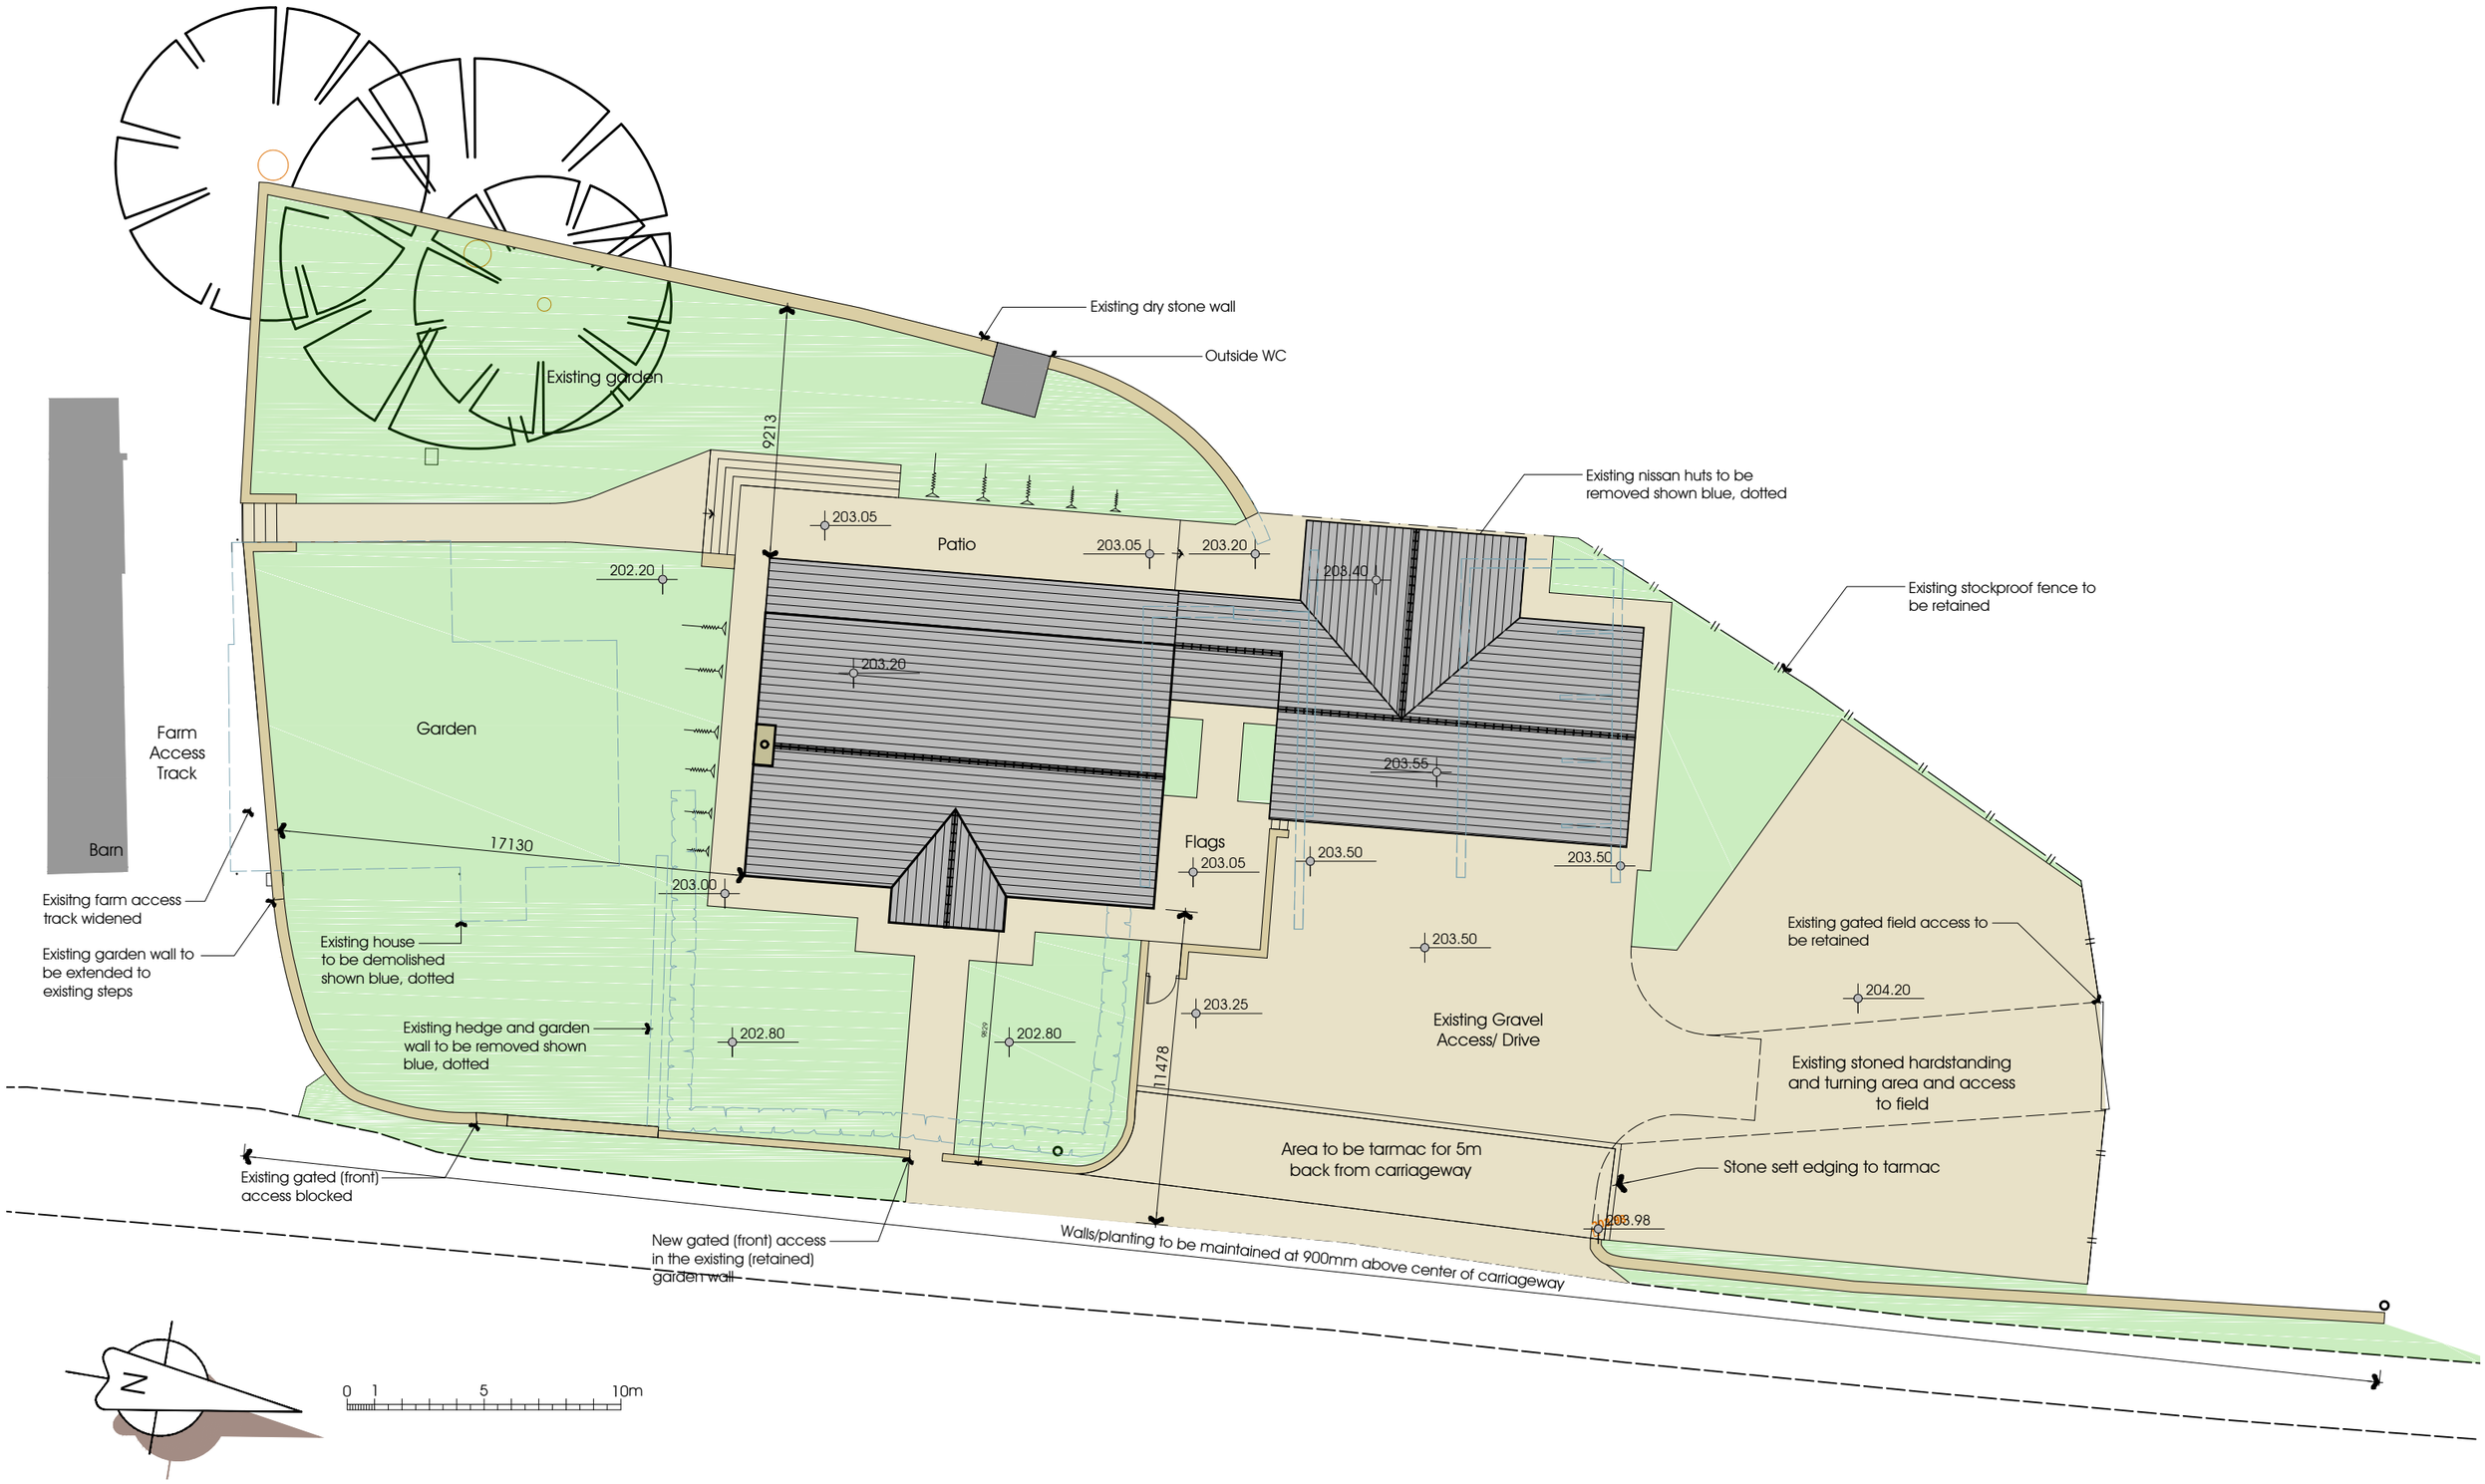

PGB Architectural Services LTD Lily Cottage, 12 Glen Avenue, Knowle Green, Preston PR3 2ZQ
07866366565 01254 820092 info@pgb-arch.com pgb-arch.com

Replacement Dwelling

Mr Hardman
Out Lane Head, Chipping, Preston PR3 2NQ

PROPOSED
Site Plan

DATE 08. 06.17

JOB NO. 2899
DRAWING NO. 003
REVISION C
SCALE 1: 200 @ A3

PGB ARCHITECTURAL SERVICES LTD