NOTES:
1: Do not scale this drawing, use figured dimensions only 2: The Contractor, Sub Contractor or specialist supplier are responsible for confirming site dimensions prior to fabrication 3: Any dimensional discrepancies are to be reported to the Architect immediately

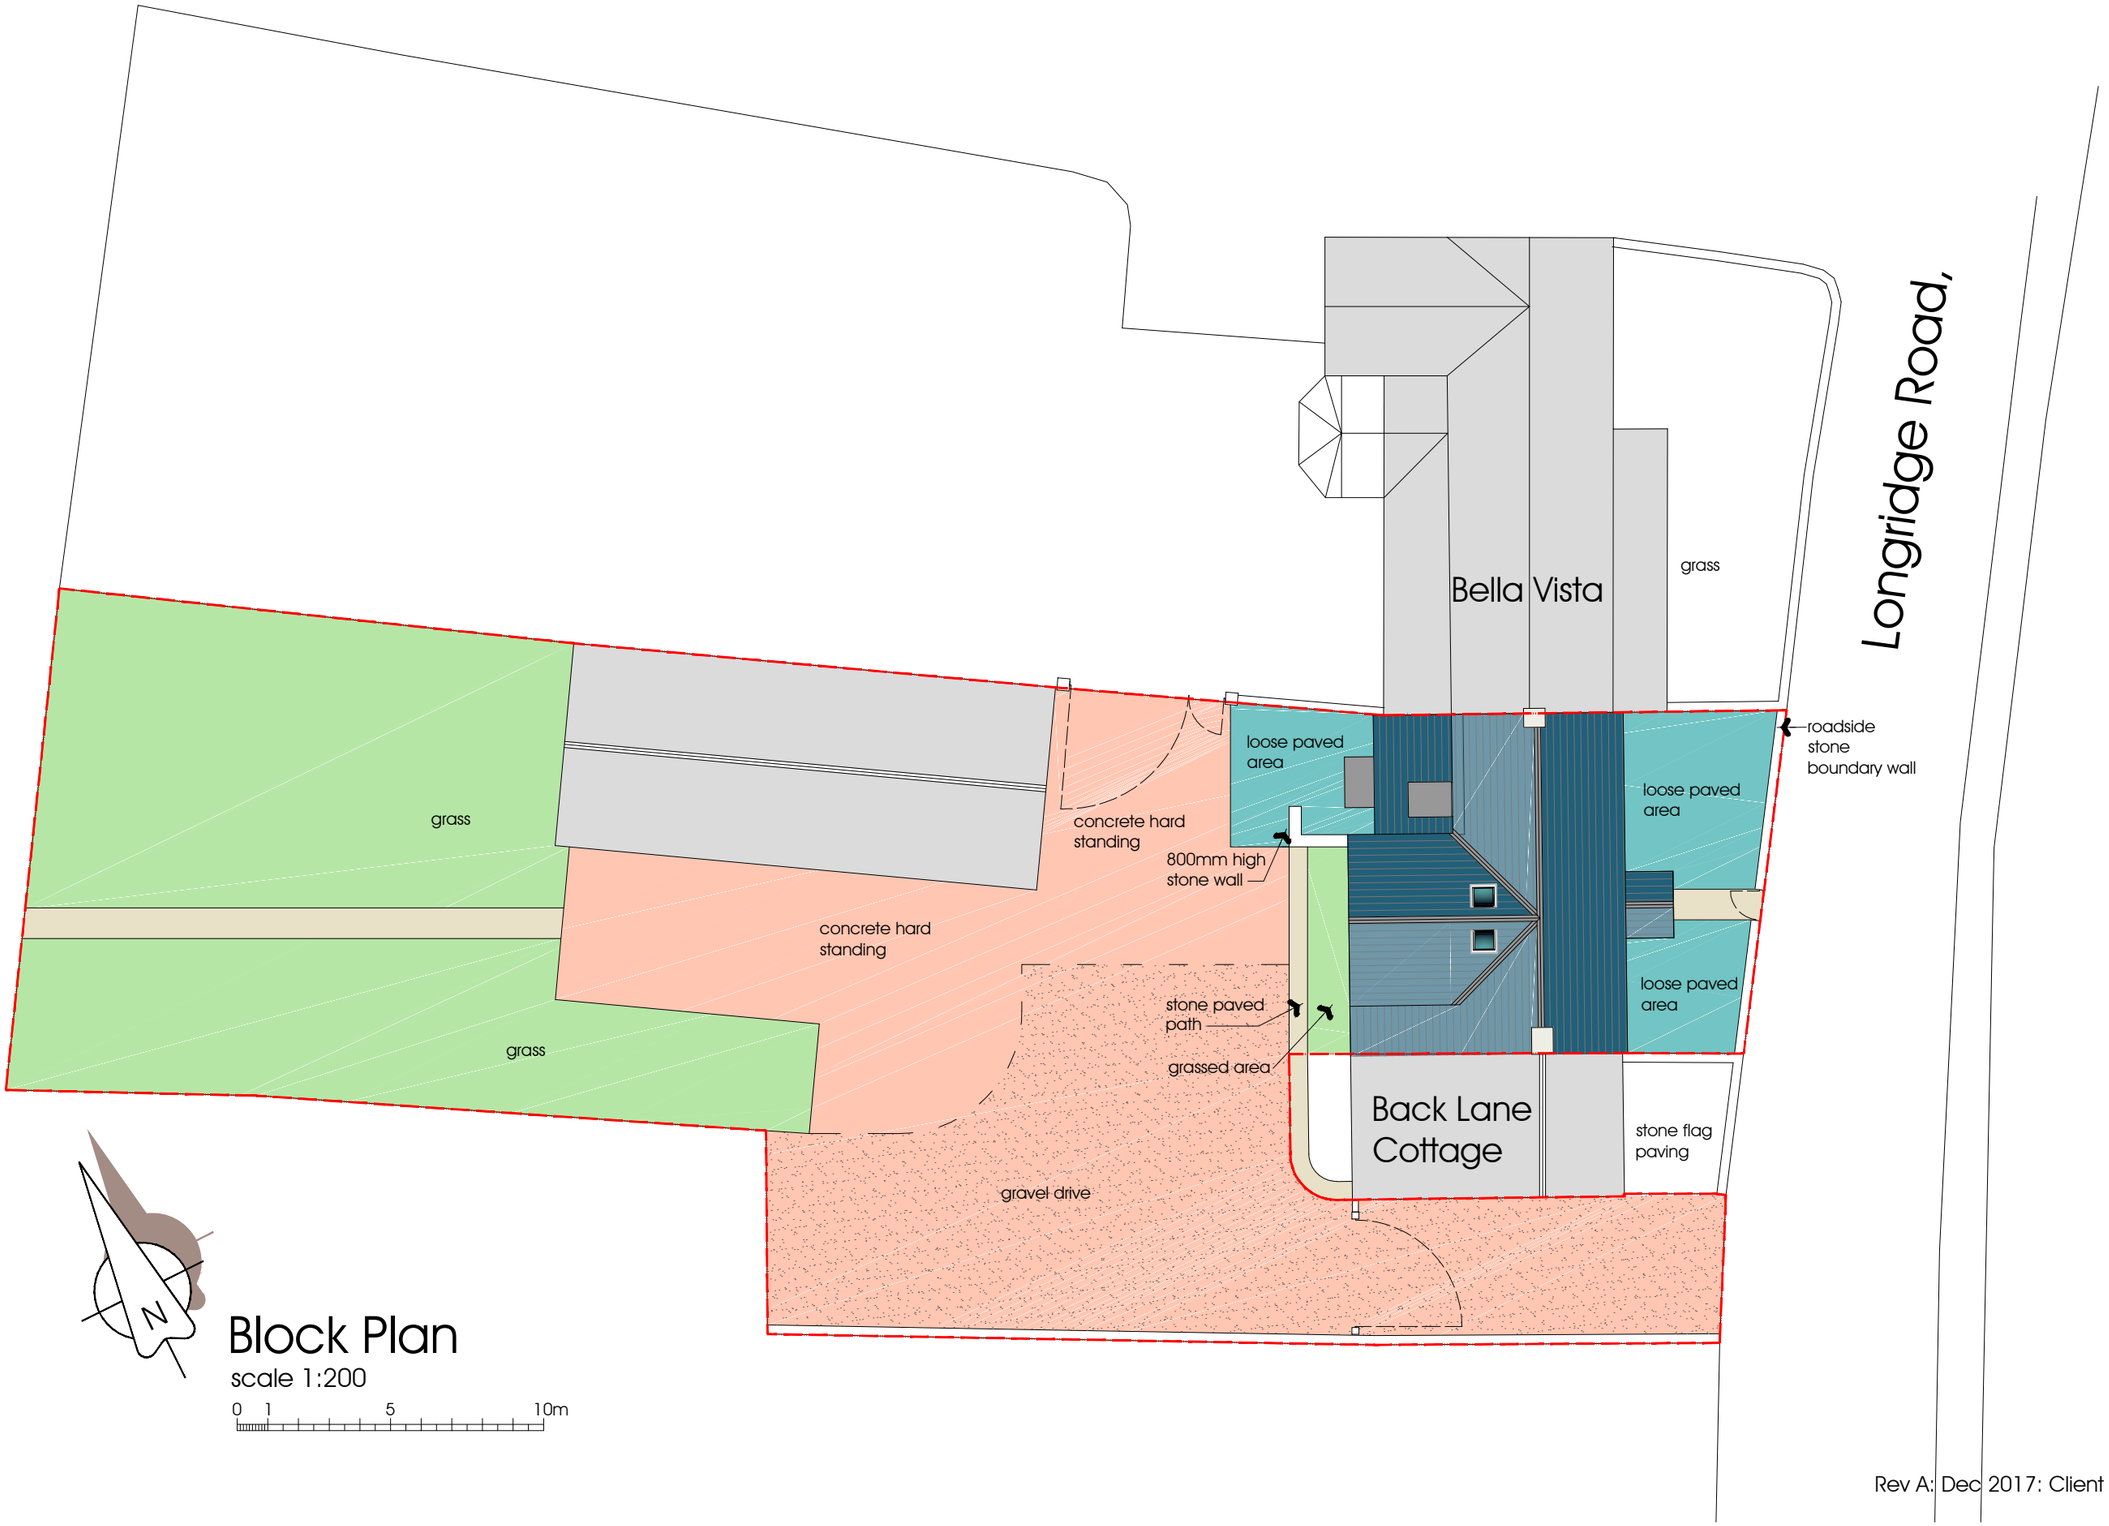

Block Plan

scale 1:200

Rev A: Dec 2017: Client revisions added

Alterations & Extensions to

Back Lane Farm, Chipping, PR3 2QA

Mr & Mrs J&K Potter

Block Plan

DATE 15.10.2017

JOB NO. 2979
DRAWING NO. 006
REVISION A
SCALE 1:200 @ A3

PGB ARCHITECTURAL SERVICES LTD

PGB Architectural Services LTD Lily Cottage, 12 Glen Avenue, Knowle Green, Preston PR3 2ZQ
07866 366 565 01254 820092 info@pgb-arch.com pgb-arch.com