This drawing is to be read in conjunction with all relevant Architect, consultants' and specialists' drawings and specifications. The Architect is to be notified of any discrepancies before proceeding. Do not scale from this drawing. All dimensions and levels are to be checked on site. This drawing is subject to copyright. All work carried out before Planning and Building Permission has been granted is at the contractor/clients risk.

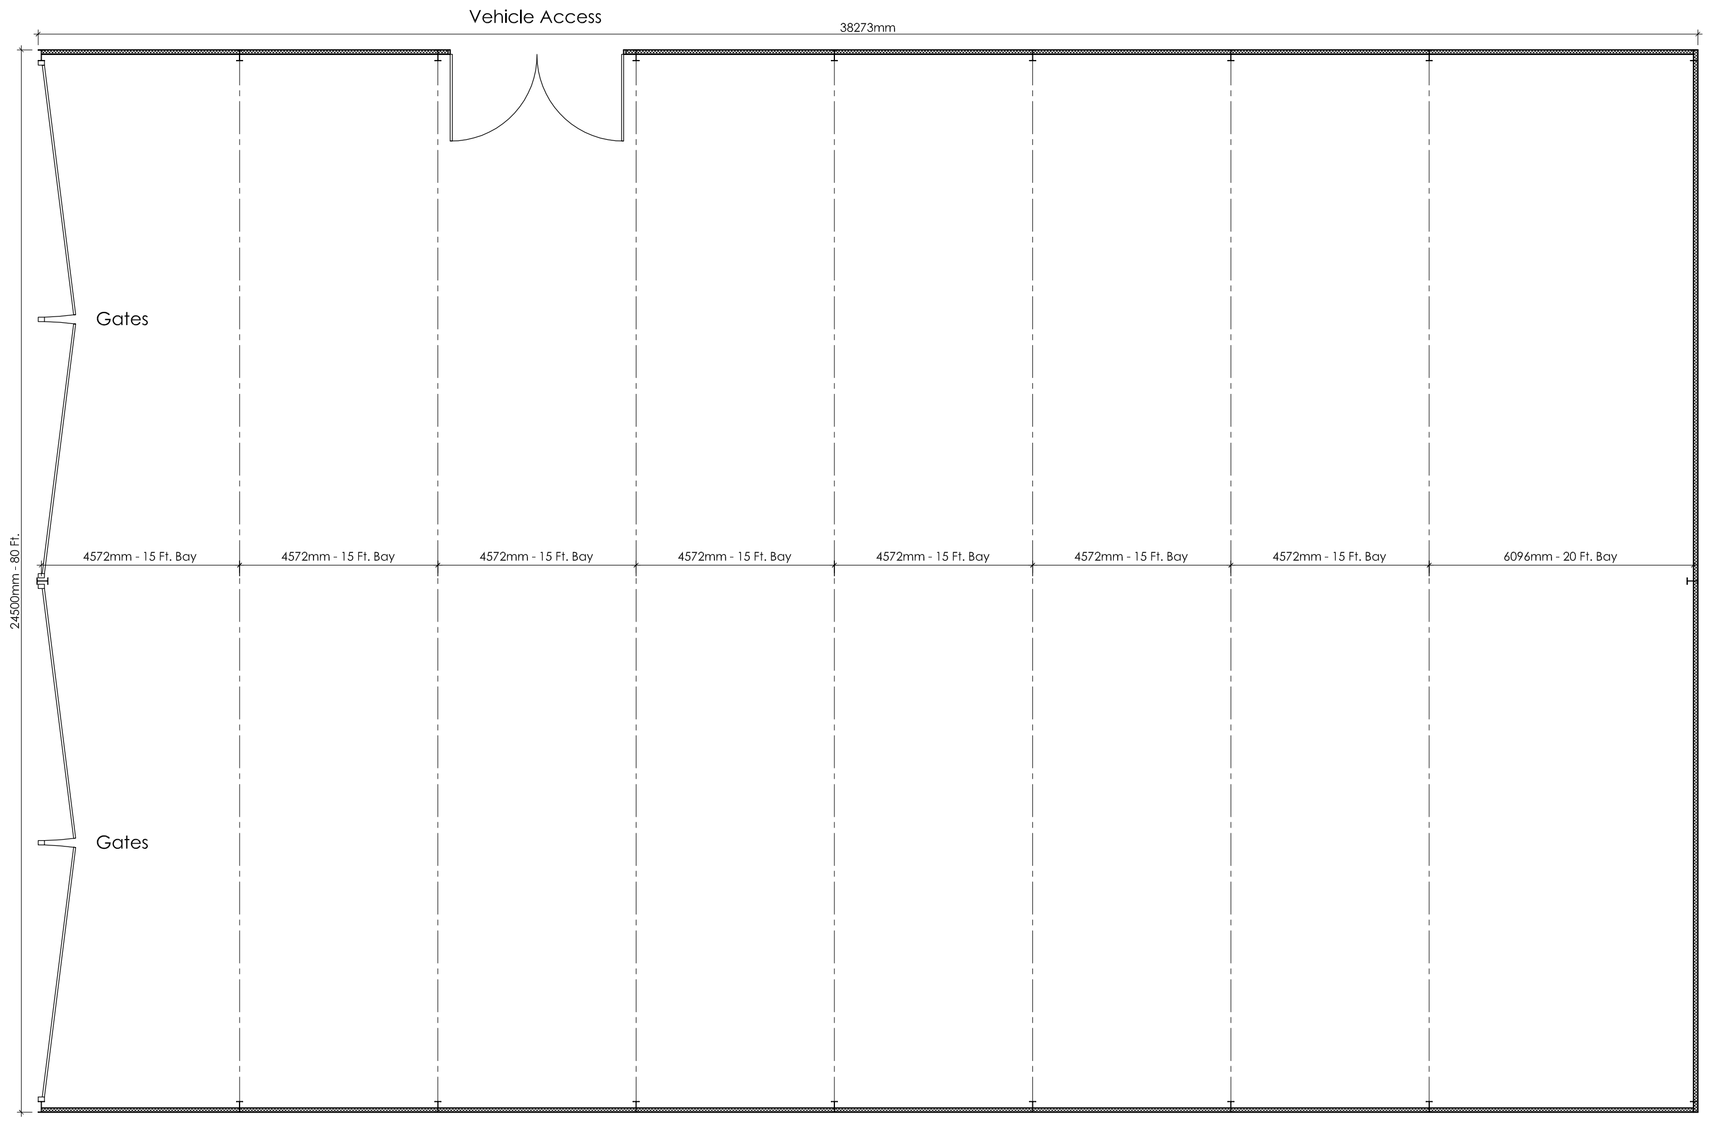

Proposed Plan

Scale 1:100

0 2 4 6m

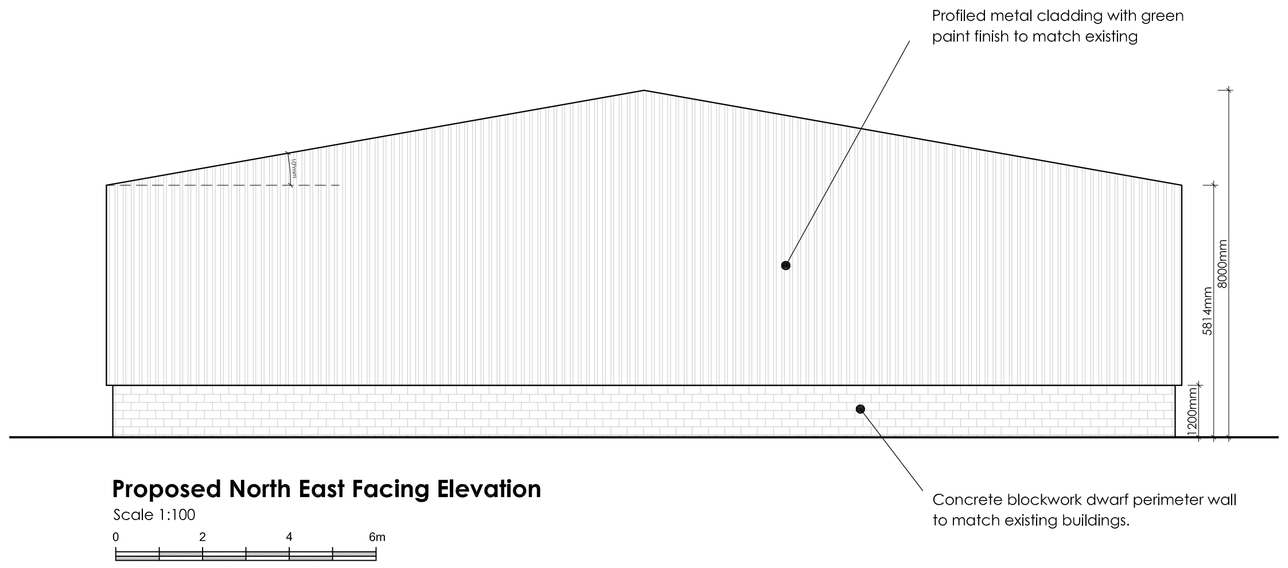

Proposed North East Facing Elevation

Scale 1:100

0 2 4 6m

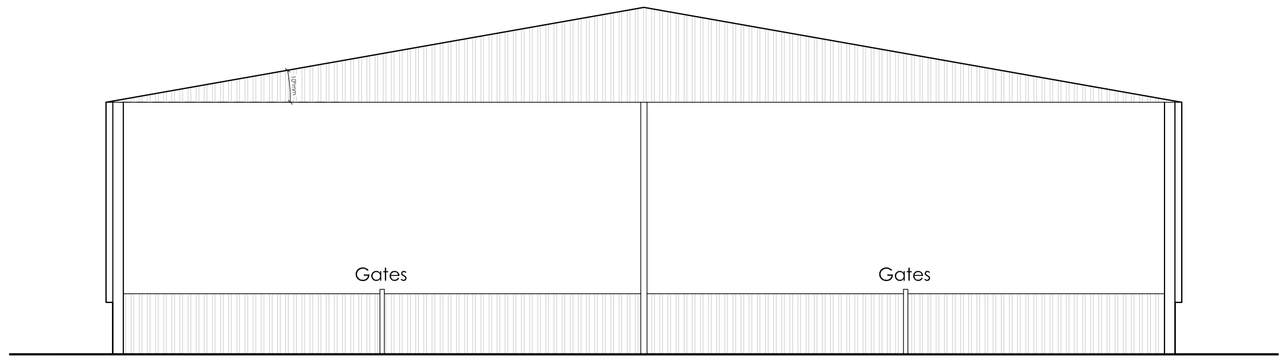

Proposed South West Facing Elevation

Scale 1:100

0 2 4 6m

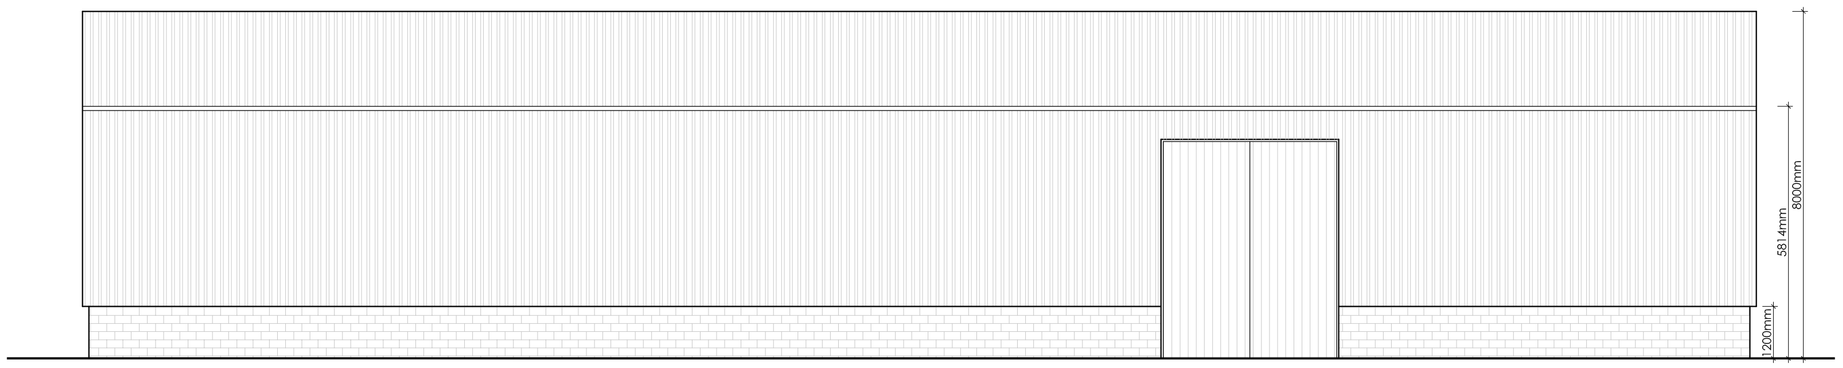

Proposed North West Facing Elevation

Scale 1:100

0 2 4 6m

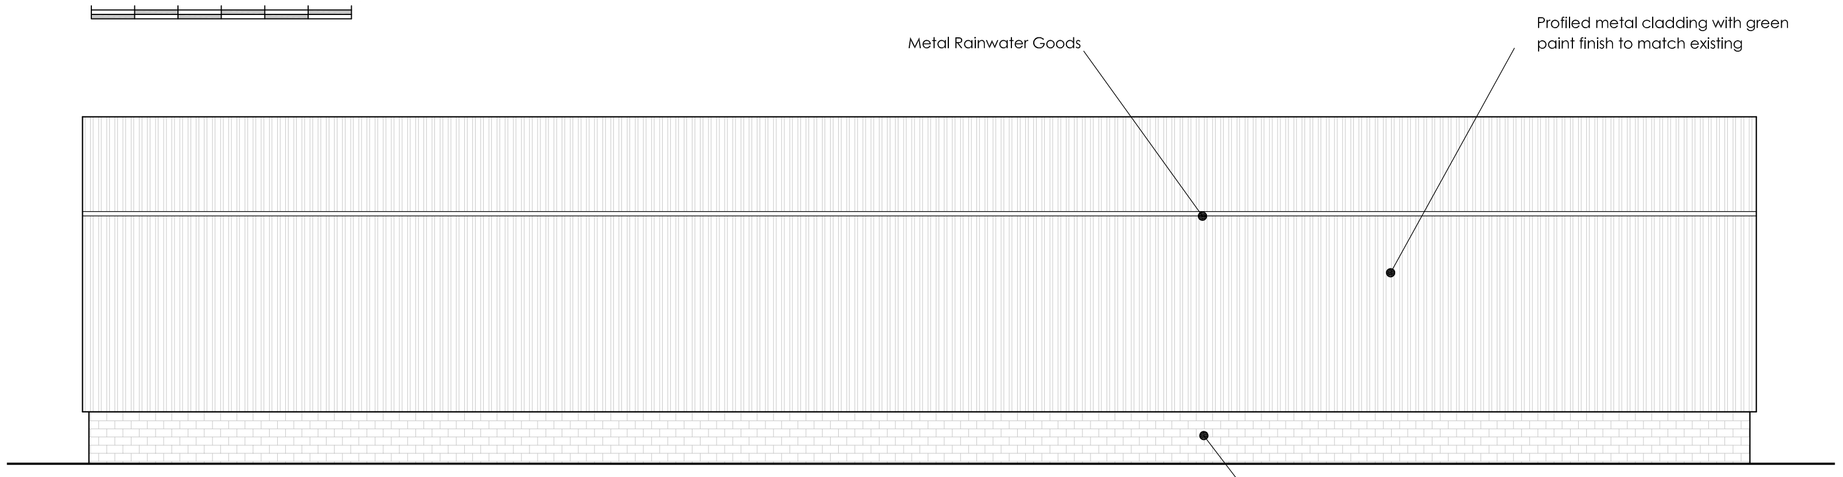

Proposed South East Facing Elevation

Scale 1:100

0 2 4 6m

no.	by	chk.	revision	date
A	MF	-	Revised in accordance with client comments	16.01.2018

Client
Mrs J Knowles

Job Title
Proposed extension to exisitng agricultural building at
Edisford Bridge Farm Caravan and Camping Site
Clitheroe
Lancashire
BB7 3LJ

Drawing Title
Proposed Plans and Elevations

Scale	Date	Drawn
Various @ A1	January 2017	MF

SUNDERLAND PEACOCK ARCHITECTS
SUNDERLAND PEACOCK & ASSOCIATES LTD.
HAZELMERE, PRIMLICO ROAD, CLITHEROE
LANCASHIRE, BB7 2AG
T 01200 423178 F 01200 427328
E info@sunderlandpeacock.com
www.sunderlandpeacock.com

5357 - 06 A