This drawing is to be read in conjunction with all relevant Architect, consultants' and specialists' drawings and specifications. The Architect is to be notified of any discrepancies before proceeding. Do not scale from this drawing. All dimensions and levels are to be checked on site. This drawing is subject to copyright. All work carried out before Planning and Building Permission has been granted is at the contractor/clients risk.

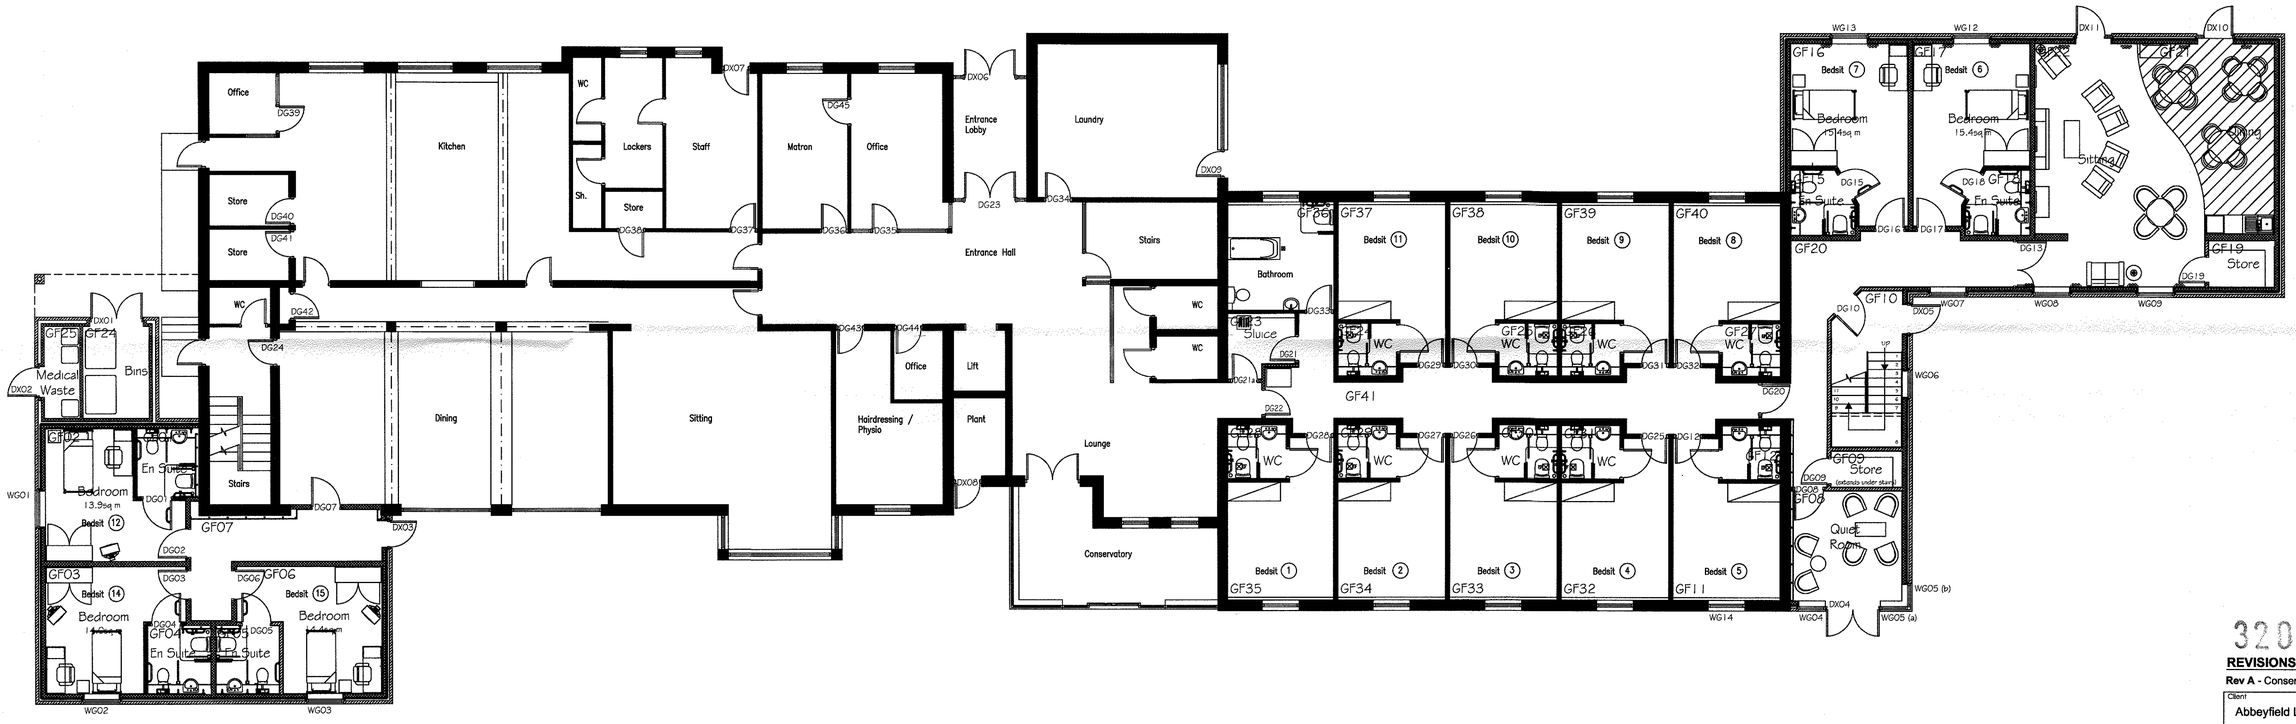

PROPOSED GROUND FLOOR PLAN

NOTE:

Survey not carried out by SPA. All dimensions and levels are to be checked on site.

320160117P

REVISIONS:

Rev A - Conservatory added. - 24.01.18 - LKR

Client

Abbeyfield Lancashire Extra Care Society

Job Title

Proposed Extension and Alterations to:
Abbeyfield House
Union Street
Low Moor
Clitheroe
BB7 2NH

Drawing Title

Existing Ground Floor Plan

Scale	Date	Drawn
1:100 @ A1	Oct 2017	FWP

spa
SUNDERLAND PEACOCK ARCHITECTS
SUNDERLAND PEACOCK & ASSOCIATES LTD.
HAZELMERE, PIMLICO ROAD, CLITHEROE
LANCASHIRE, BB7 2AG
T 01200 423178 F 01200 427328
E info@sunderlandpeacock.com
www.sunderlandpeacock.com

5493 - 02 Rev A