The Grand Theatre Private Staff Car Parking

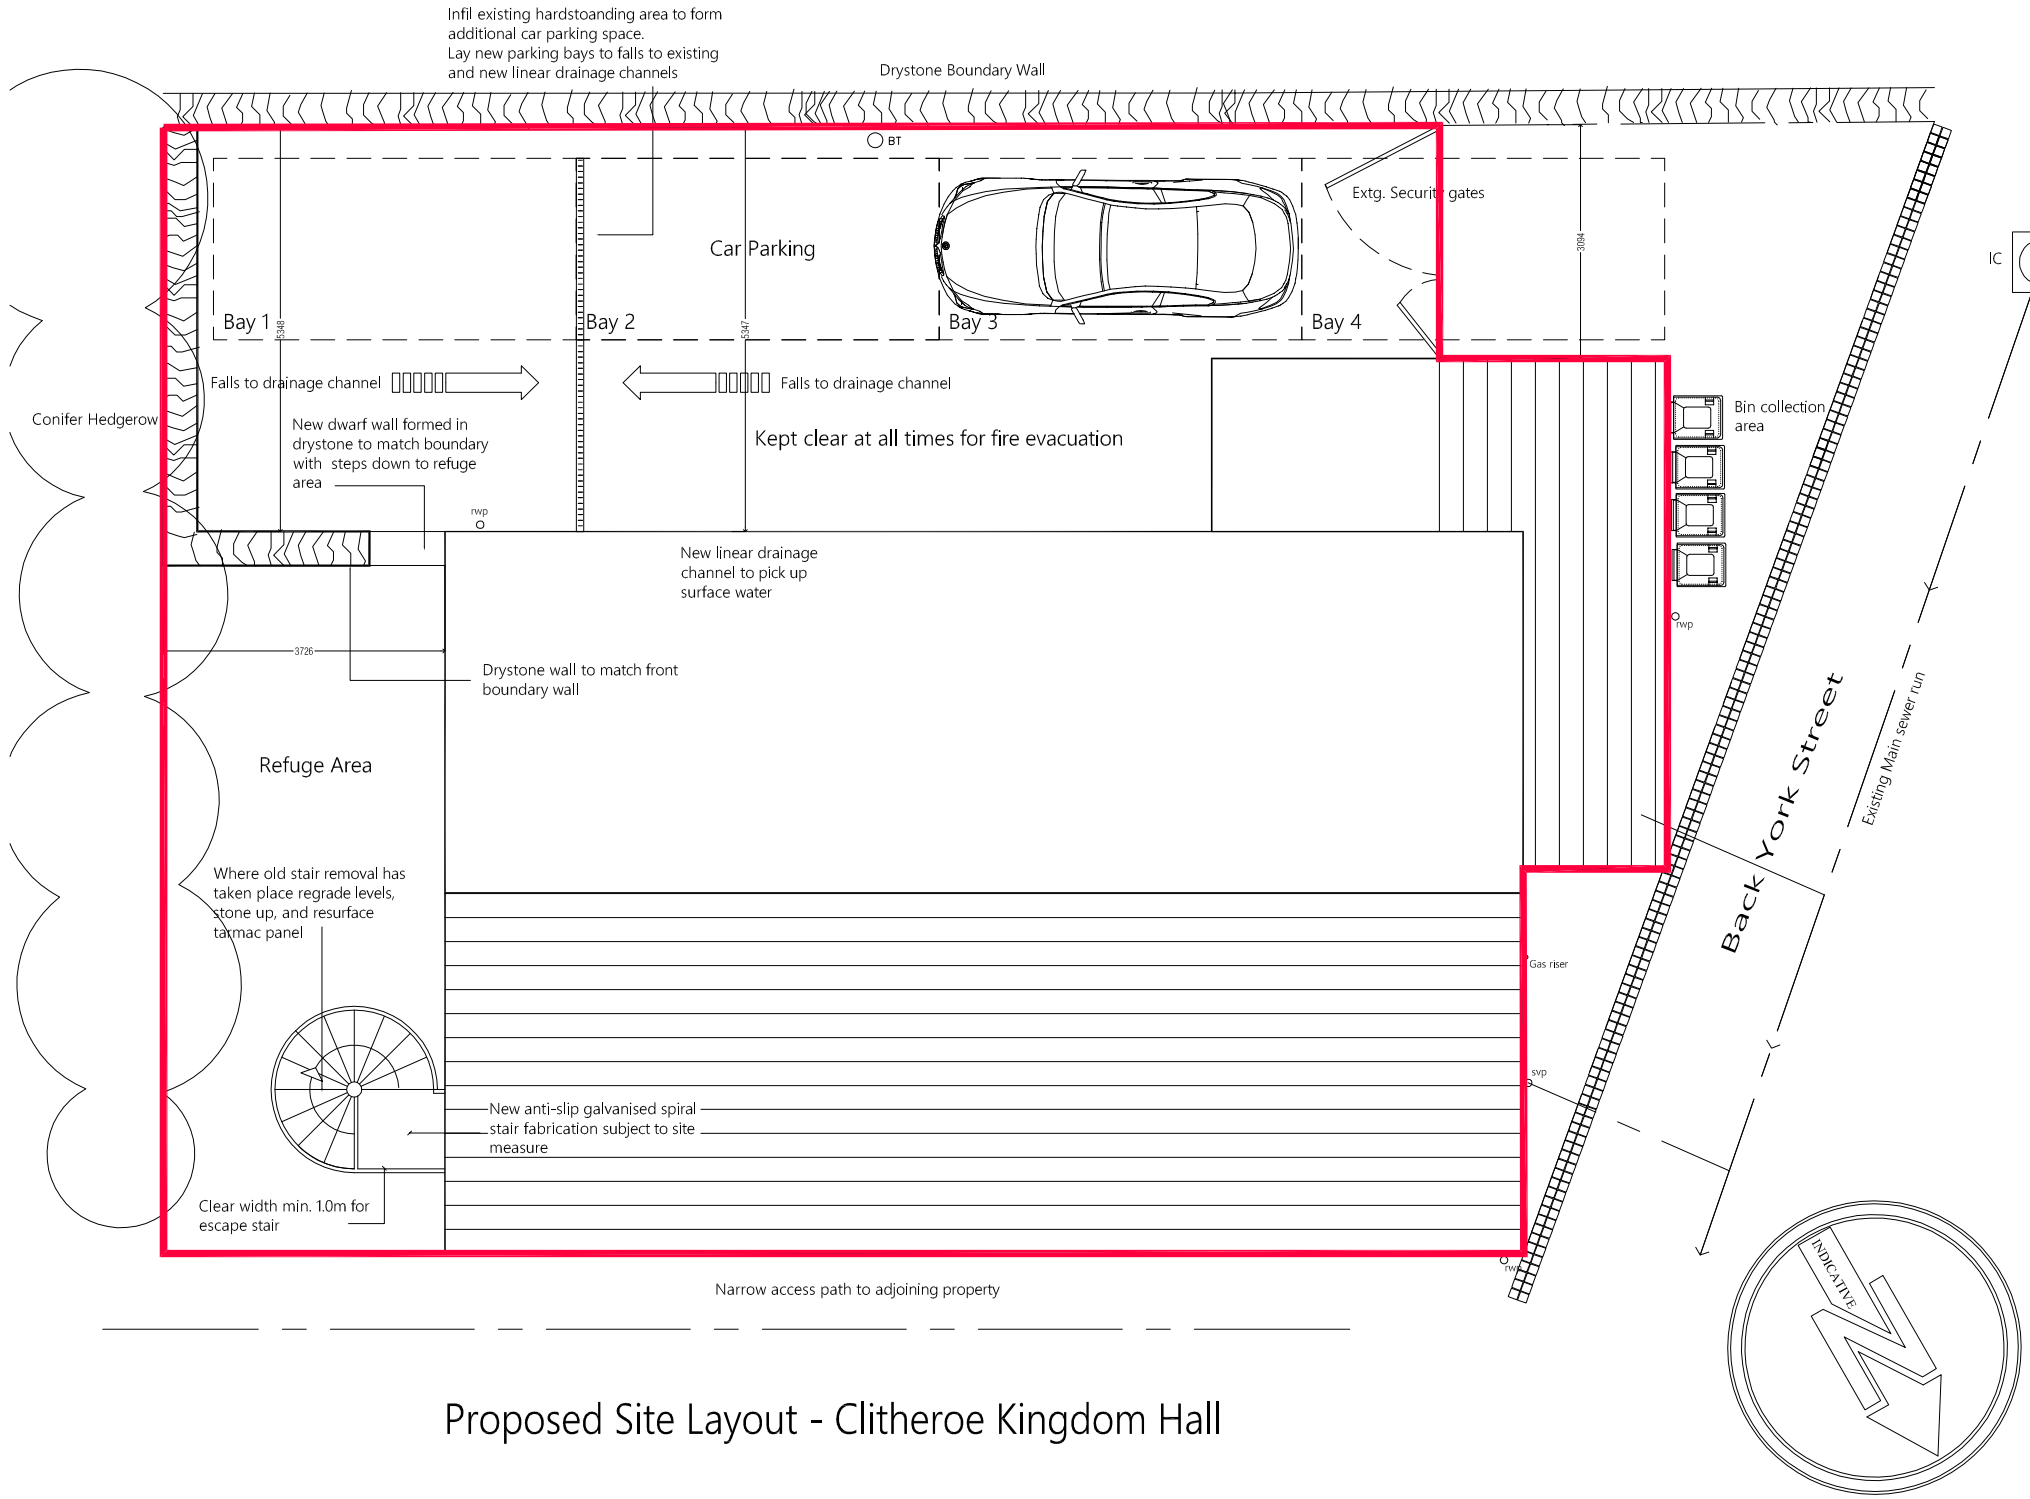

Proposed Site Layout - Clitheroe Kingdom Hall

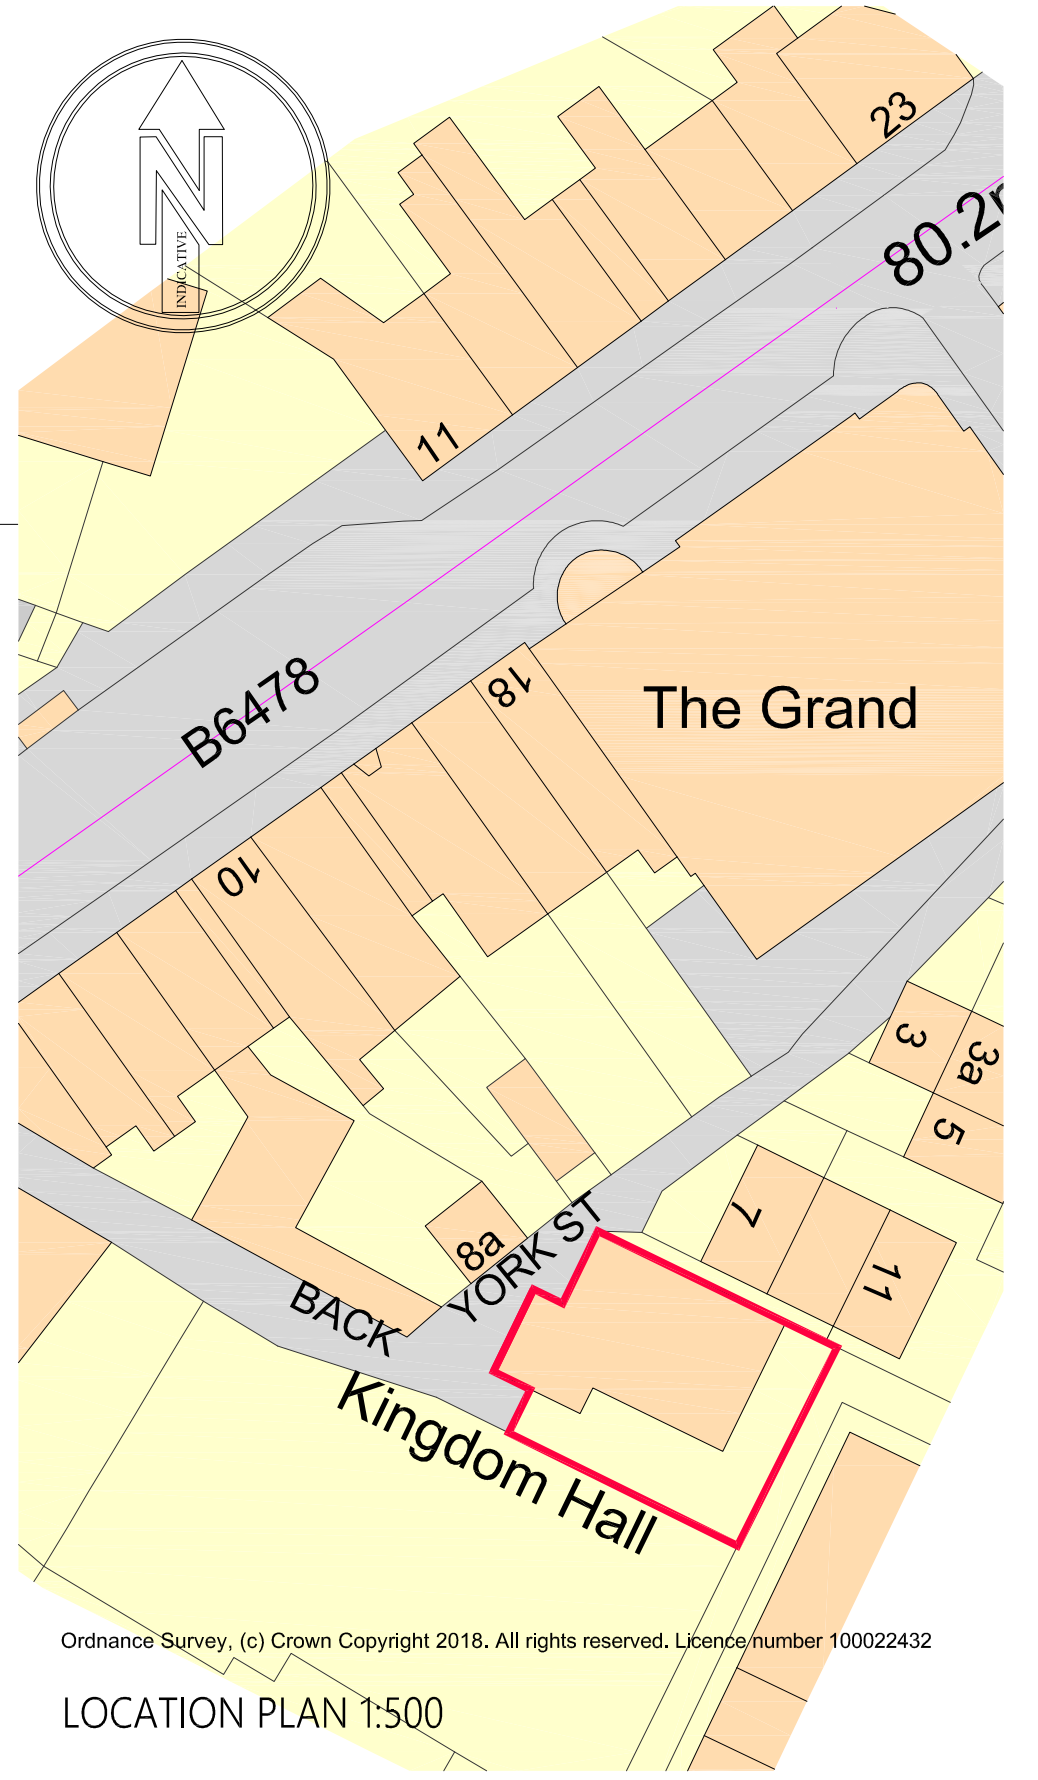

Ordnance Survey, (c) Crown Copyright 2018. All rights reserved. Licence number 100022432

LOCATION PLAN 1:500

Planning & Conservation

REV: | REVISION: | REV DATE:

LOCAL DESIGN
CONSTRUCTION DEPARTMENT

Clitheroe Kingdom Hall
Site Layout & Location

Scale: 1:100/1:500
Date: January 2018

Drawing No. **A-100** | Sheet Size: A3 | Rev. .