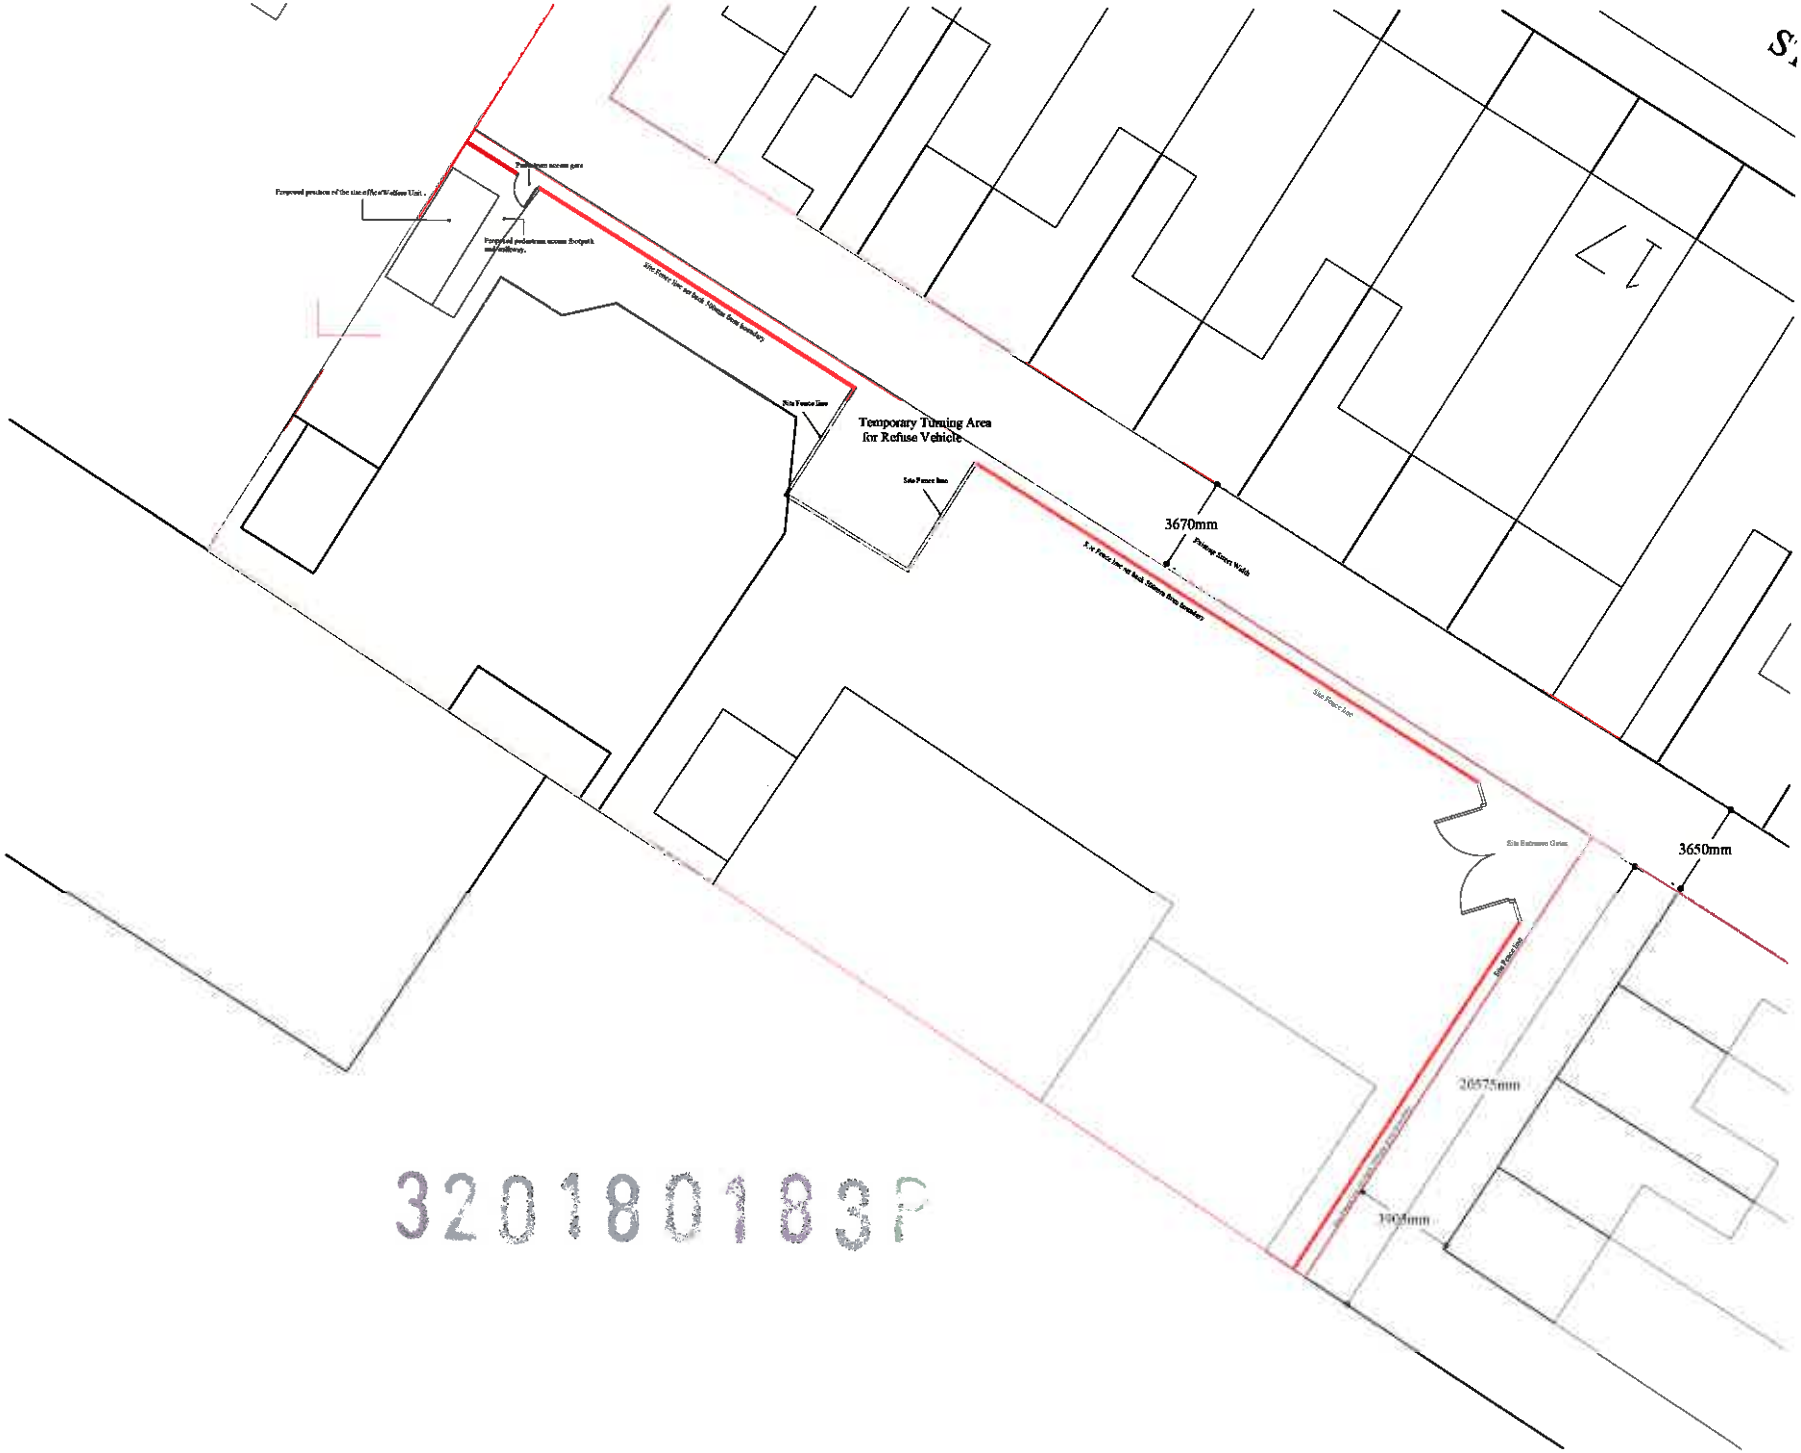

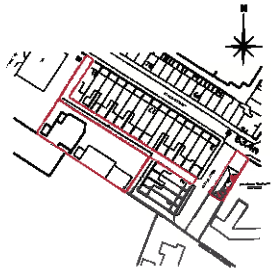

Ordnance Survey (c) Crown Copyright 2017. All rights reserved. Licence number 100022432

Client
Hambledon View Developments Ltd

Location
Back St. Paul's Street
Clitheroe

Project
Housing Development

Drawing
Boundary Construction Fence Line
Temporary Turning Area

Agent
APB
Consultant Building Surveyors
1 Maple Grove
Ramsbottom BL0 0AN
Telephone 07706 824509
Mobile 07976404449

RICS

Scale	Date
Temp Turning Area	22nd February 2018
Drawing No. DWHDSite/01	Revision A 31st October 17

This drawing is provided for planning & building regulations purposes only. The contractor must check all dimensions on site before work is commenced. The contractor must comply with all requirements of the Health & Safety Regulations.

DO NOT SCALE THIS DRAWING

320180183P