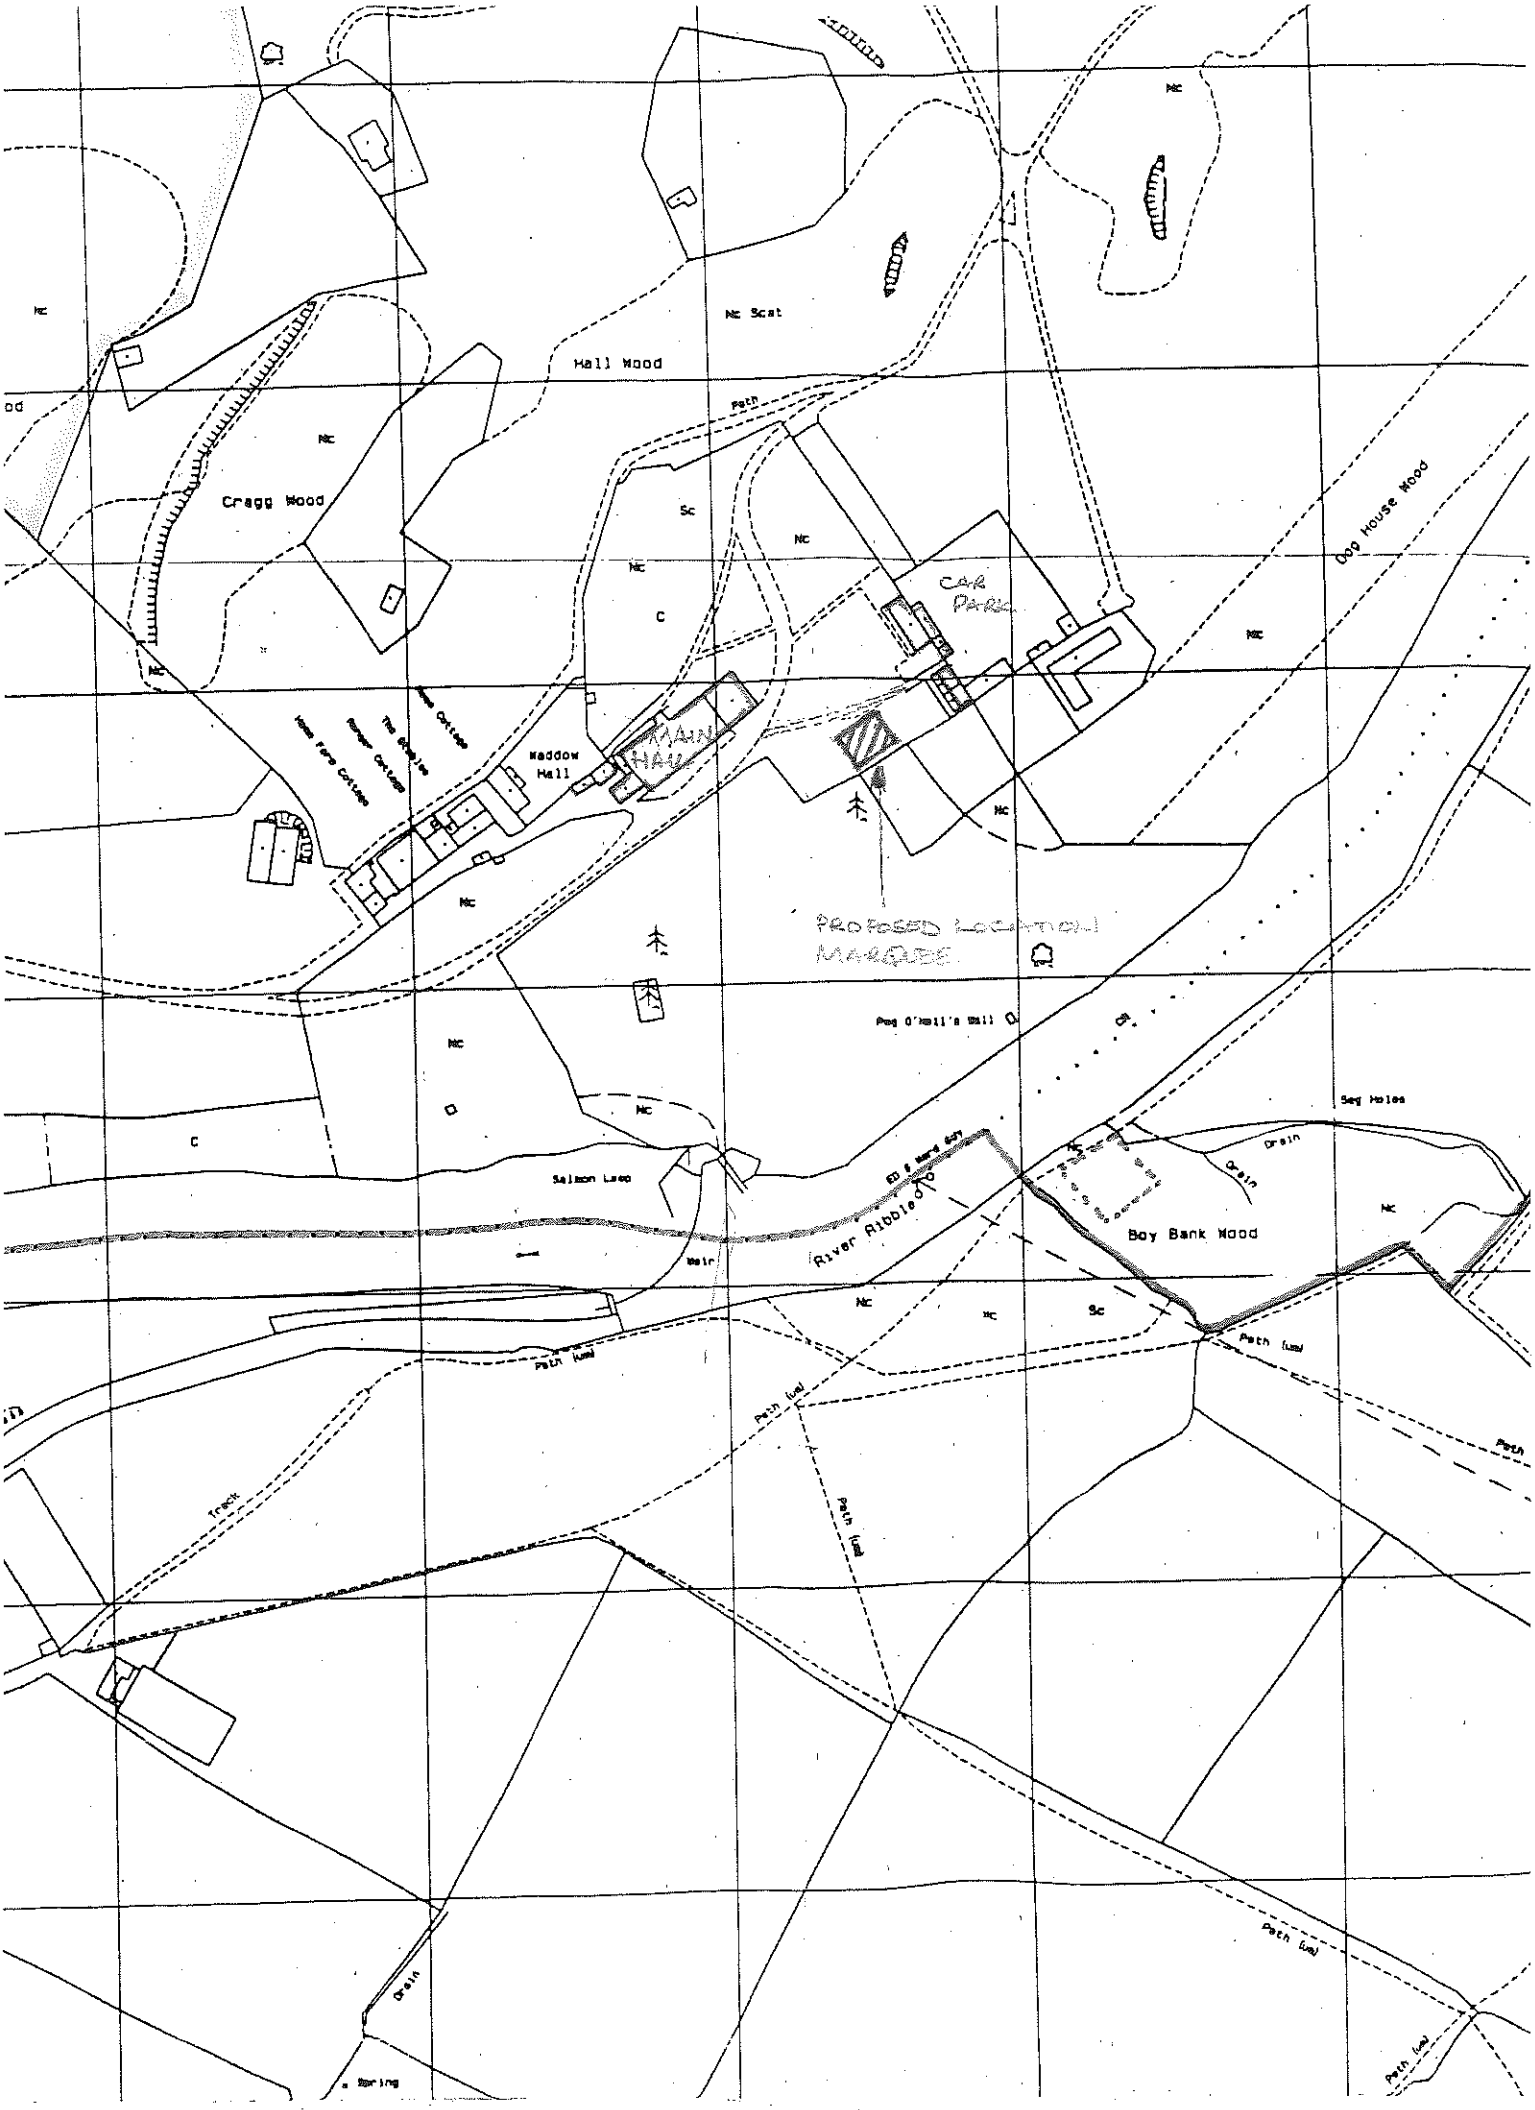

WADDOW HALL. MARQUEE PROPOSED LOCATION SCALE 1:1250

MARCH 2018. DM.