Roefield Sports Pitches

Artificial Turf Pitch

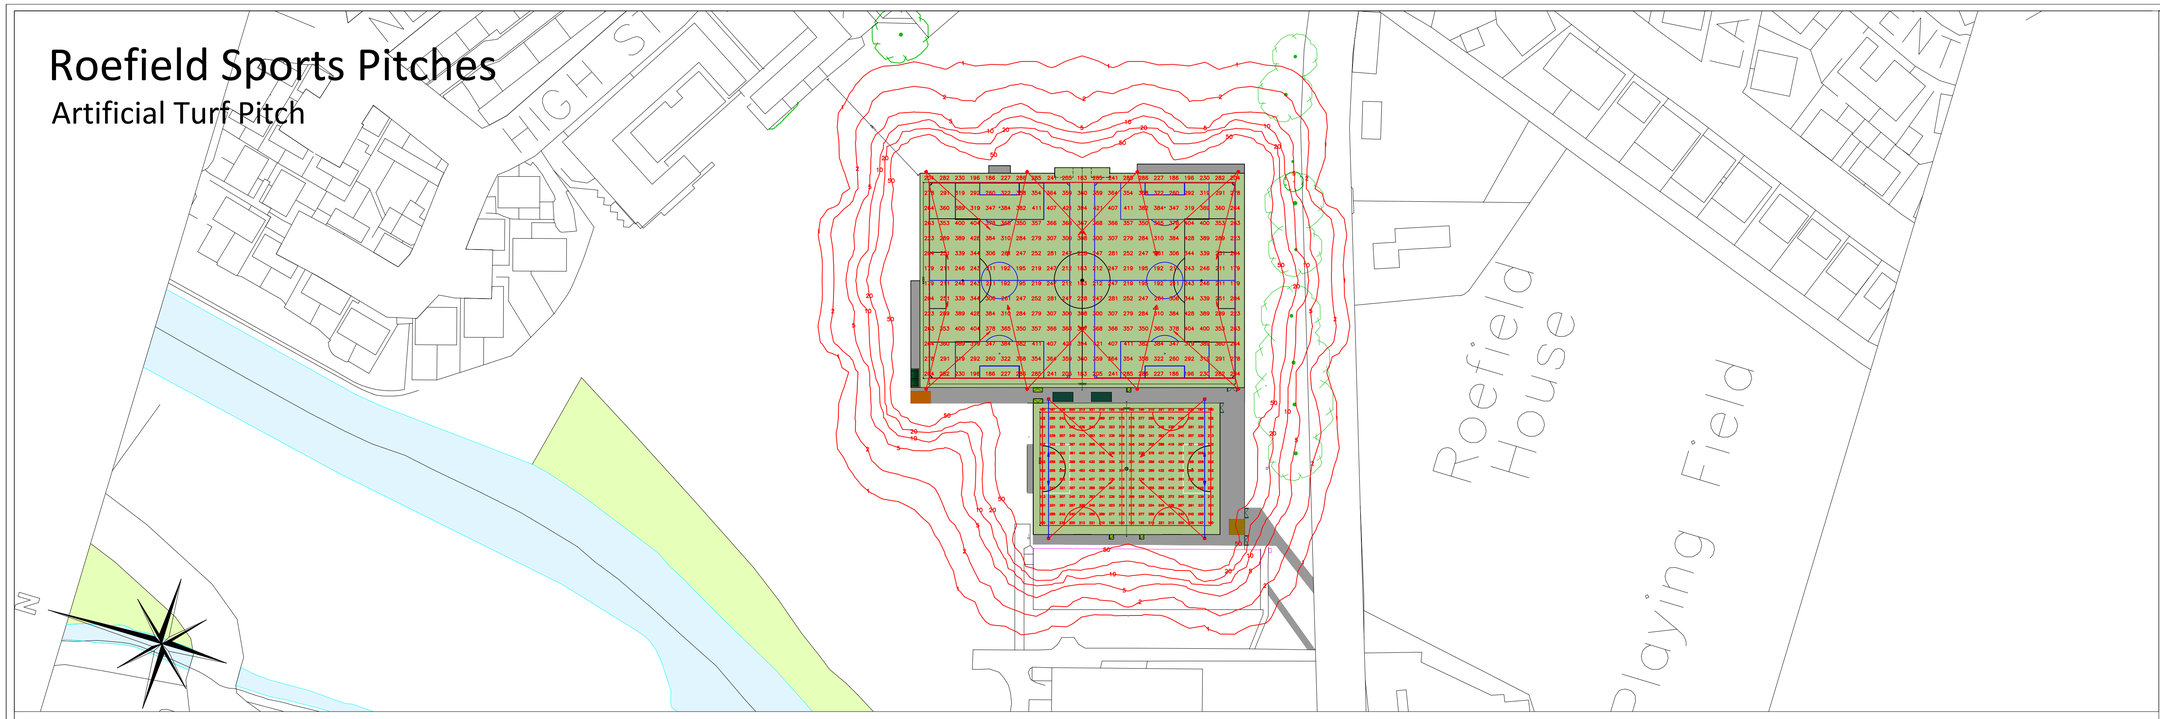

FA Competitive Full Sized Football Floodlighting Scheme - Scale 1:1000
Horizontal Illuminance and Spillage

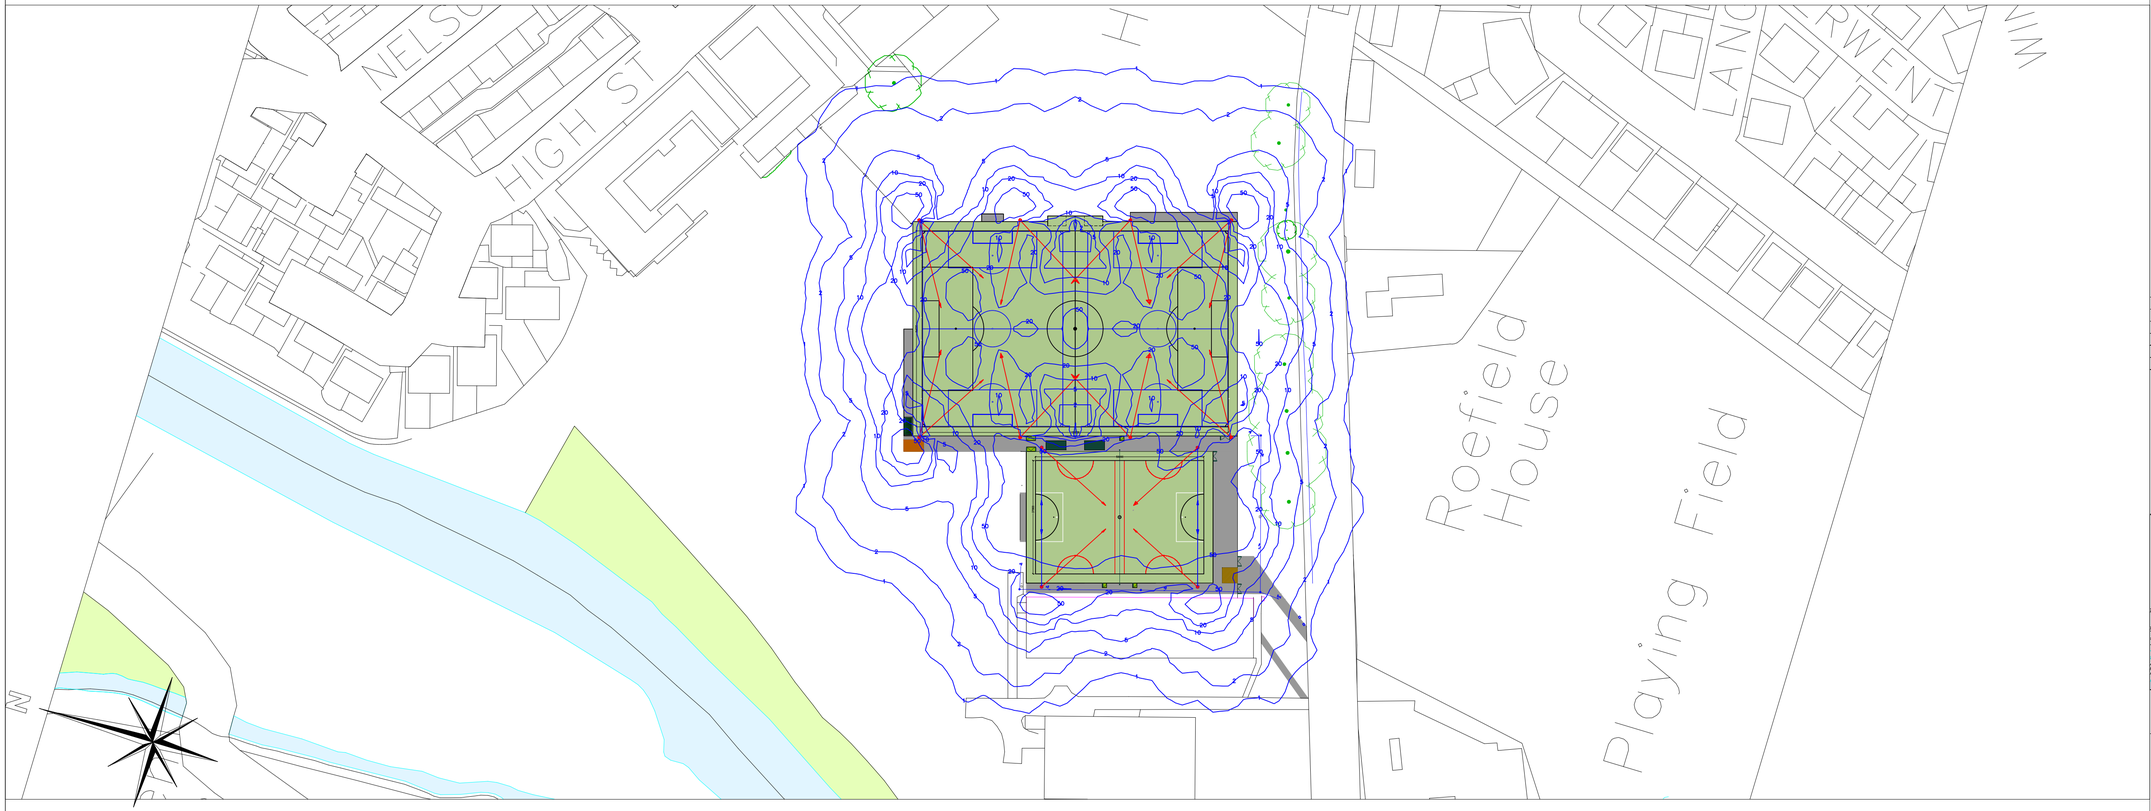

FA Competitive Full Sized Football Floodlighting Scheme - Scale 1:1000
Vertical Illuminance and Spillage at 1.75m Height

CONSULTANTS
Surfacing Standards LTD
1a Perth House, Corby,
Northants, NN17 5JG
01536 400 012

1 - DO NOT SCALE FROM DRAWING. ALL DIMENSIONS TO BE CHECKED ON SITE PRIOR TO COMMENCEMENT OF WORKS.
2 - THIS DRAWING IS COPYRIGHT TO SURFACING STANDARDS LTD
3 - ALL PERSONNEL SHOULD BE AWARE OF THE HEALTH AND SAFETY PLAN WHICH IS RETAINED IN THE SITE MANAGERS OFFICE

NOTES

Please refer to the Design and Access Statement along with the Appendices:

Appendix A_Floodlighting Performance Results REV 1
Appendix B_MHN-FC 2000W
Appendix C_Optivision
Appendix D_ILP 2011

REV	DESCRIPTION	BY	CHK	DATE
00	PLANNING ISSUE	SMD		05.04.17

Surfacing Standards Limited
SPORTS PITCH CONSULTANTS

KEY PLAN

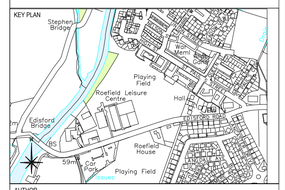

AUTHOR

Sam McDonald

TITLE

Roefield Sports Pitches
3G Artificial Turf Pitch
Floodlighting Scheme

PROJECT	SCALE	SIZE
SSL2464	As Stated	A1

DRAWING No	REVISION
07	00