TEMPORARY CLOSURE OF GATE TO GRAVEYARD DURING COURSE OF THE CONTRACT

HERAS FENCING TO PROVIDE SECURE PERIMETER TO SITE COMPOUND

AREA FOR CONTRACTOR'S CABINS AND STORAGE OF MATERIALS

SITE COMPOUND NOT TO EXTEND INTO ROOT PROTECTION ZONE OF EXISTING MATURE TREES

FOOTPATH TO BE MAINTAINED DURING THE WORKS

CONTRACTOR'S ACCESS TO SITE

CONTRACTOR TO PUT IN PLACE MAINTENANCE PLAN FOR CLEANING VEHICLE'S WHEELS AS THEY LEAVE SITE AND FOR KEEPING CLEAN ACCESS PATH AND ADJACENT AREA OF LOVELY HALL LANE

ALL DUE CARE TO BE TAKEN TO PROTECT EXISTING TREES ADJACENT TO ENTRANCE DURING DELIVERIES TO SITE

DELIVERIES TO SITE TO BE BETWEEN THE HOURS OF 9:00AM TO 5:00PM

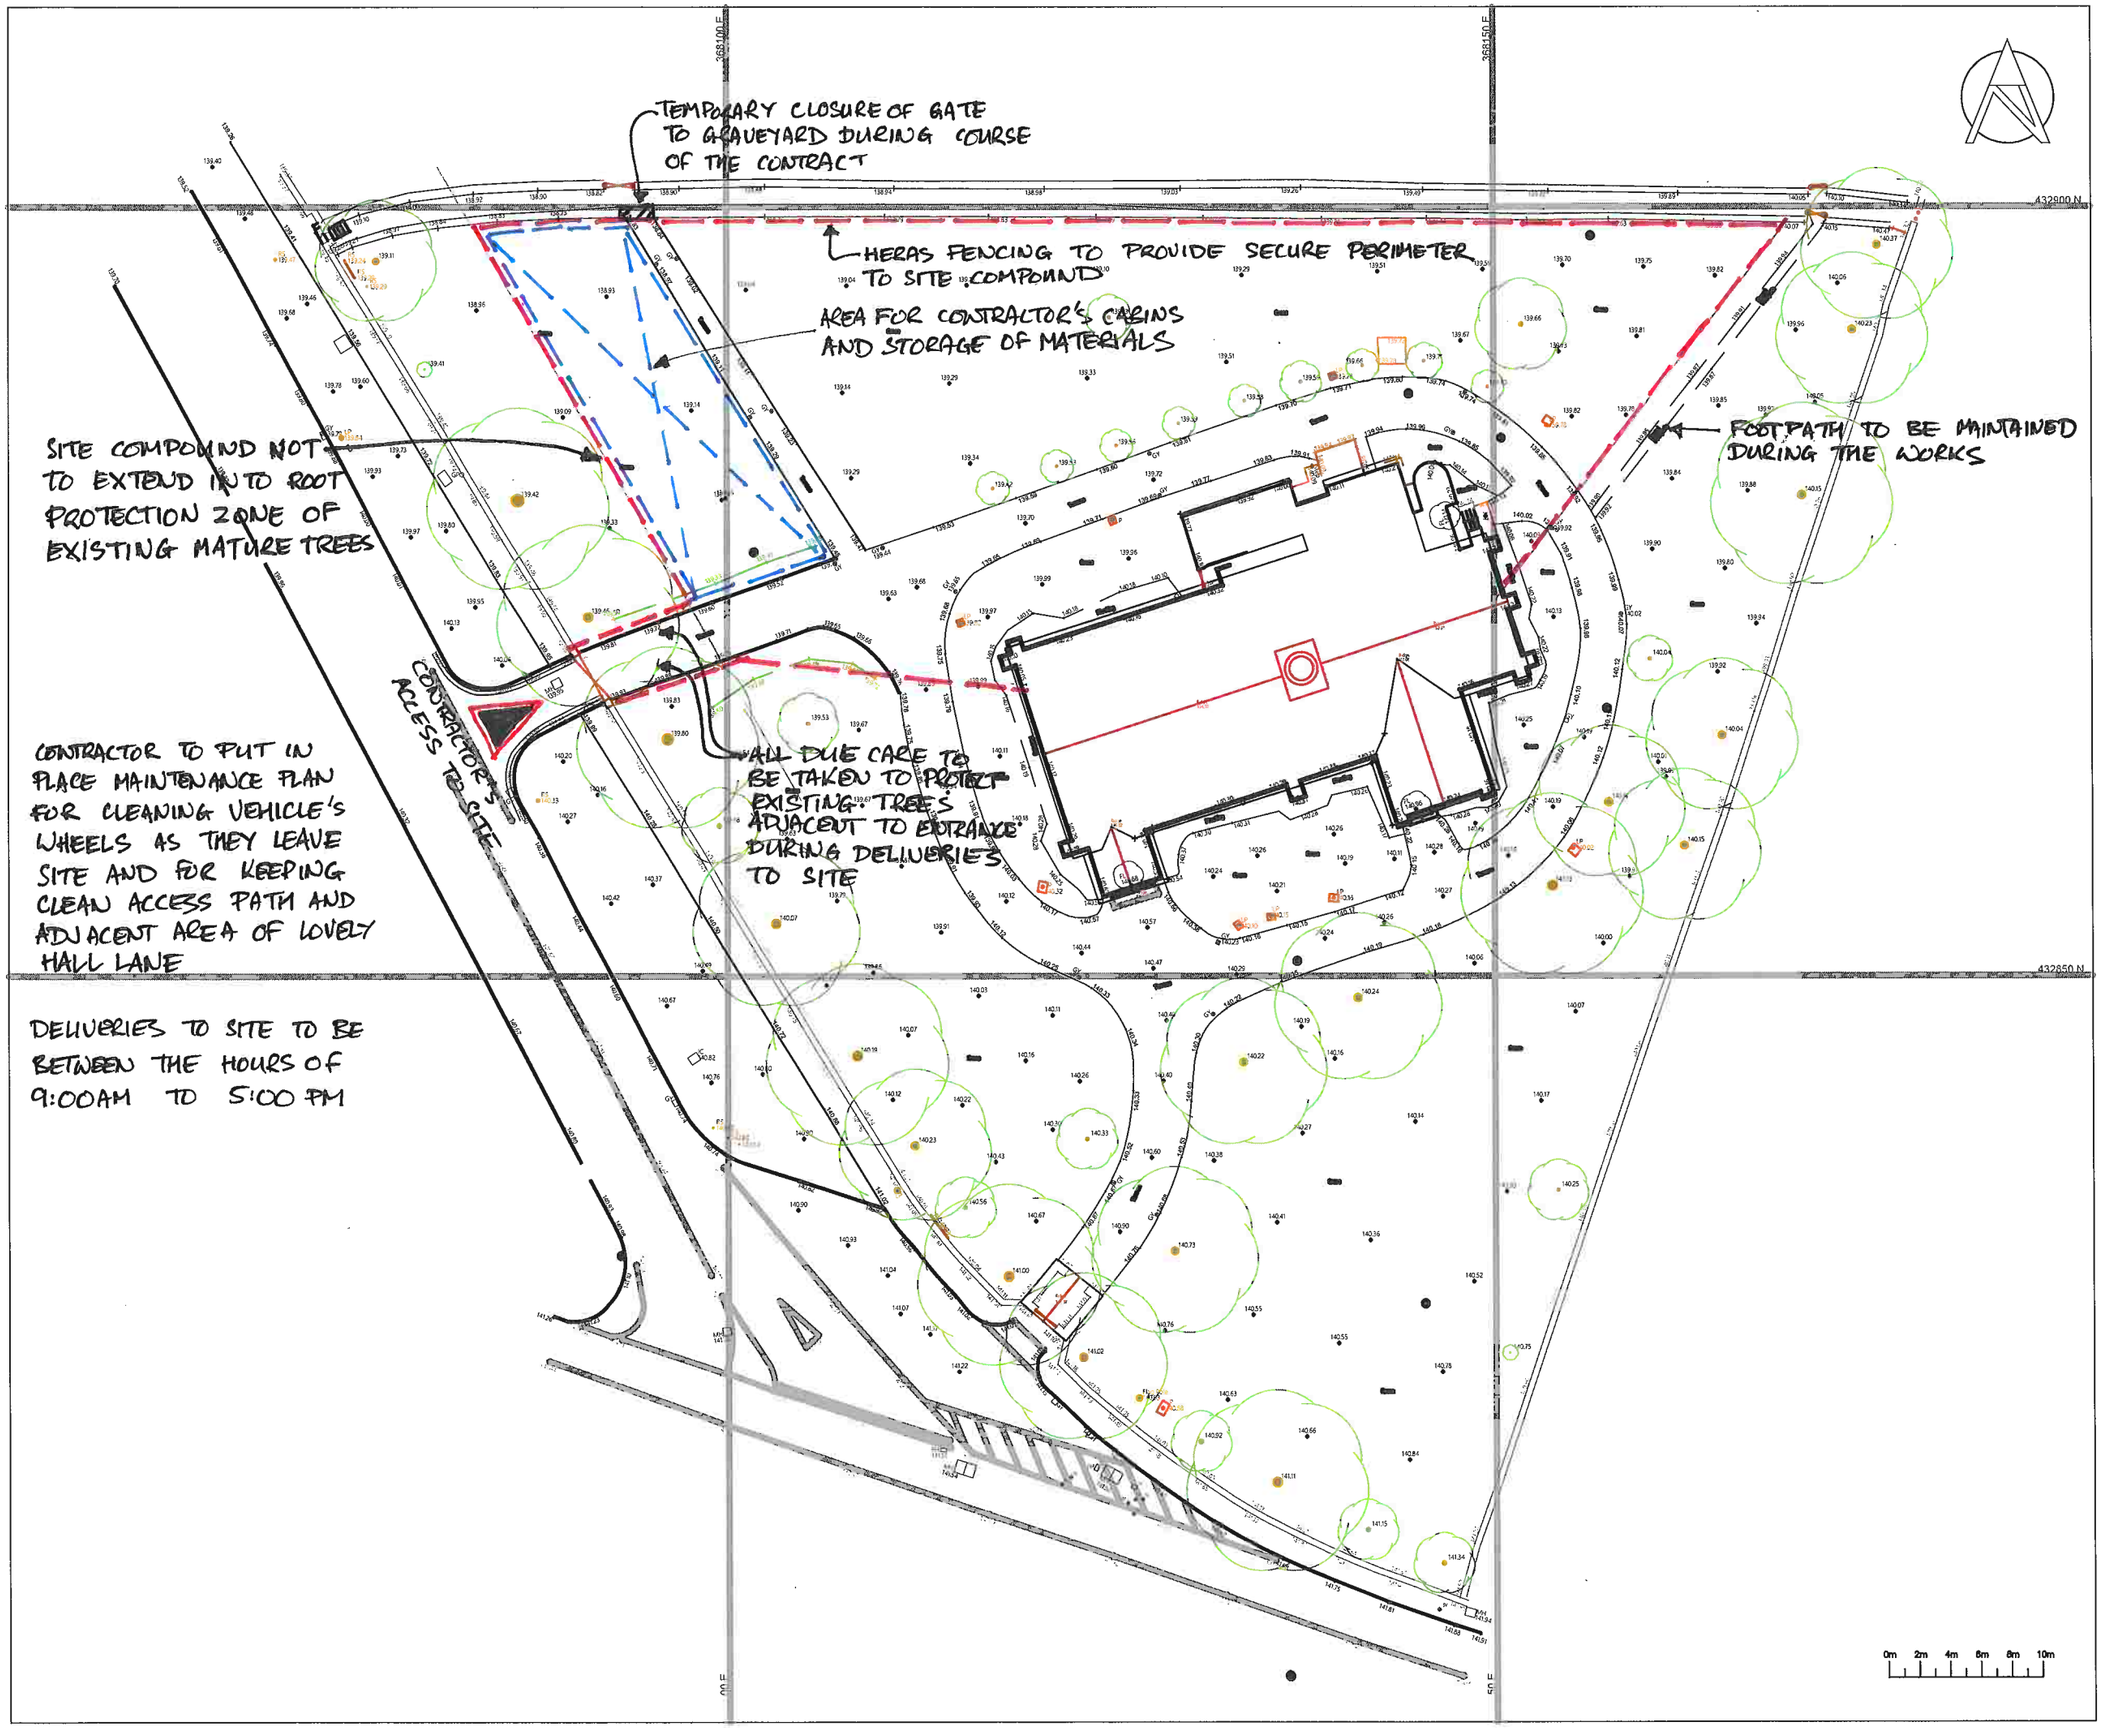

Notes.

- All dimensions to be checked on site.
- No dimensions to be scaled from this drawing unless otherwise stated.

SURVEY DRAWING PRODUCED BY CHRISTIANS LTD.

BYROM CLARK ROBERTS LTD TAKE NO RESPONSIBILITY FOR THE ACCURACY OF THE INFORMATION CONTAINED HEREIN

Revision No.	Date.		Checked By	Revision By

BYROM CLARK ROBERTS
ARCHITECTS • SURVEYORS • ENGINEERS

Unit 2 Millwright 49 Byron Street Leeds LS2 7NA
Tel: 0113 399 8000 Fax: 0113 399 8001

Washbrook House Talbot Road Old Trafford M32 0FP
Tel: 0161 875 0800 Fax: 0161 875 0801

First Floor Swan House Russell Street Chester CH3 5AL
Tel: 01244 348 849 Fax: 01244 320 783

6th Floor, St James House Moor Lane Sheffield S1 2EX
Tel: 0114 288 8293

© Byrom Clark Roberts Ltd

Client.
ST. PETER'S CHURCH SALESBURY

Project.
PROPOSED RE-ORDERING AND EXTENSION

Drawing Title.
SITE PLAN AS EXISTING
CONSTRUCTION MANAGEMENT PLAN

Scale.	Date.	Drawn.	Check.
1:200 @A1	02.16	SLW	

Job No.	Drawing No.	Rev.
51/2015/0782	18	