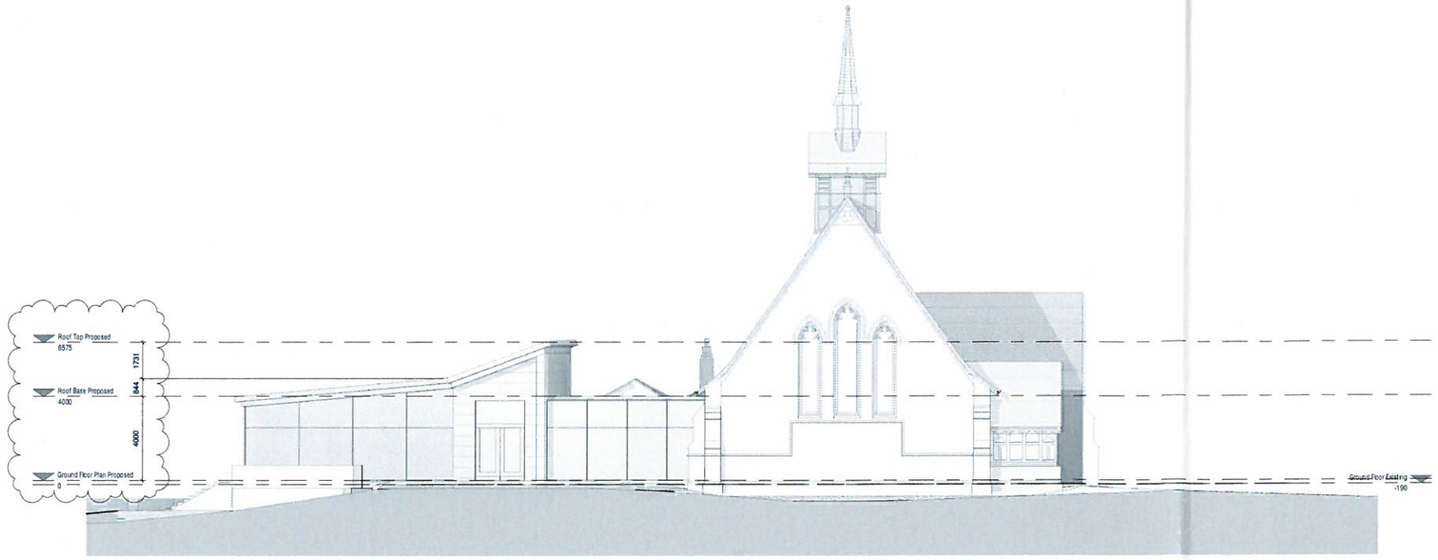

West Elevation as Proposed
1 : 100

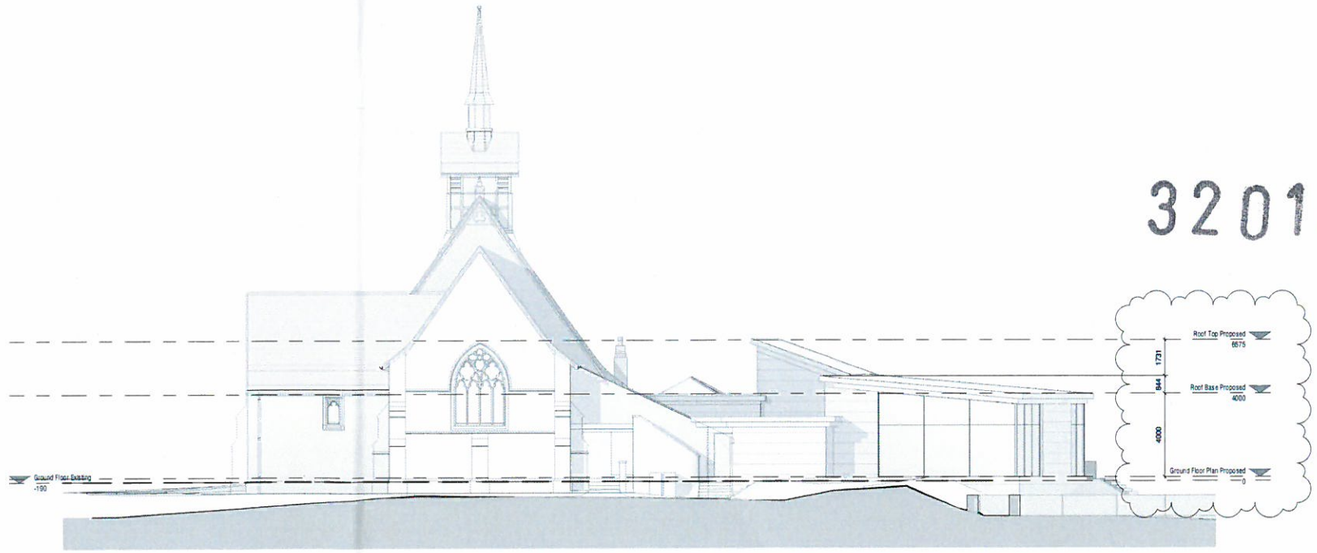

East Elevation as Proposed
1 : 100

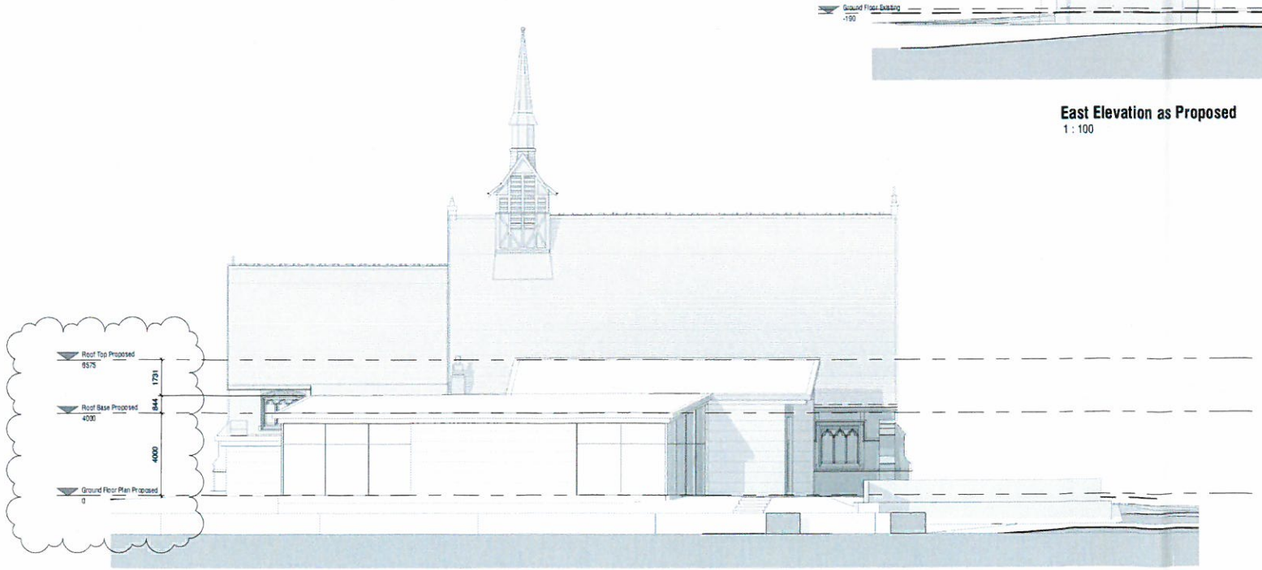

North Elevation as Proposed
1 : 100

320180380

NOTES

1. To be read in conjunction with the Structural Engineers drawings / details / specification and the current versions of the following architectural documents:-

Drawing Register
5115-0782 REG-NOWG

Outline Specification
11-15-07 SDO-OSPC

REVISIONS

Status	Description	Chk	Date
2.2	Dimensions added to the drawings	JdS	22.05.2018

BYROM CLARK ROBERTS
ARCHITECTS / SURVEYORS / ENGINEERS

BYROM CLARK ROBERTS Ltd
Manchester House | Talbot Road | Old Trafford | Manchester | M32 0FP
0161 875 0000 | manchester@bcrltd.co.uk | www.byromclarkroberts.com

on behalf of

St. Peter's Church
Lovely Hall Lane
Salesbury, Blackburn
BB1 9EQ

Elevations as Proposed

Scale @ A0	Date	Drawn	Checked
1 : 100	22.05.2018 14:24:47	JdS	MC

Drawing No. 5115-0782 (08)001_2.2

Status

STATUS CODES
1 - Preparation & Brief
2 - Concept Design
3 - Development Design
4 - Technical Design
5 - Construction
6 - Handover

DO NOT SCALE FROM THIS DRAWING

This drawing is to be read in conjunction with all relevant architectural and third party documents. If you doubt a dimension, ASK for verification. Report any discrepancies to BYROM CLARK ROBERTS immediately. This drawing and its contents, copyright

© BYROM CLARK ROBERTS Ltd

FOR INFORMATION