


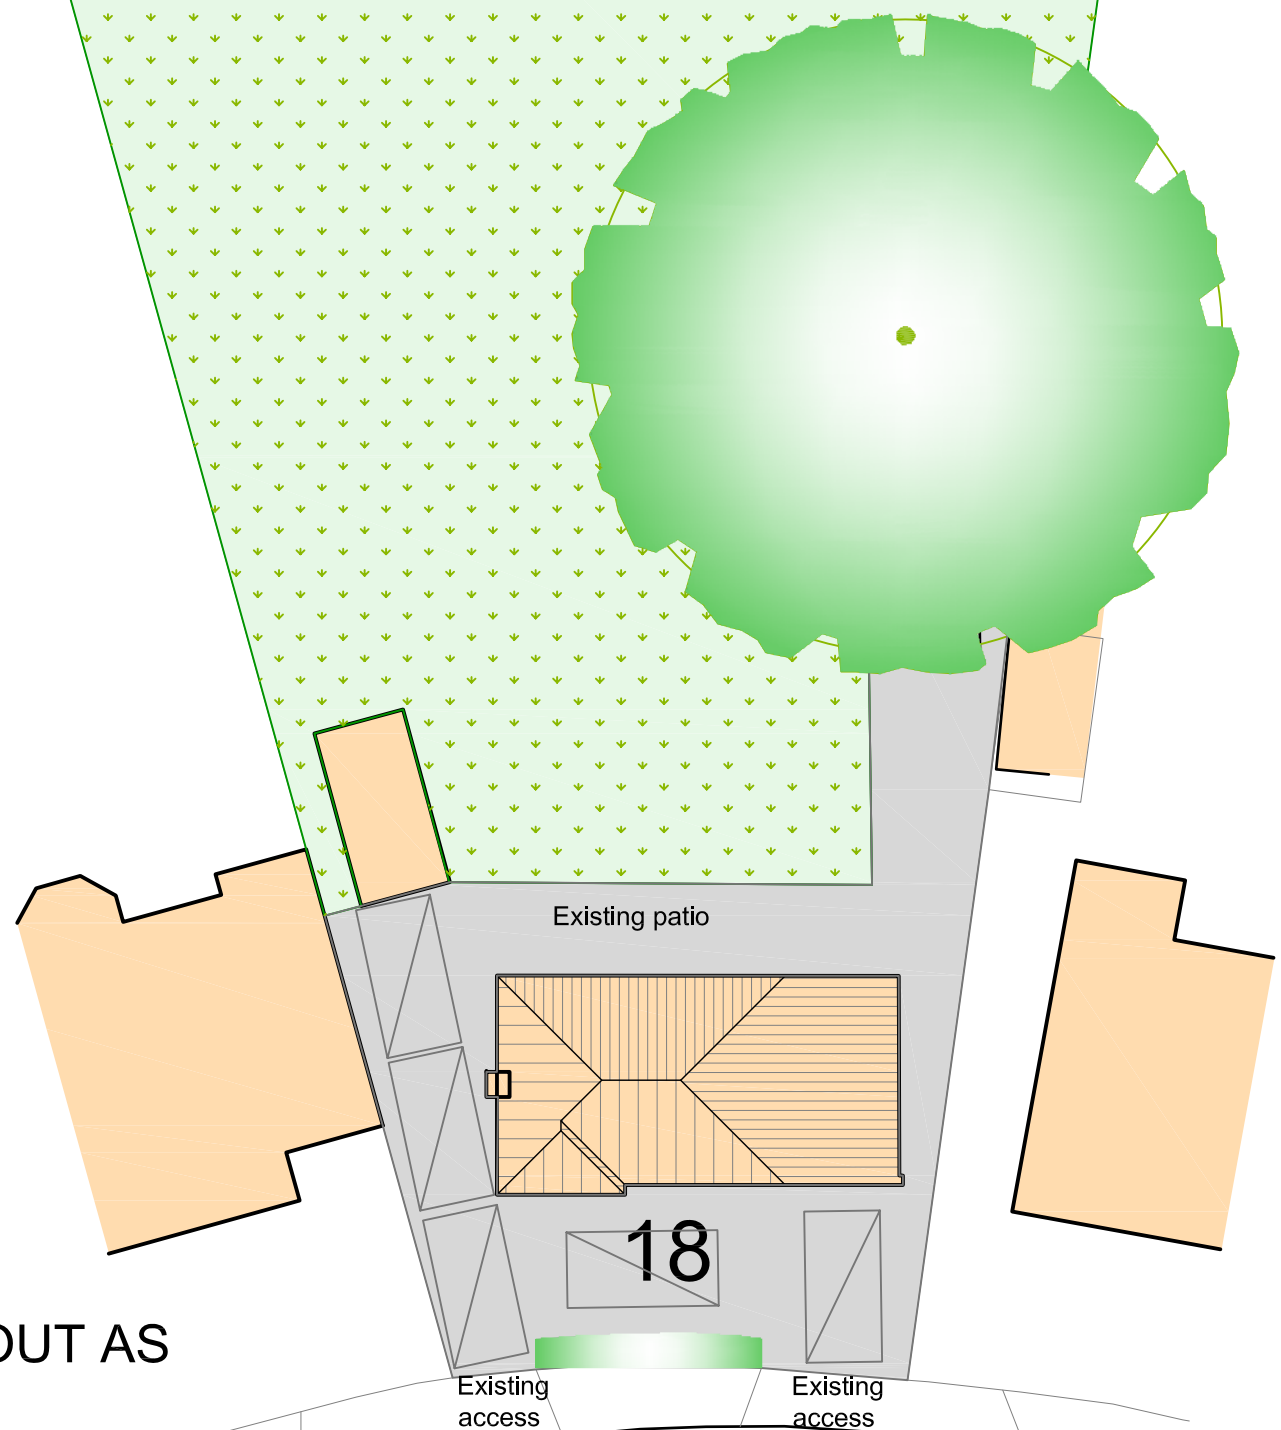


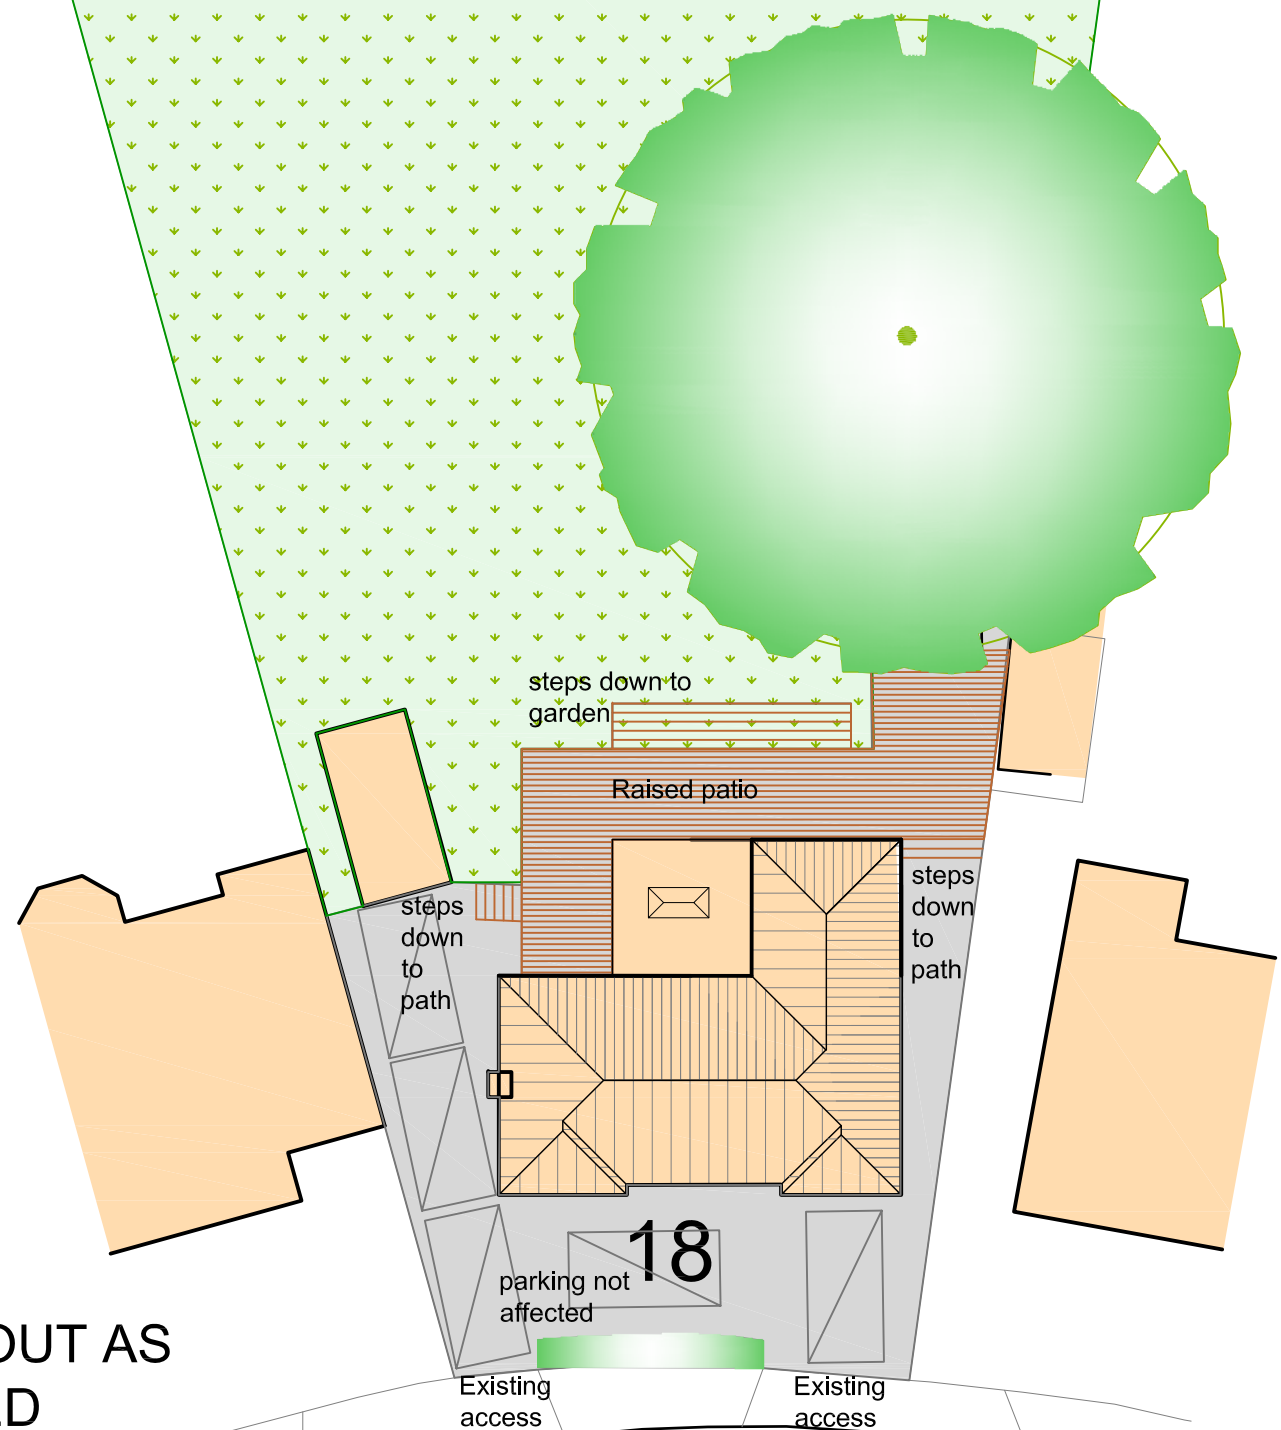

SITE LAYOUT AS EXISTING

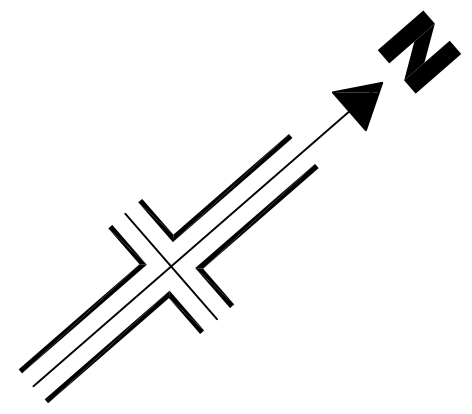

SITE LAYOUT AS PROPOSED

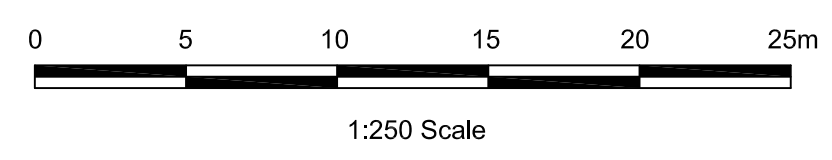

Reproduced from Superplan Data® by the permission of Ordnance Survey® on behalf of the Controller of Her Majesty's Stationery Office, © Crown Copyright 2002. All rights reserved. Licence number AL100034996.

Mr & Mrs Jones				
18 Beverley Drive, Clitheroe			Scale	
			1:250 @ A1	
Site Layout Plan as Existing and as Proposed			Drawn	Checked
			•	•
 www.psadesign.co.uk mail@psadesign.co.uk			Approved	
			Drwg No.	
 engineering your environment CIVIL, STRUCTURAL, GEOTECHNICAL, TRANSPORT			A2783/PL02	
			Date	
PSA Design The Old Bank House 6 Berry Lane, Longridge Preston, PR3 3JA Tel. 01772 786066 Fax. 01772 786265			April 2018	
			Rev.	