This drawing is to be read in conjunction with all relevant Architect, consultants' and specialists' drawings and specifications. The Architect is to be notified of any discrepancies before proceeding. Do not scale from this drawing. All dimensions and levels are to be checked on site. This drawing is subject to copyright. All work carried out before Planning and Building Permission has been granted is at the contractor/clients risk.

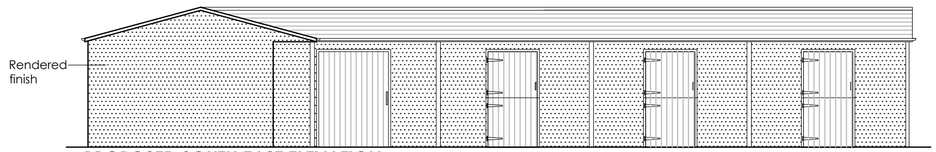

PROPOSED SOUTH EAST ELEVATION
Scale 1:100

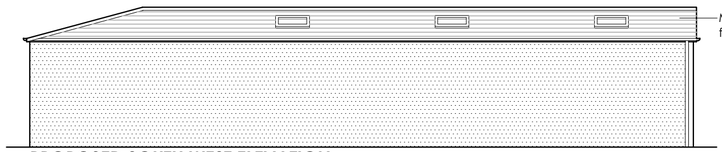

PROPOSED SOUTH WEST ELEVATION
Scale 1:100

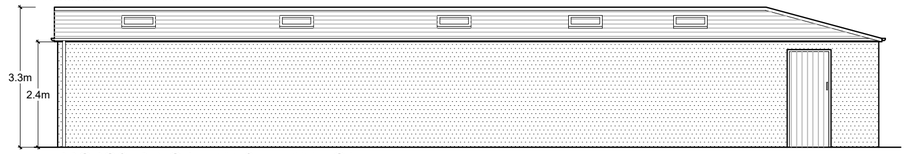

PROPOSED NORTH WEST ELEVATION
Scale 1:100

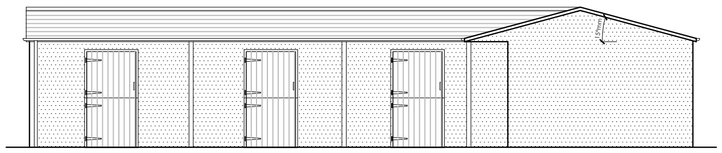

PROPOSED NORTH EAST ELEVATION
Scale 1:100

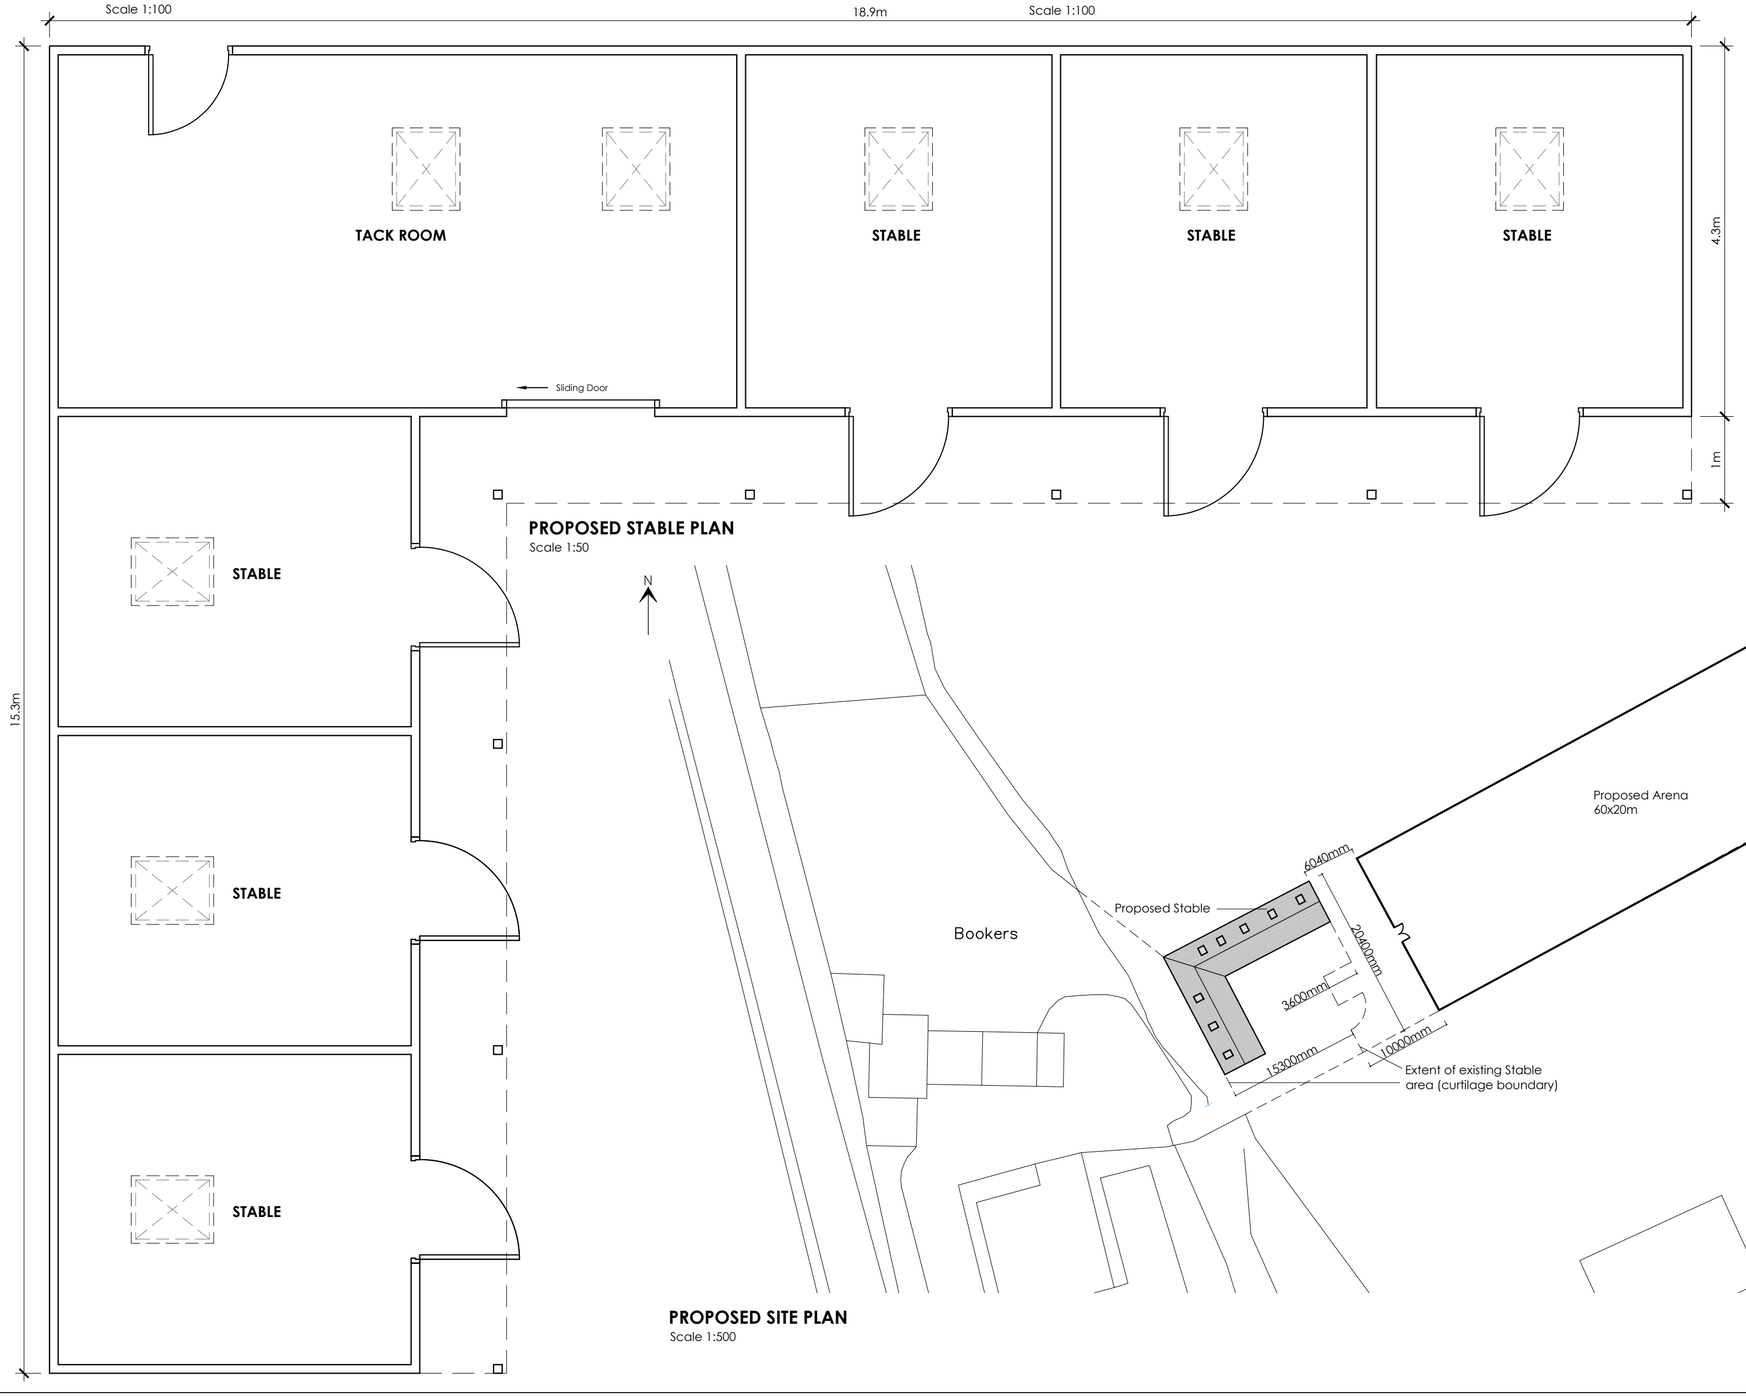

PROPOSED STABLE PLAN
Scale 1:50

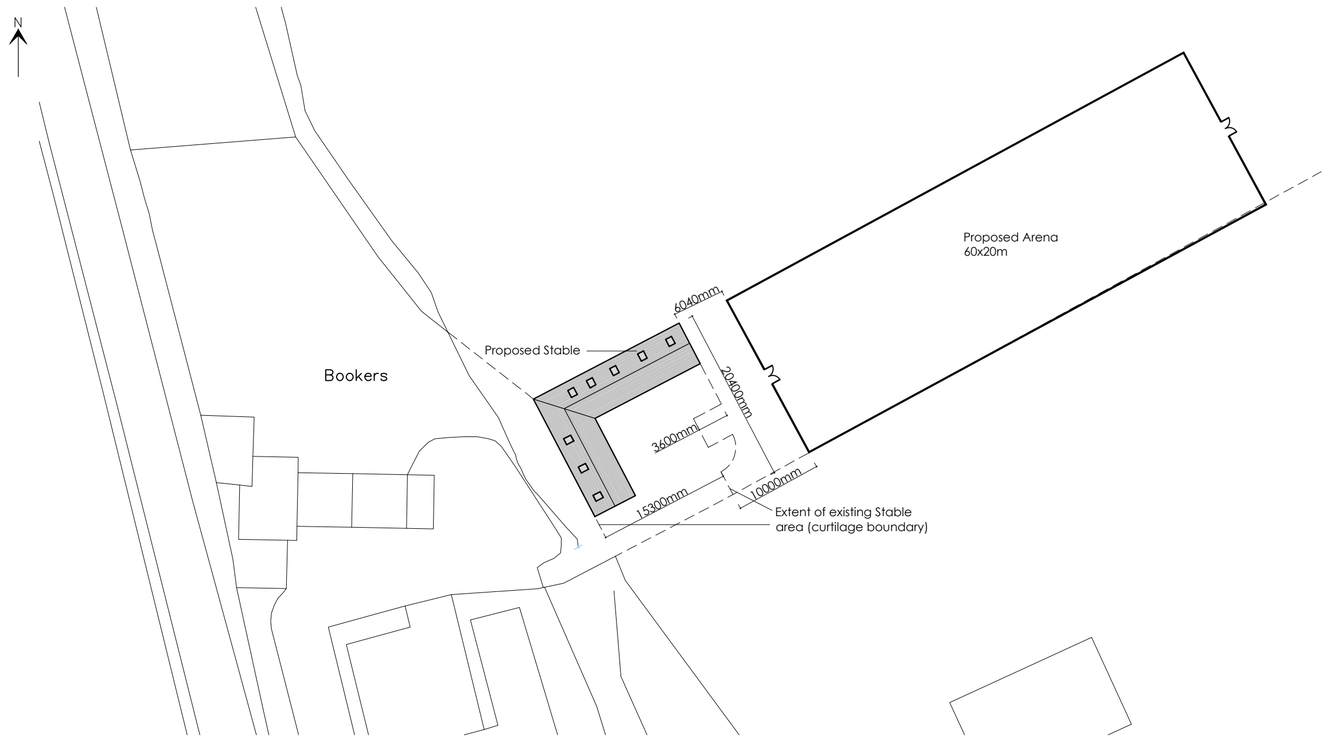

PROPOSED SITE PLAN
Scale 1:500

1:50 Scale 0 1 2 3m

1:100 Scale 0 2 4 6m

1:500 Scale 0 10 20 30m

no.	by	revision	date
B	PRG	Revised following clients comments	10.05.18
A	PRG	Revised following clients comments	08.05.18

Client
Mr Swingler

Job Title
Demolition of an Existing Stable and Erection of a Proposed Stable and Arena at Bookers Farm, Waddington

Drawing Title
Proposed Plans and Elevations

Scale	Date	Drawn
Various @ A2	May 2018	P.Gudgeon

SUNDERLAND PEACOCK ARCHITECTS
SUNDERLAND PEACOCK & ASSOCIATES LTD.
HAZELMERE, PIMLICO ROAD, CLITHEROE
LANCASHIRE, BB7 2AG
T 01200 423178 F 01200 427328
E info@sunderlandpeacock.com
www.sunderlandpeacock.com

5614 -02 Rev B