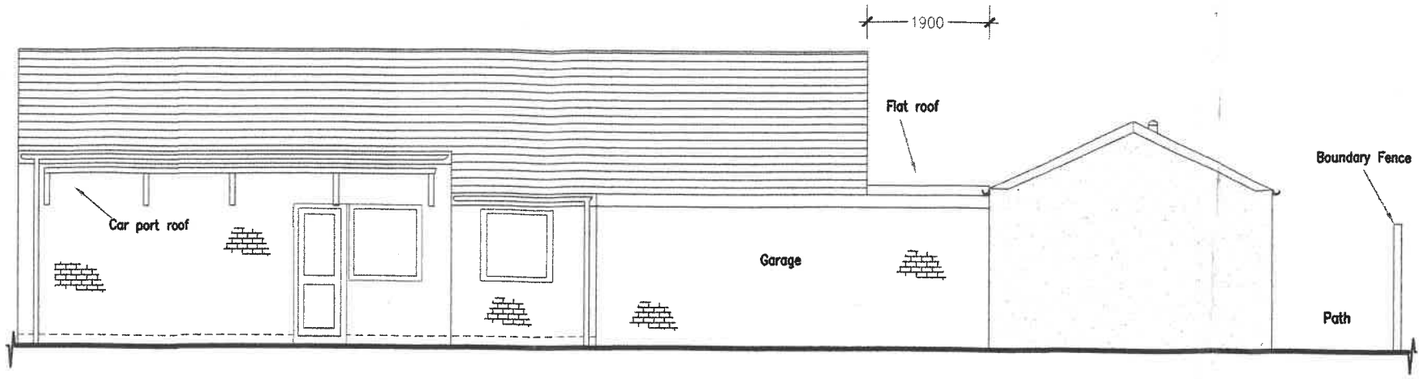

SIDE ELEVATION 1/100

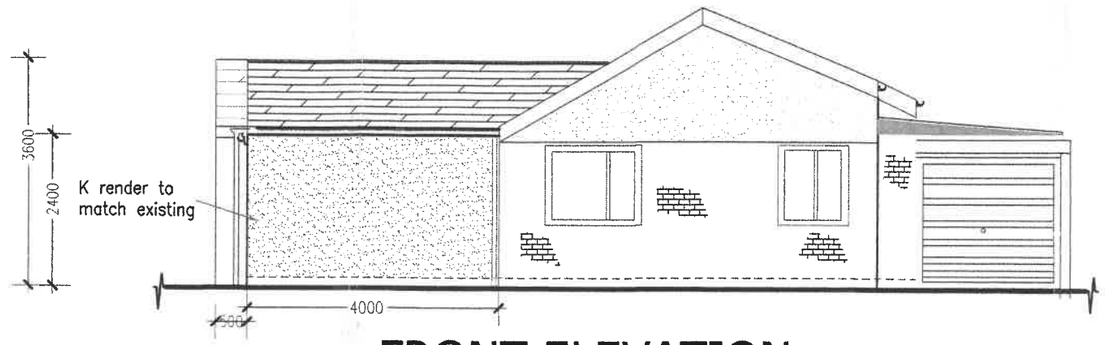

FRONT ELEVATION 1/100

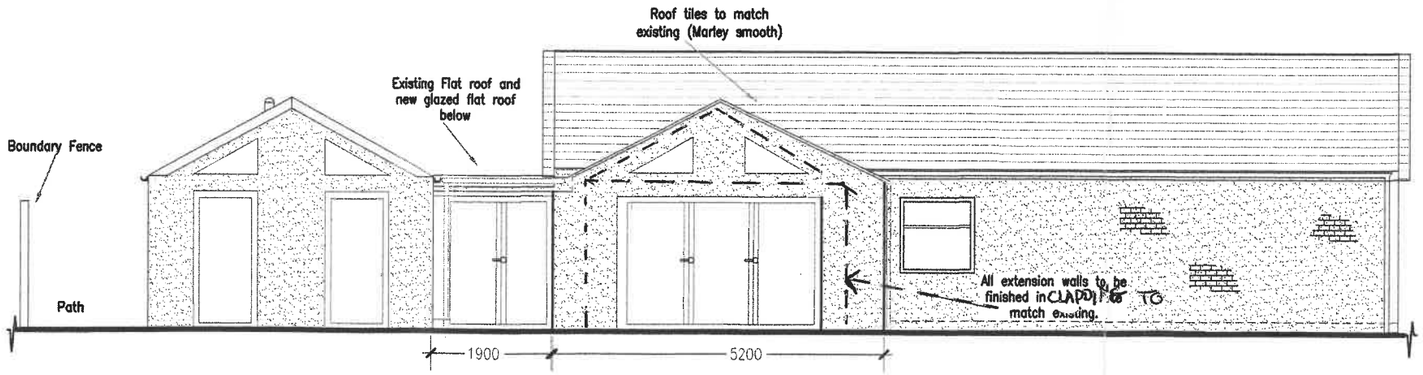

SIDE ELEVATION 1/100

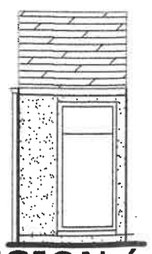

PART EXTENSION (side elevation)
1/100

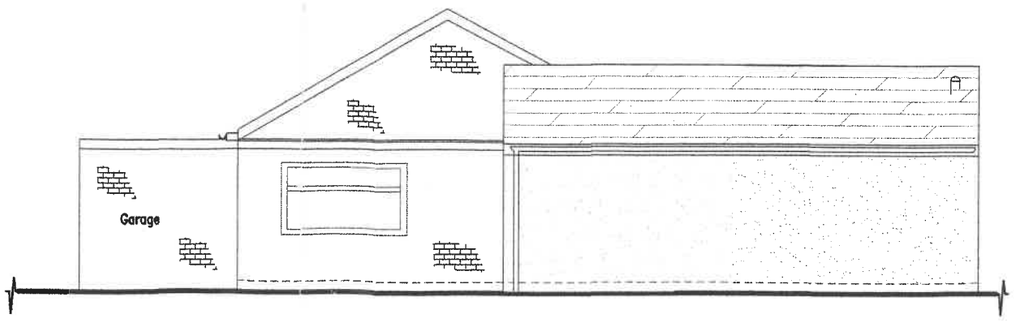

REAR ELEVATION 1/100

0 1 2 3 4 5m
1.100

Revisions

No.	Detail	Date

Client
MR A JEPSON

Project
44 WADDOW GROVE
WADDINGTON
CLITHEROE

Description
SIDE EXTENSION

PROPOSED ELEVATIONS

Scale
1:100@ A3

Drawn By	Checked by	Date
		~~16/08/2016~~

Drawing Number
~~A~~ B / 2016 - 01