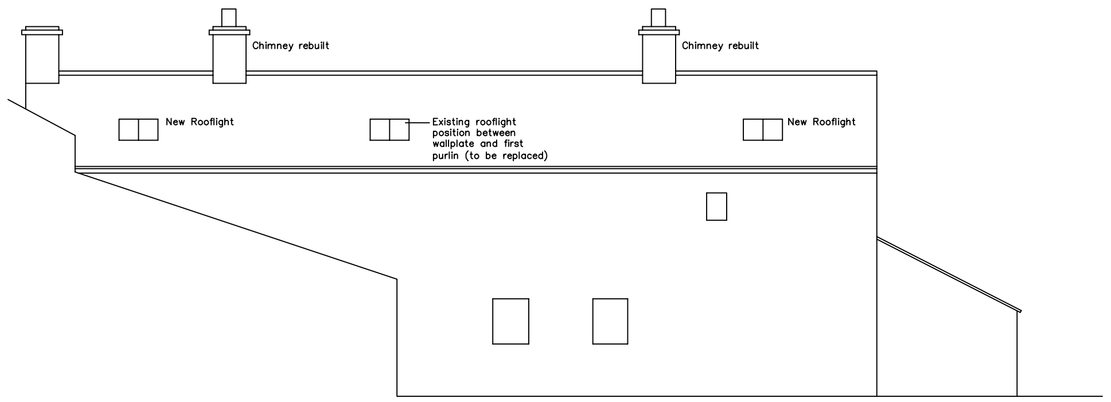

Rear Elevation As Proposed
1:100

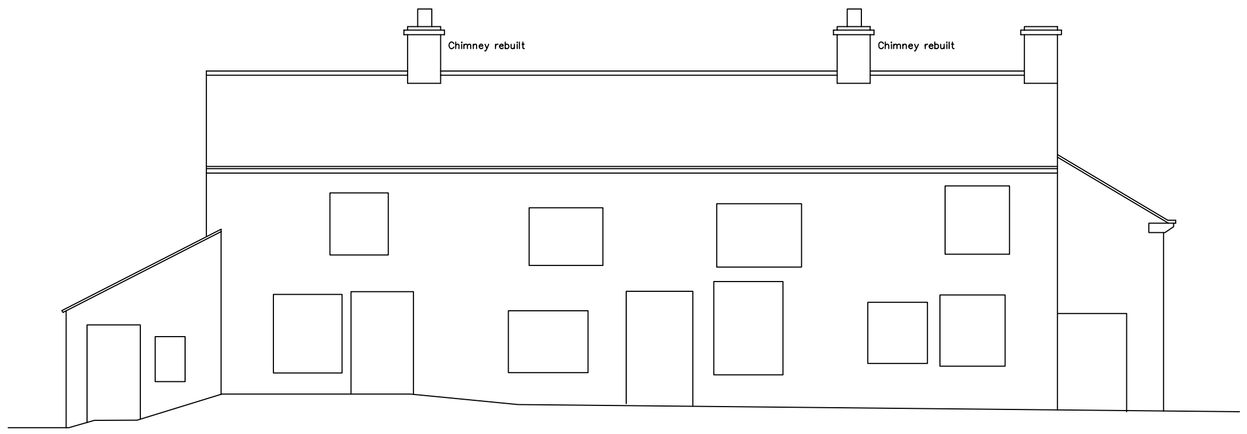

Front Elevation As Proposed
1:100

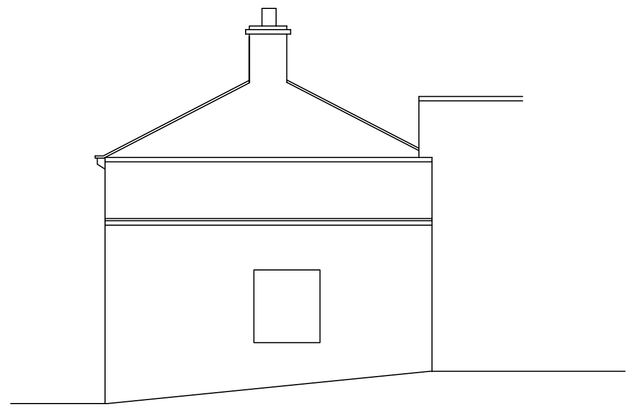

Side Elevation As Proposed
1:100

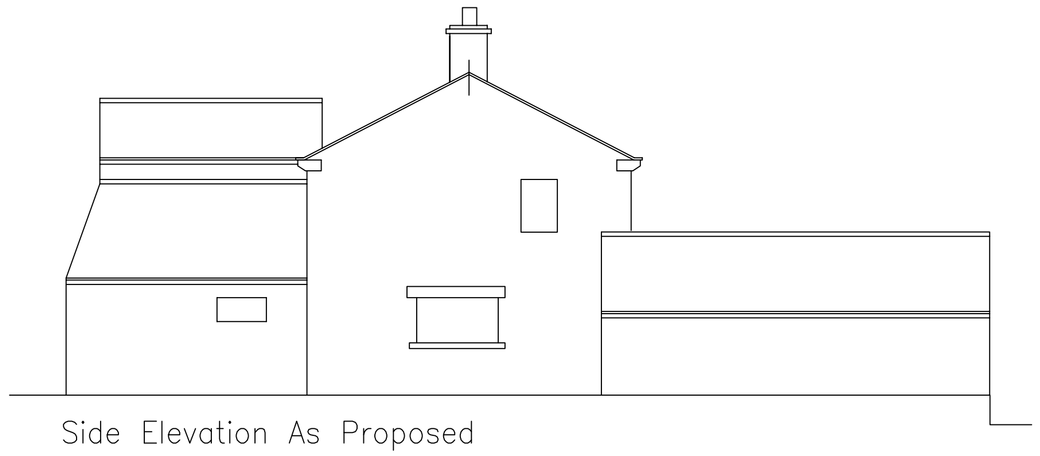

Side Elevation As Proposed
1:100

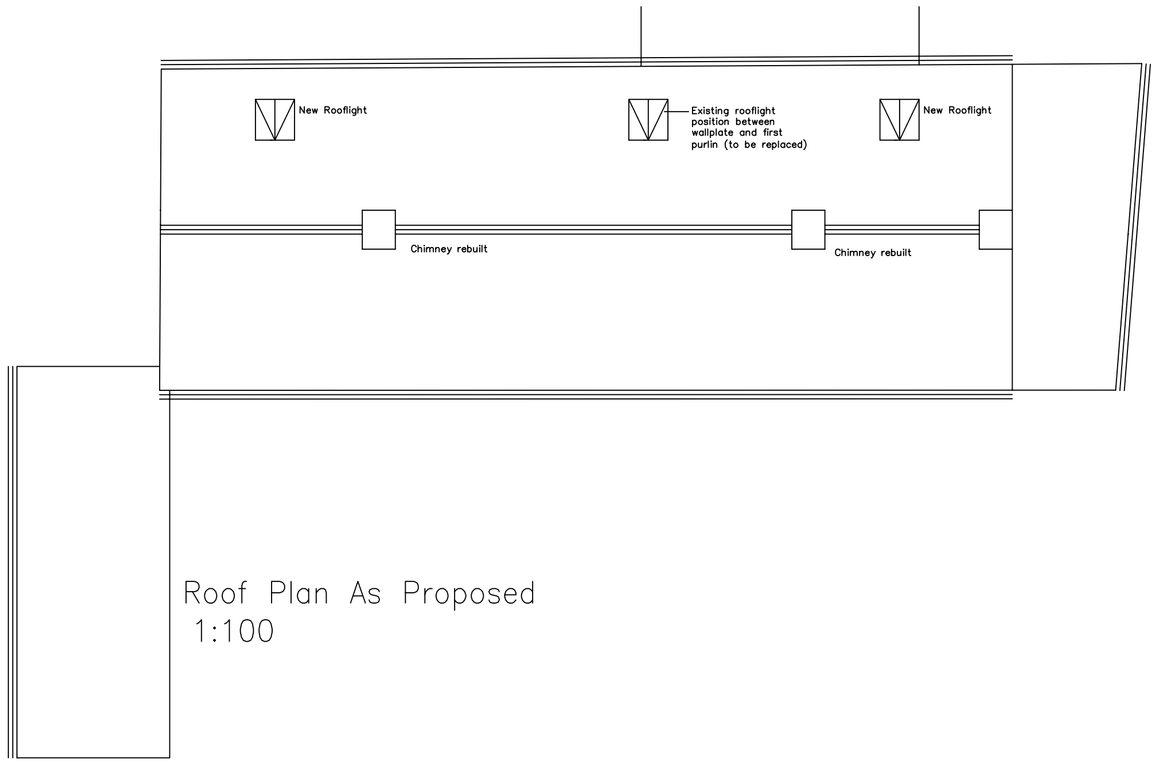

Roof Plan As Proposed
1:100

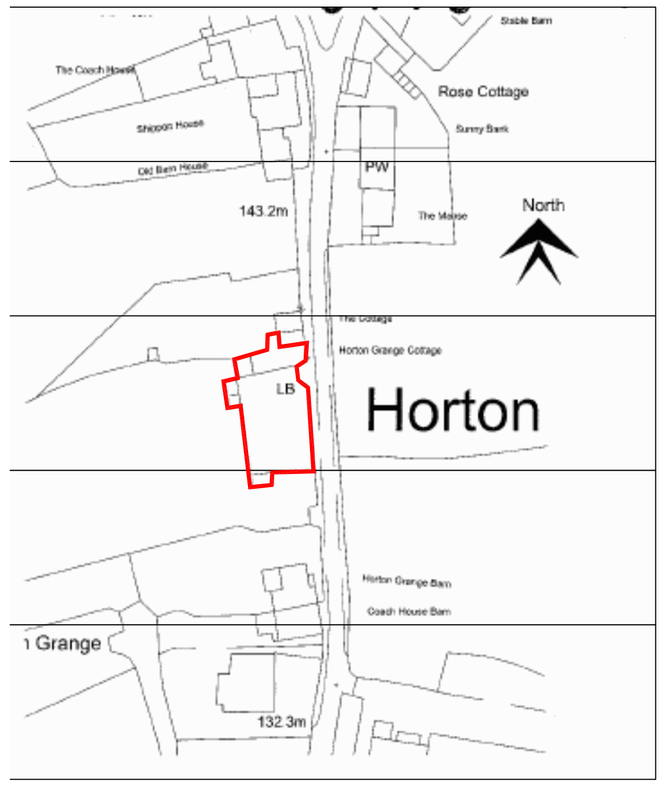

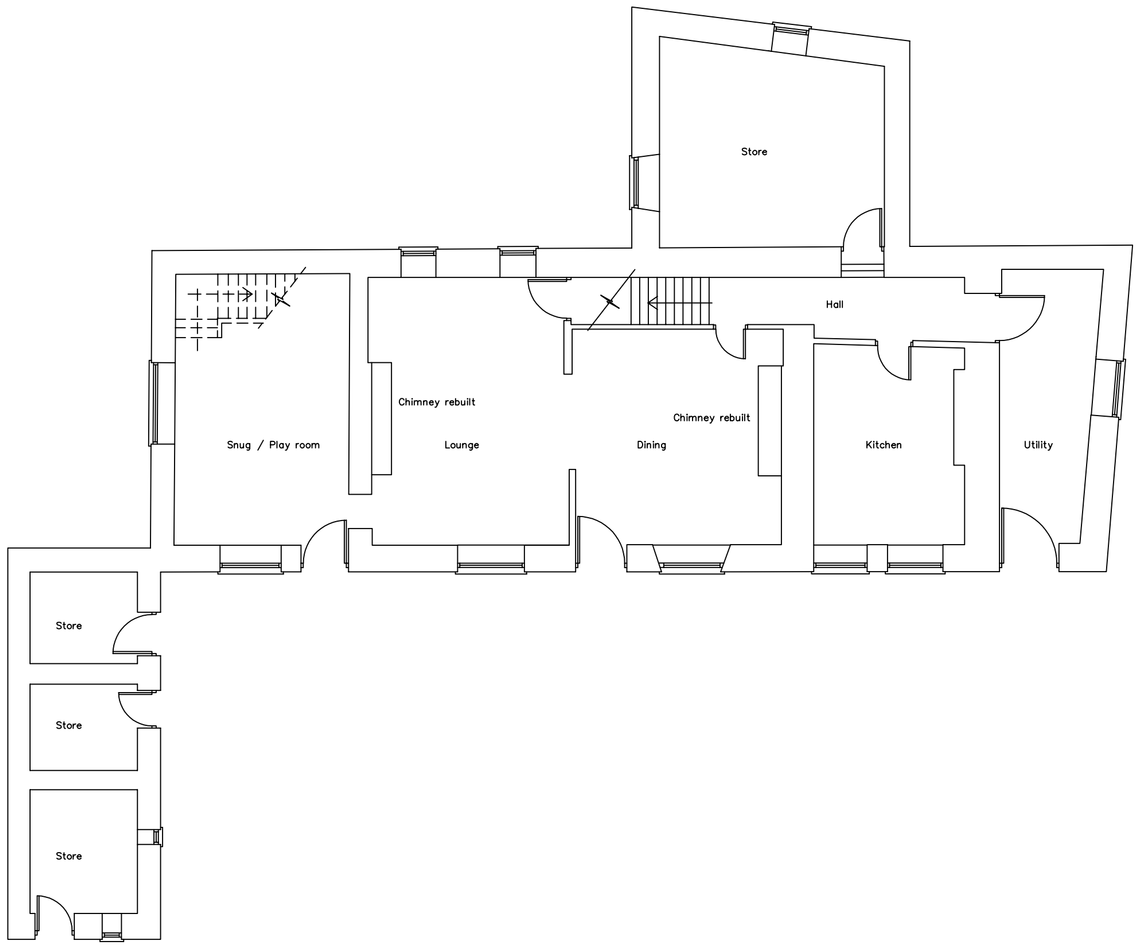

Ground Floor Layout Plan As Existing
1:100

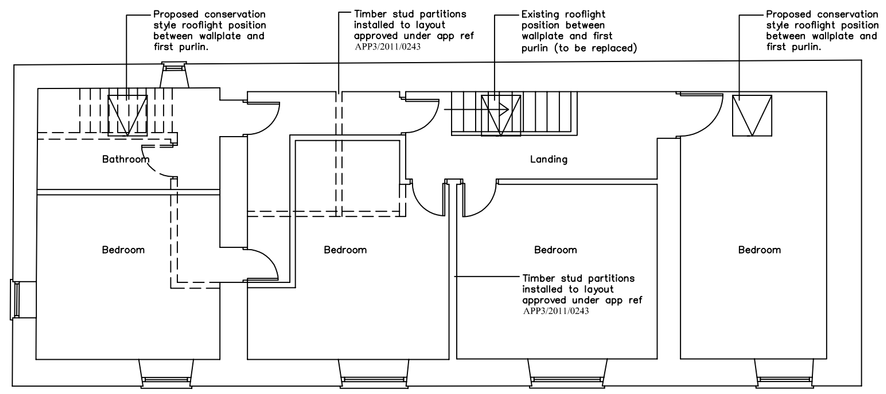

All ceilings to first floor areas are to be installed to the same height as the first purlin from wallplate.
New insulation to be provided accross the horizontal ceiling line.

First Floor Layout As Existing
1:100

Rev	Description	Drawn	Date	Checked	Date

Proposed Rooflights and
Internal Works to
Horton Grange Cottage,
Horton, Skipton
Proposed GA's
Mr D Hargreaves
Scale1:100
DWG No: HG/002