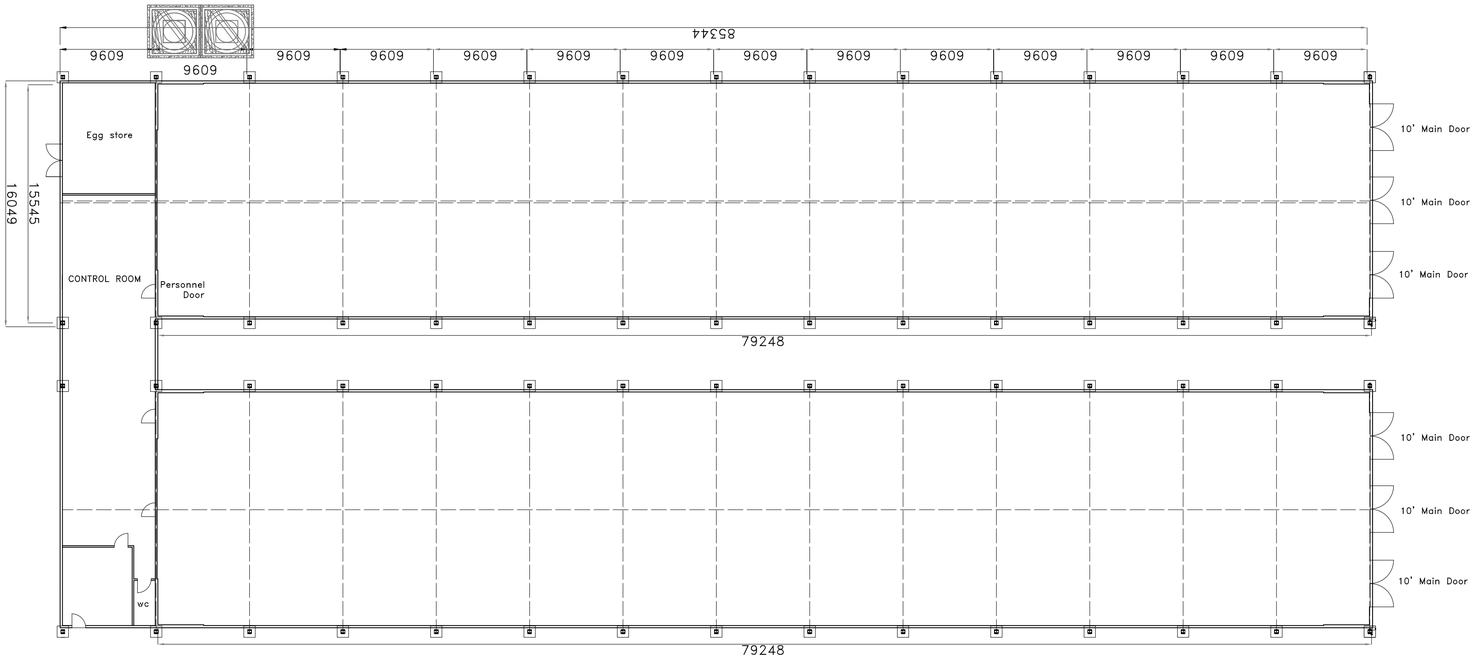

FLOOR PLAN

ROOF PLAN 1:500

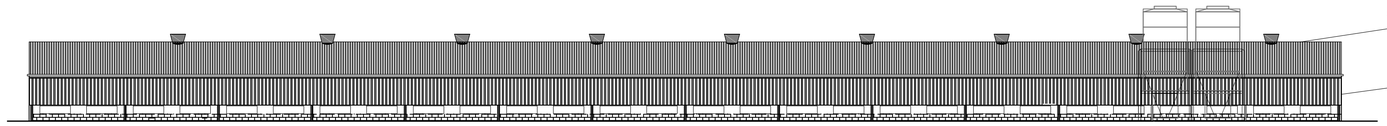

EASTERN ELEVATION

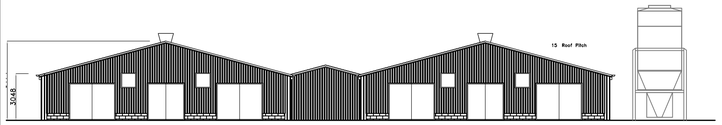

NORTHERN ELEVATION

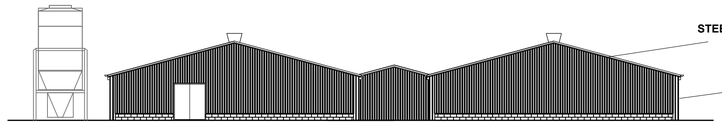

SOUTHERN ELEVATION

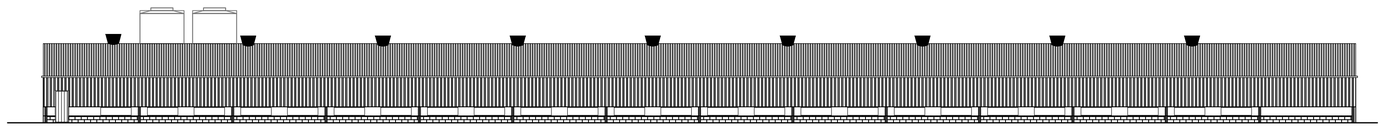

WESTERN ELEVATION

Avalon RTPI
Chartered Town Planning
Town Planning - Architectural Design - Building Regulations - Surveying
Phone: 01282 834834 **Fax:** 01282 451666
Web: www.avalontp.co.uk **Email:** planning@avalontp.co.uk
2 Reedley Business Centre, Redman Road, Burnley, Lancashire, BB10 2TY

PROPOSED PLANS AND ELEVATIONS

Site: Standridge Farm
Slaidburn

Client: Mr R Robinson

Date: 13.02.18 **Scale:** 1:200/500 @ A1

Project No: ROBINSO/02 Dwg 01 **Drawn:** AxK

Amendments: