



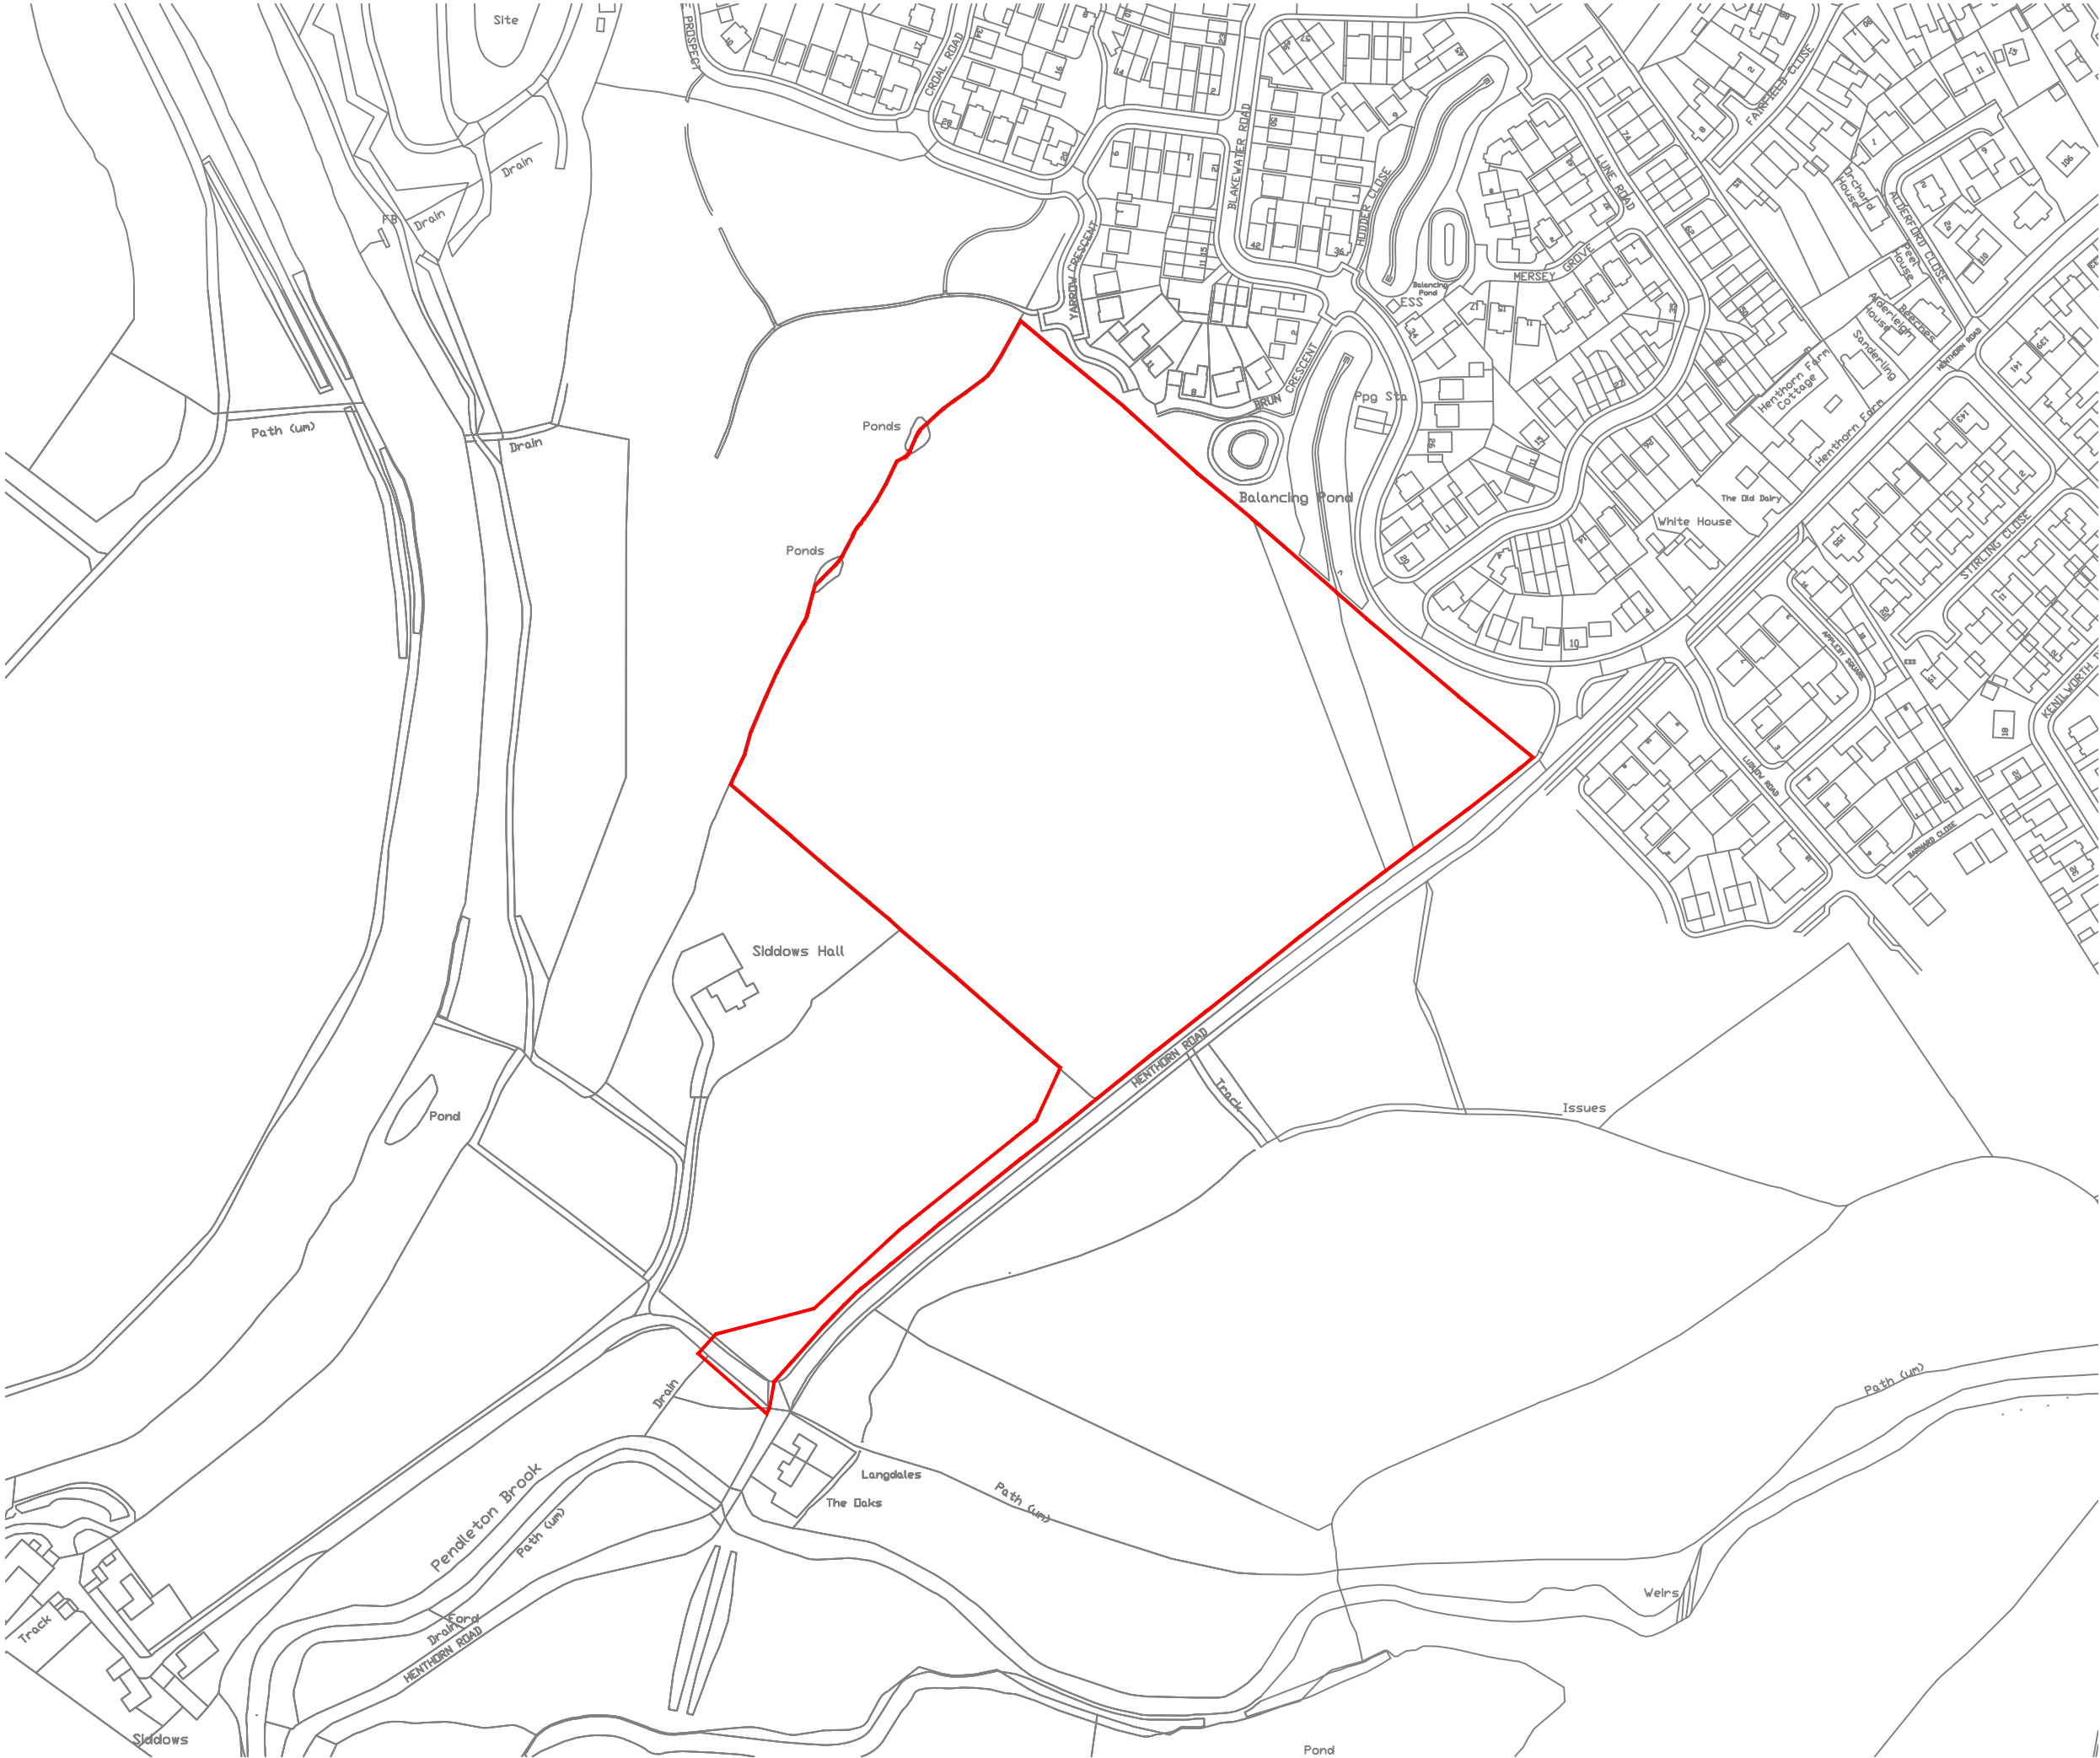

NOTES

This drawing is the property of FPCR Environment and Design Ltd and is issued on the condition it is not reproduced, retained or disclosed to any unauthorised person, either wholly or in part without written consent of FPCR Environment and Design Ltd.

Ordnance Survey base mapping - supplied by client.

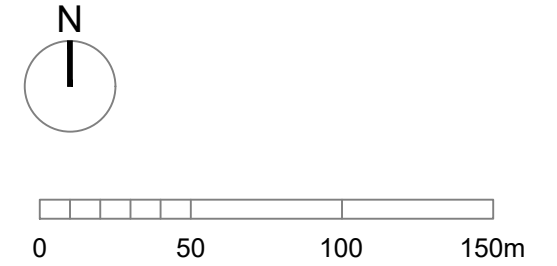

|     |            |                  |     |      |
|-----|------------|------------------|-----|------|
| A   | 01.08.2018 | Red line amended | SLS | SLS  |
| -   | 27.07.2018 | First issue.     | SLS | SLS  |
| rev | date       | description      | drm | chkd |



masterplanning ■  
environmental assessment ■  
landscape design ■  
urban design ■  
ecology ■  
architecture ■  
arboriculture ■  
FPCR Environment and Design Ltd  
Lockington Hall  
Lockington  
Derby DE74 2RH  
t: 01509 672772  
f: 01509 674565  
e: mail@fpcr.co.uk  
w: www.fpcr.co.uk

client  
Gladman Developments Ltd

project  
Henthorn Road  
Clitheroe

drawing title  
LOCATION PLAN

scale  
1:2500 @ A3  
drawn / checked  
SLS / SLS  
revision date  
01 August 2018

drawing number  
**8439-L-04**  
rev  
**A**

CAD file: K:\8400\8439\LANDS\Plans\8439-L-04-A Location Plan.dwg