


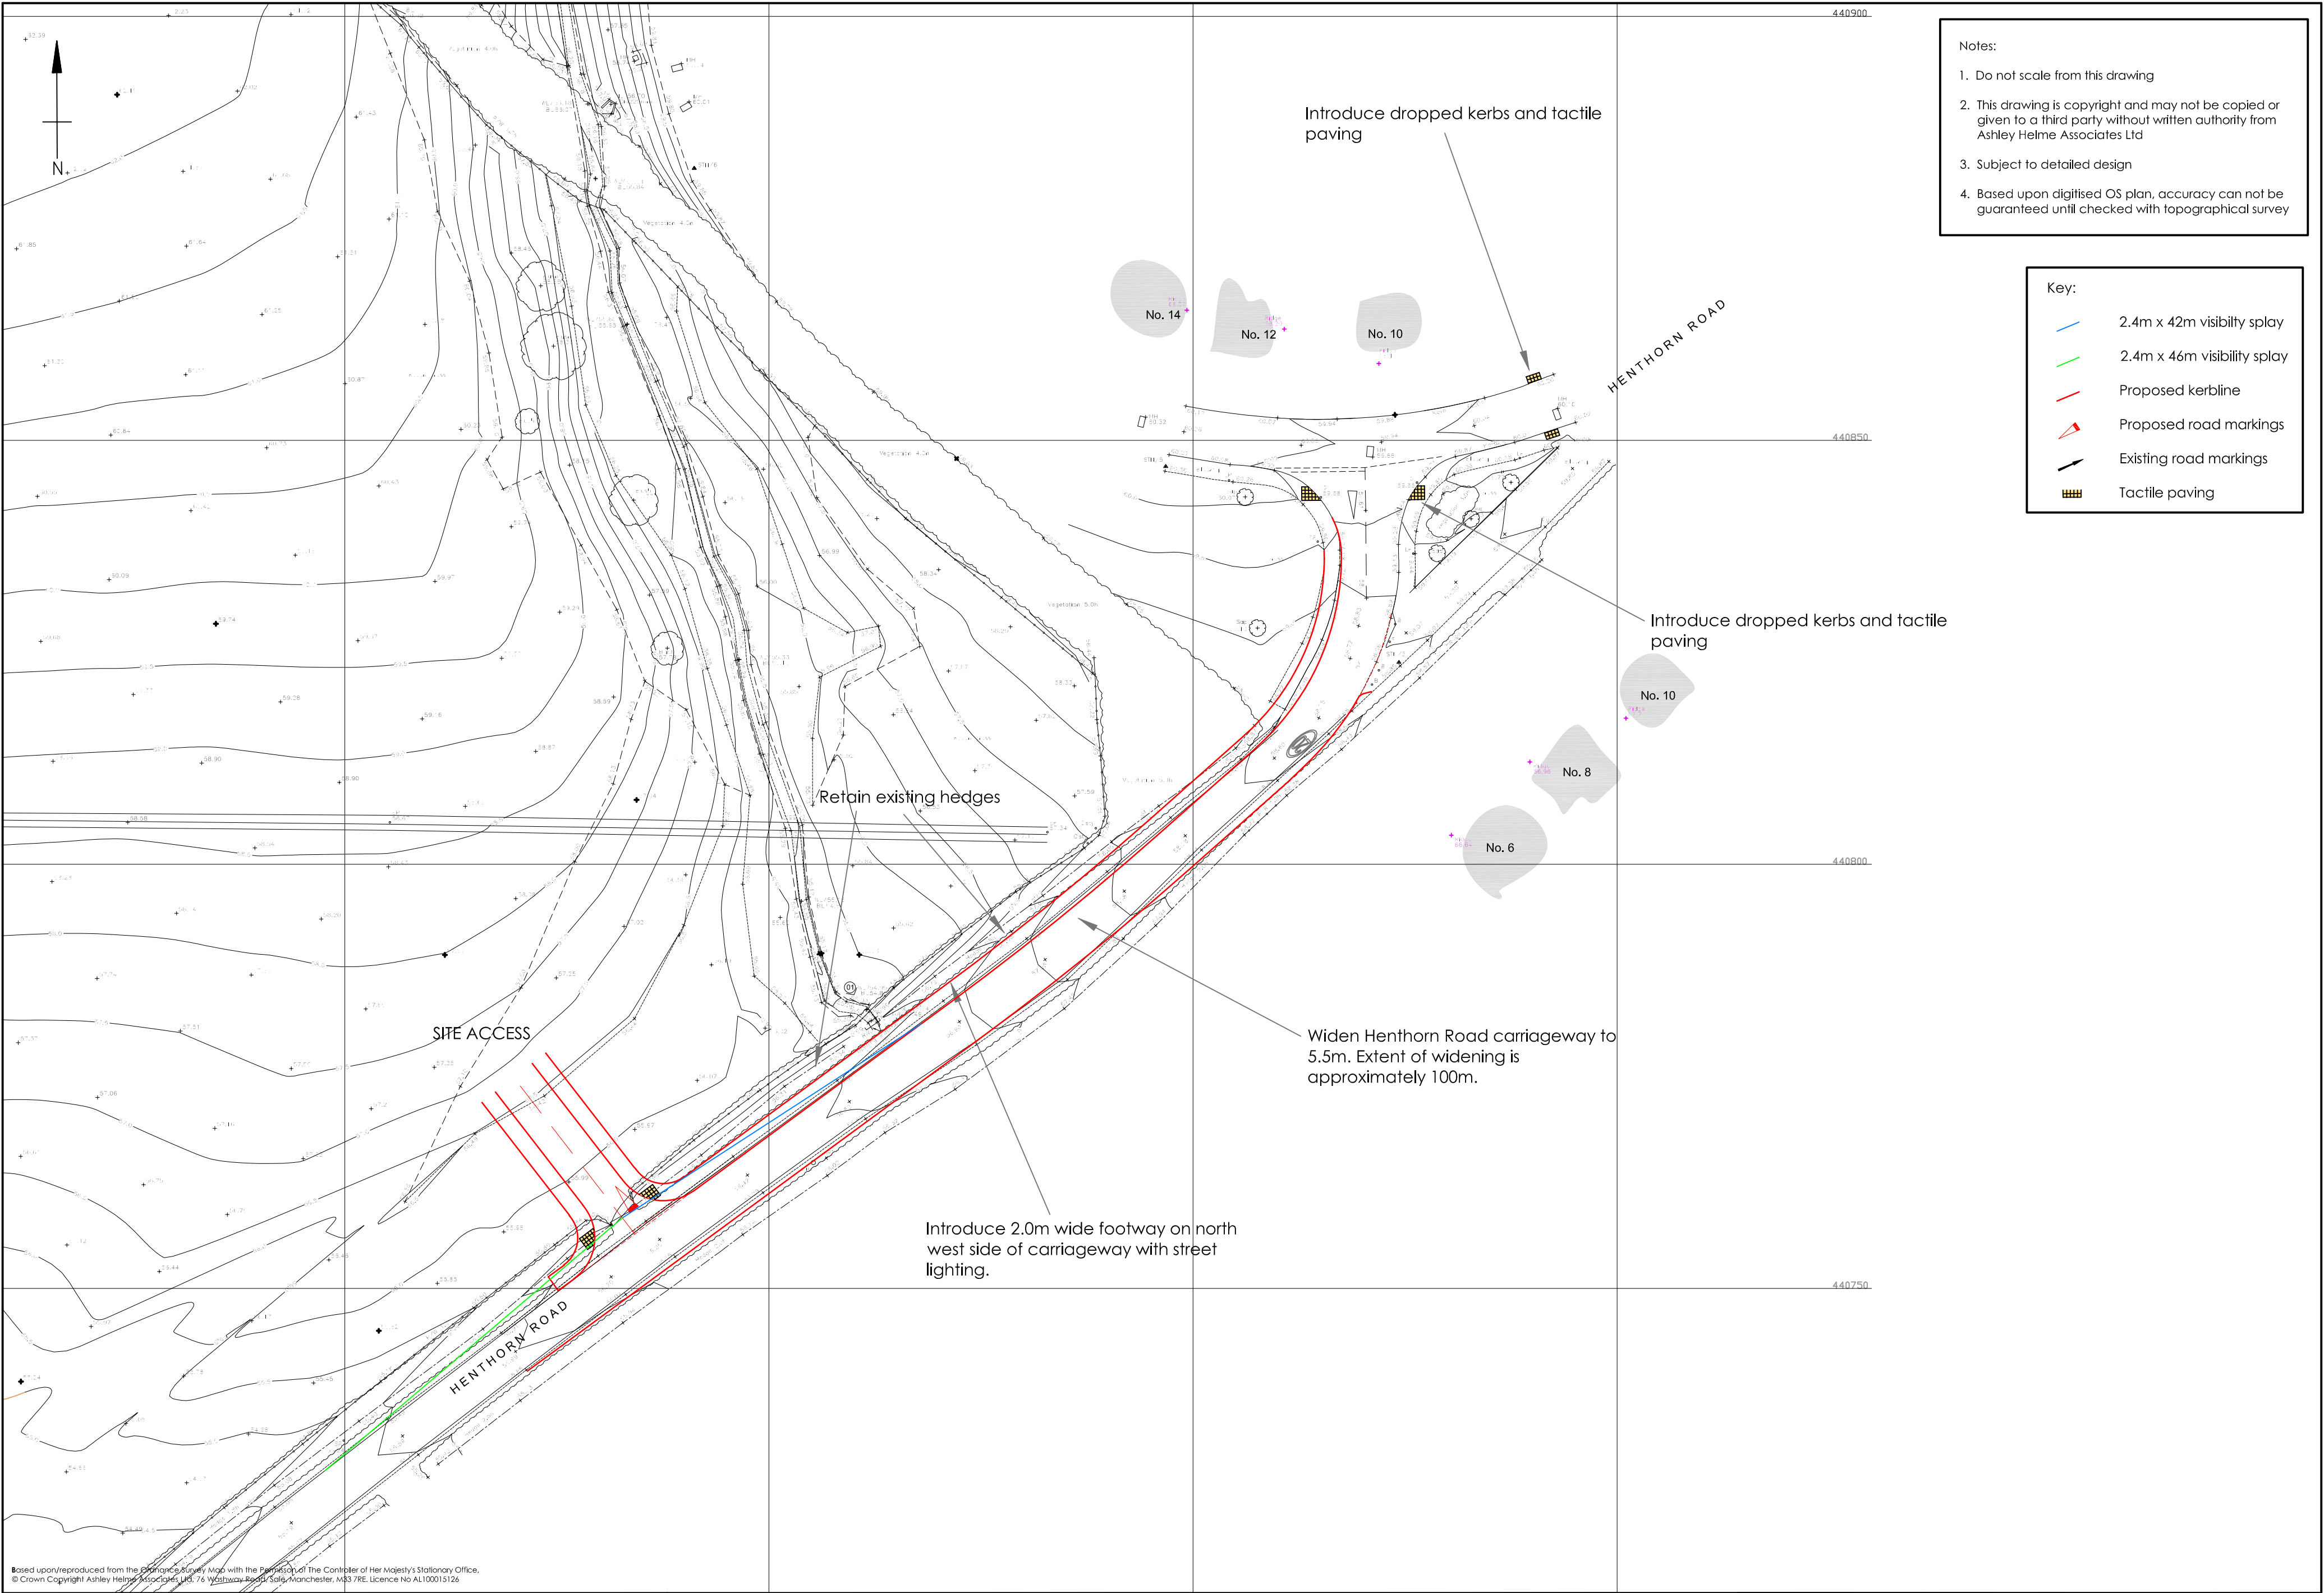

- Notes:
1. Do not scale from this drawing
 2. This drawing is copyright and may not be copied or given to a third party without written authority from Ashley Helme Associates Ltd
 3. Subject to detailed design
 4. Based upon digitised OS plan, accuracy can not be guaranteed until checked with topographical survey

- Key:
- 2.4m x 42m visibility splay
 - 2.4m x 46m visibility splay
 - Proposed kerbline
 - Proposed road markings
 - Existing road markings
 - Tactile paving


Based upon/reproduced from the Ordnance Survey Map with the permission of The Controller of Her Majesty's Stationary Office.
© Crown Copyright Ashley Helme Associates Ltd, 76 Washway Road, Sale, Manchester, M33 7RE. Licence No AL100013128

Project	HENTHORN ROAD, CLITHEROE
Client	GLADMAN DEVELOPMENTS

Title	PROPOSED ACCESS ARRANGEMENTS
-------	------------------------------





ashleyhelme
associates
76 washway road, sale, manchester, m33 7re
e: aha@ashleyhelme.co.uk t: 0161 972 0552 f: 0161 972 0553
440750

Dwg No	1616/13	Rev	B
Date	JULY 2018	Scale	1:500@A2

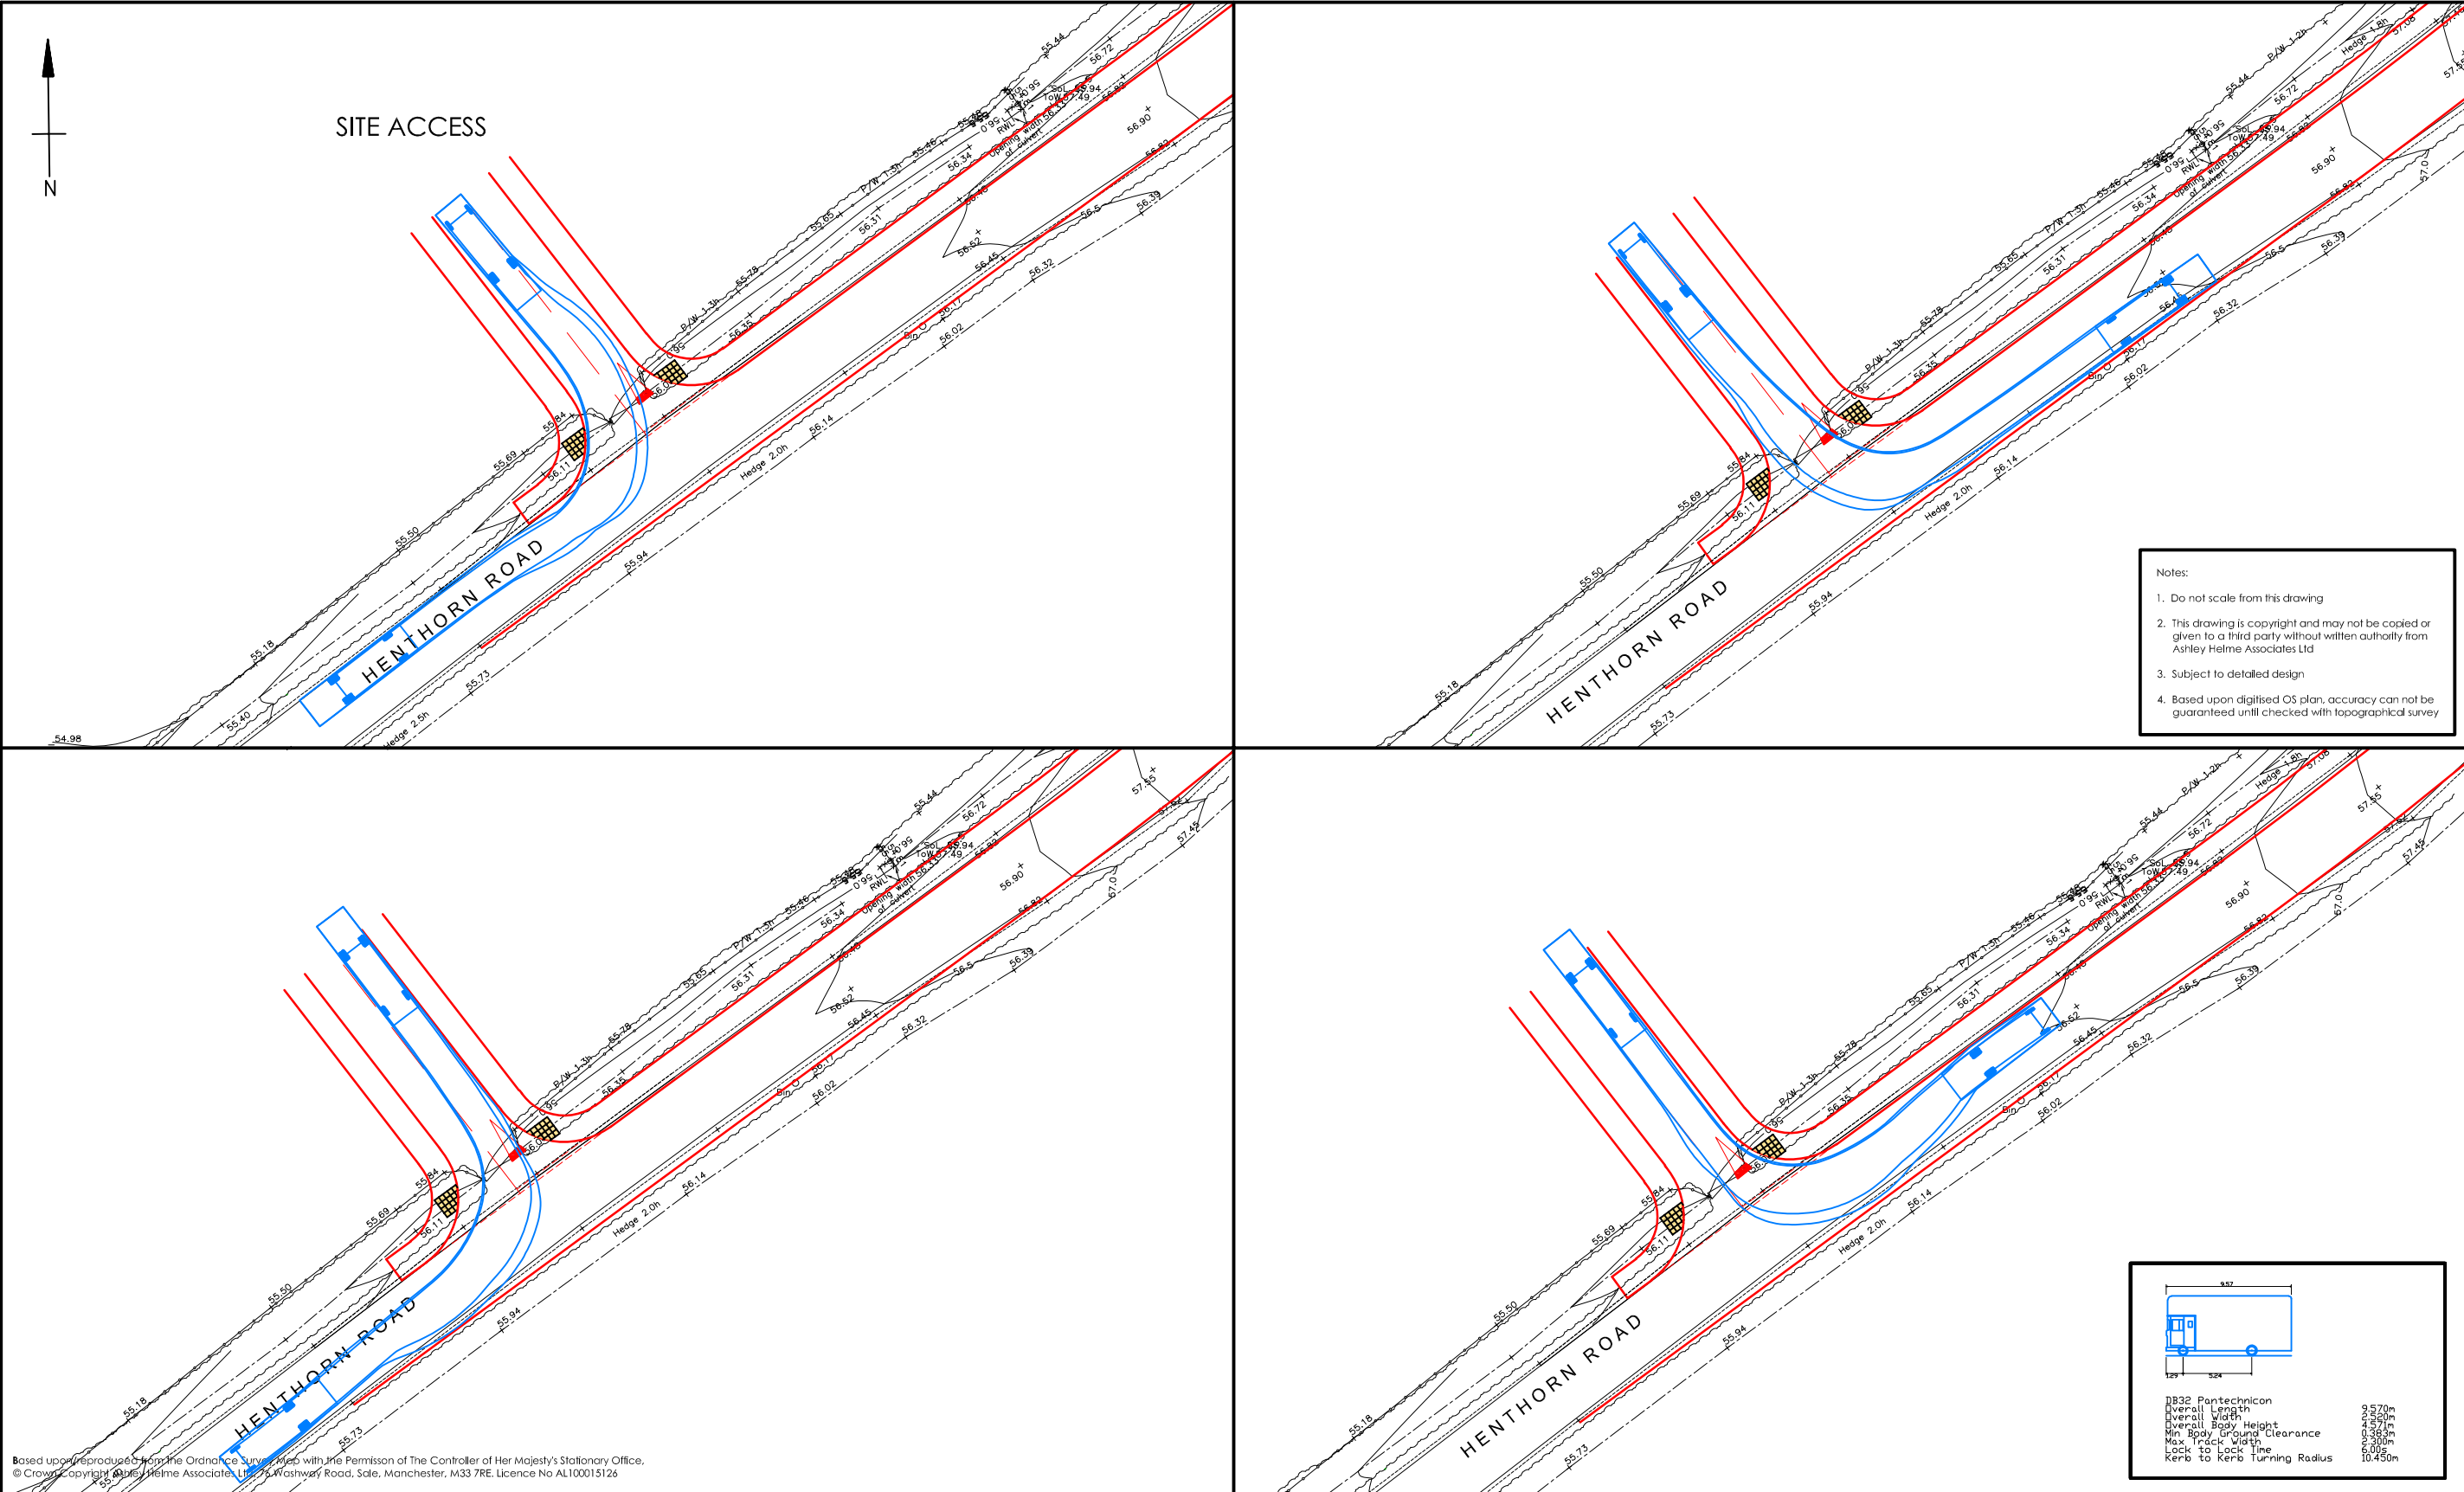

Based upon reproduced from the Ordnance Survey Map with the Permission of The Controller of Her Majesty's Stationary Office.
© Crown Copyright © Ashley Helme Associates Ltd, 76 Washway Road, Sale, Manchester, M33 7RE. Licence No AL100015126

Project	HENTHORN ROAD, CLITHEROE	Title	SWEPT PATH ANALYSIS PANTECHNICON		Drawing No	1616/SP/01	Rev	ashleyhelme associates 76 washway road, sale, manchester, m33 7re e: aha@ashleyhelme.co.uk t: 0161 972 0552 f: 0161 972 0553
Client	GLADMAN DEVELOPMENTS				Date	JULY 2018	Scale	1:500@A3

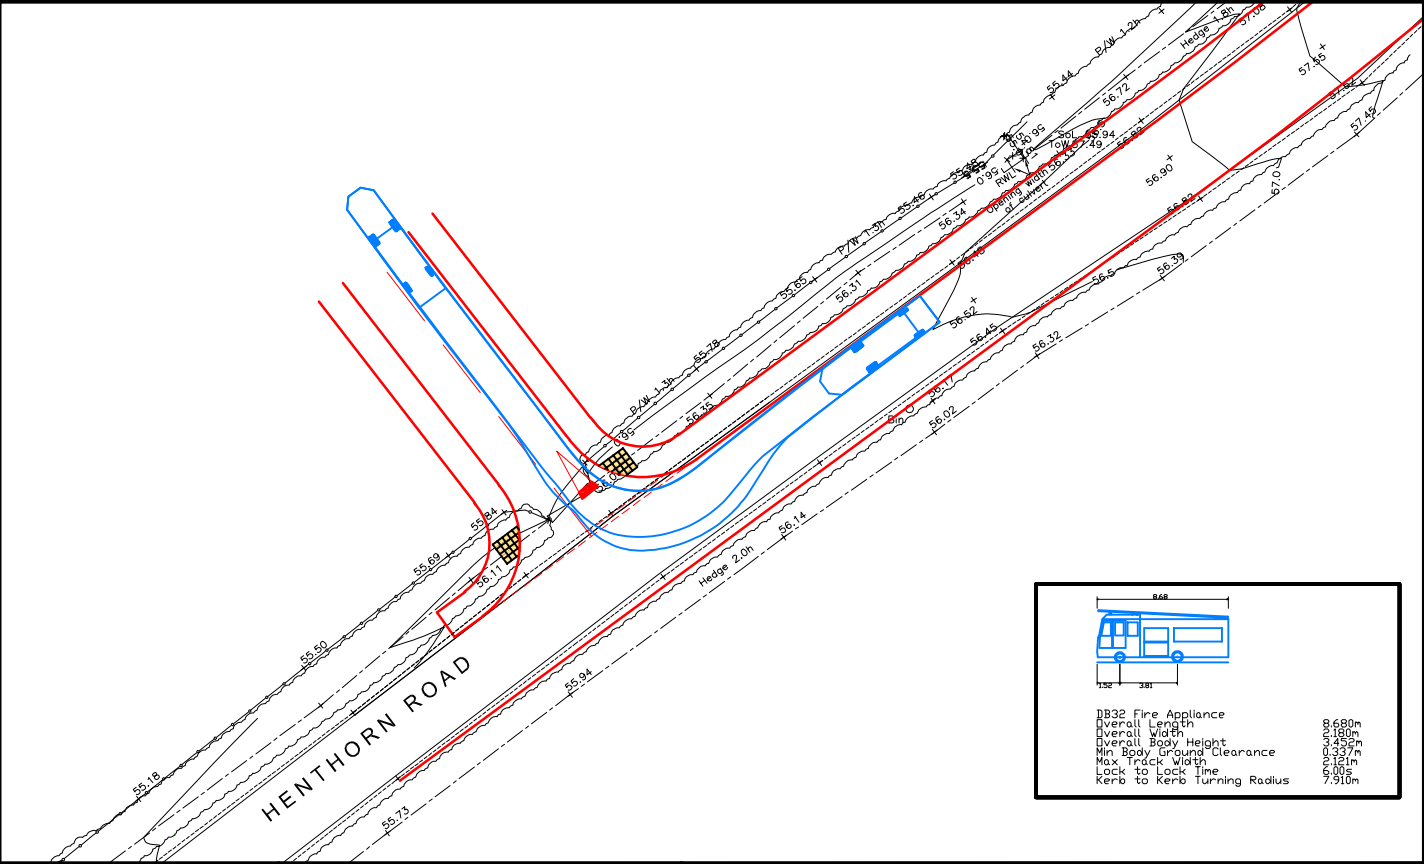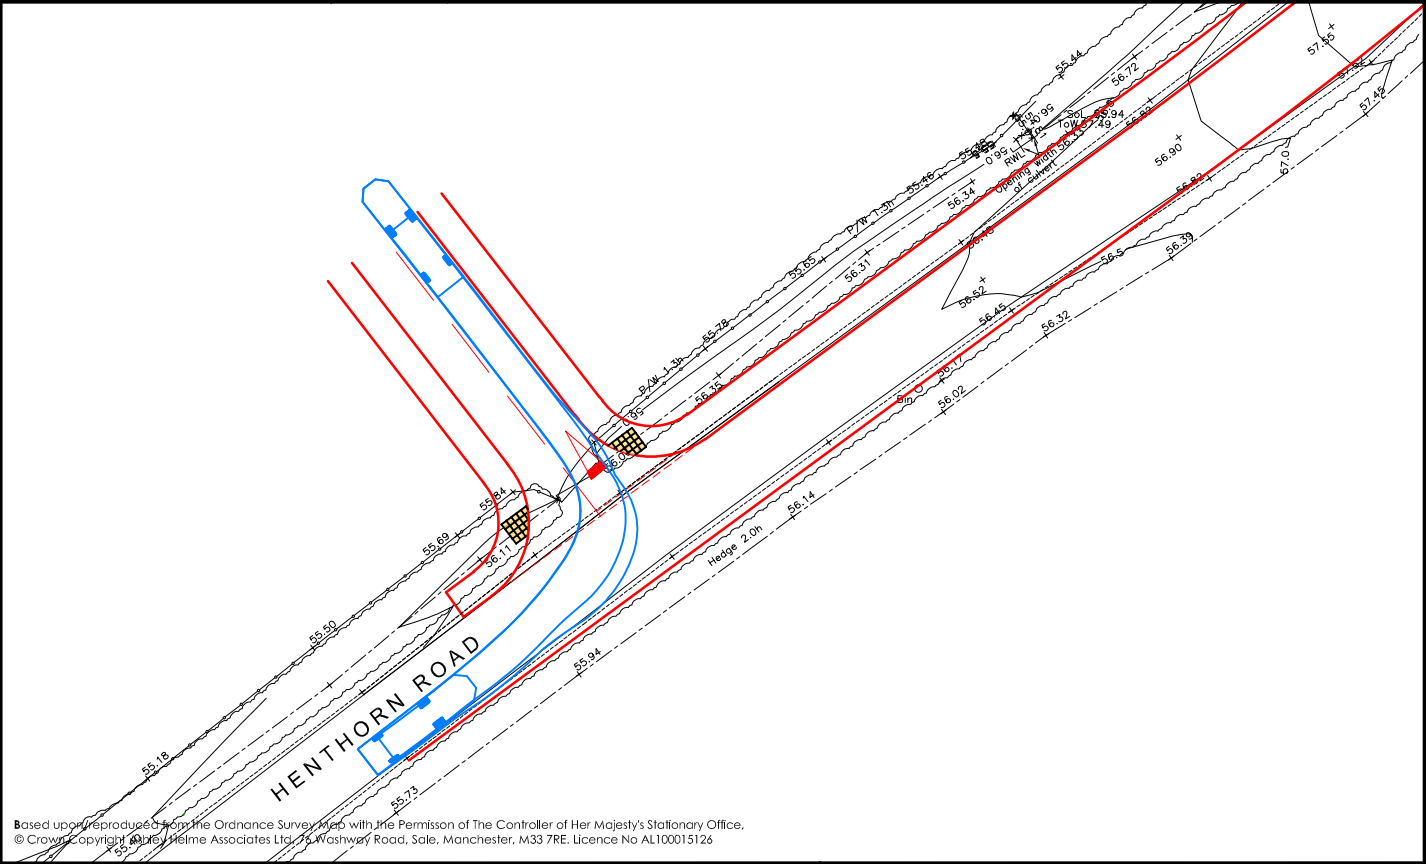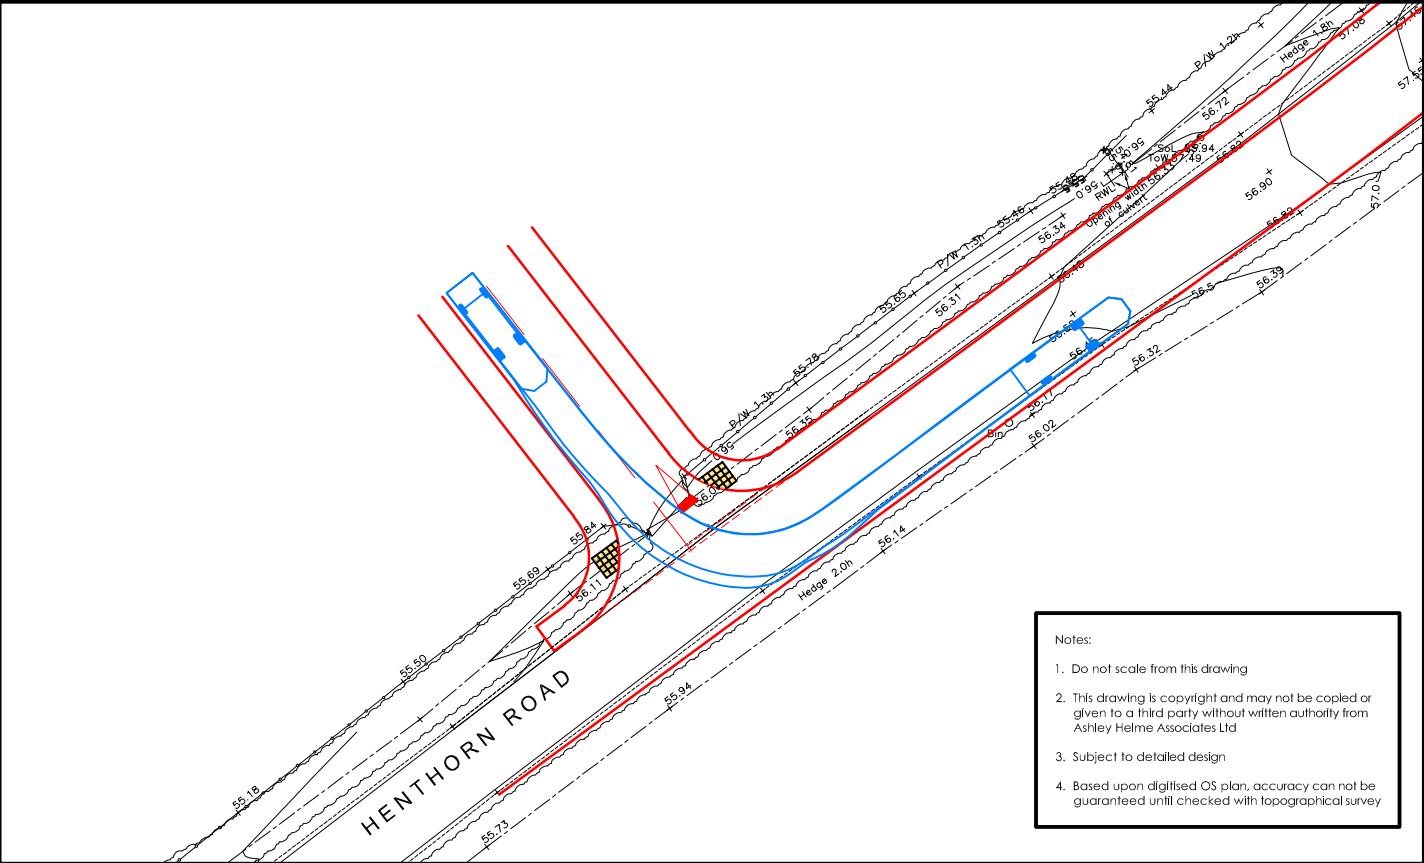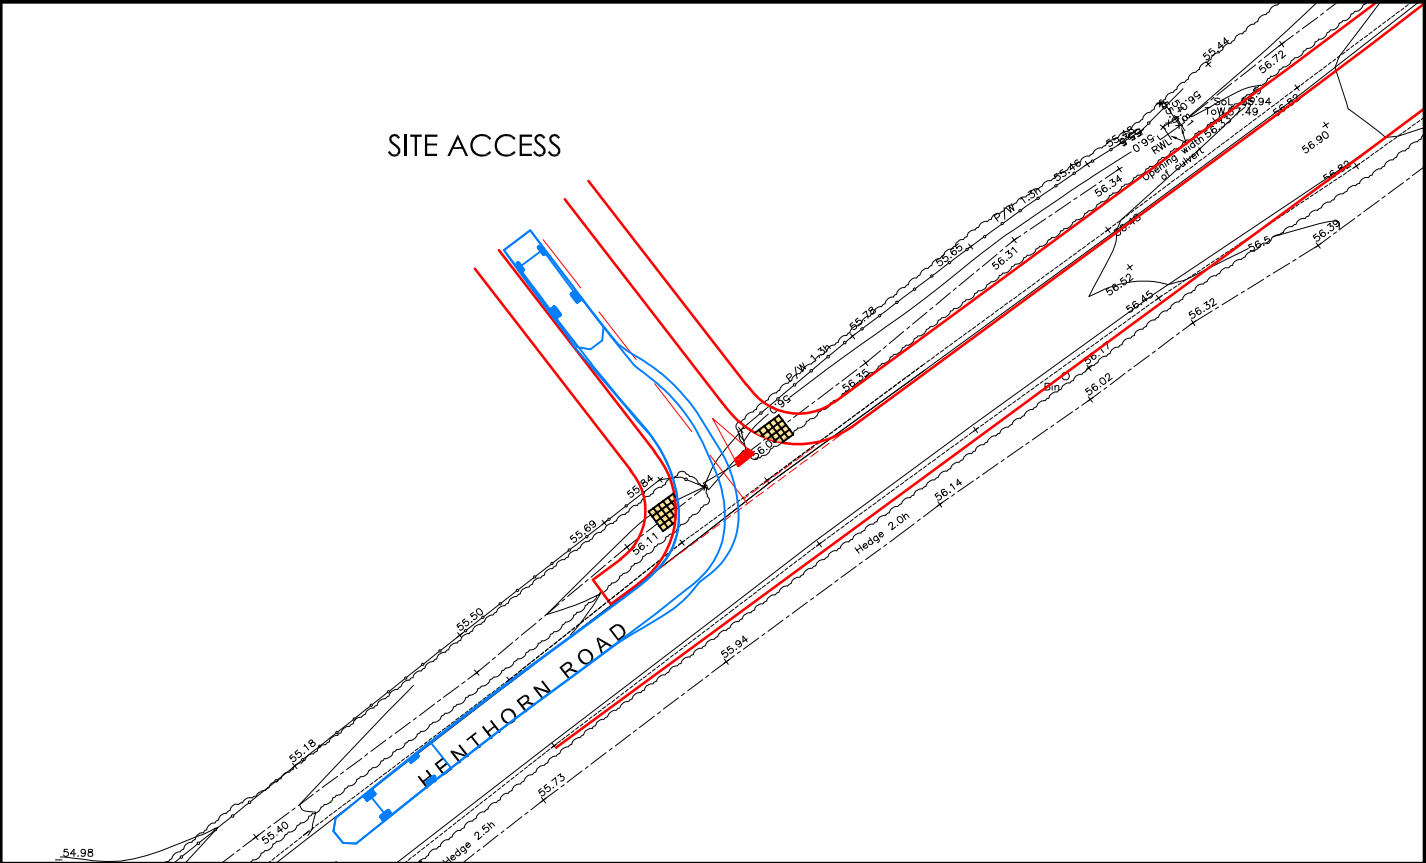

Project	HENTHORN ROAD, CLITHEROE
Client	GLADMAN DEVELOPMENTS

Title	SWEPT PATH ANALYSIS FIRE APPLIANCE
-------	---------------------------------------

Drawing No	1616/SP/03
Date	JULY 2018

Rev	
Scale	1:500@A3

ashleyhelme
associates
76 washway road, sale, manchester, m33 7re
e: aha@ashleyhelme.co.uk t: 0161 972 0552 f: 0161 972 0553

ashleyhelme
associates

76 washway road
sale, manchester, m33 7re
tel 0161 972 0552
fax 0161 972 0553

