This drawing is to be read in conjunction with all relevant Architect, consultants' and specialists' drawings and specifications. The Architect is to be notified of any discrepancies before proceeding. Do not scale from this drawing. All dimensions and levels are to be checked on site. This drawing is subject to copyright. All work carried out before Planning and Building Permission has been granted is at the contractor/clients risk.

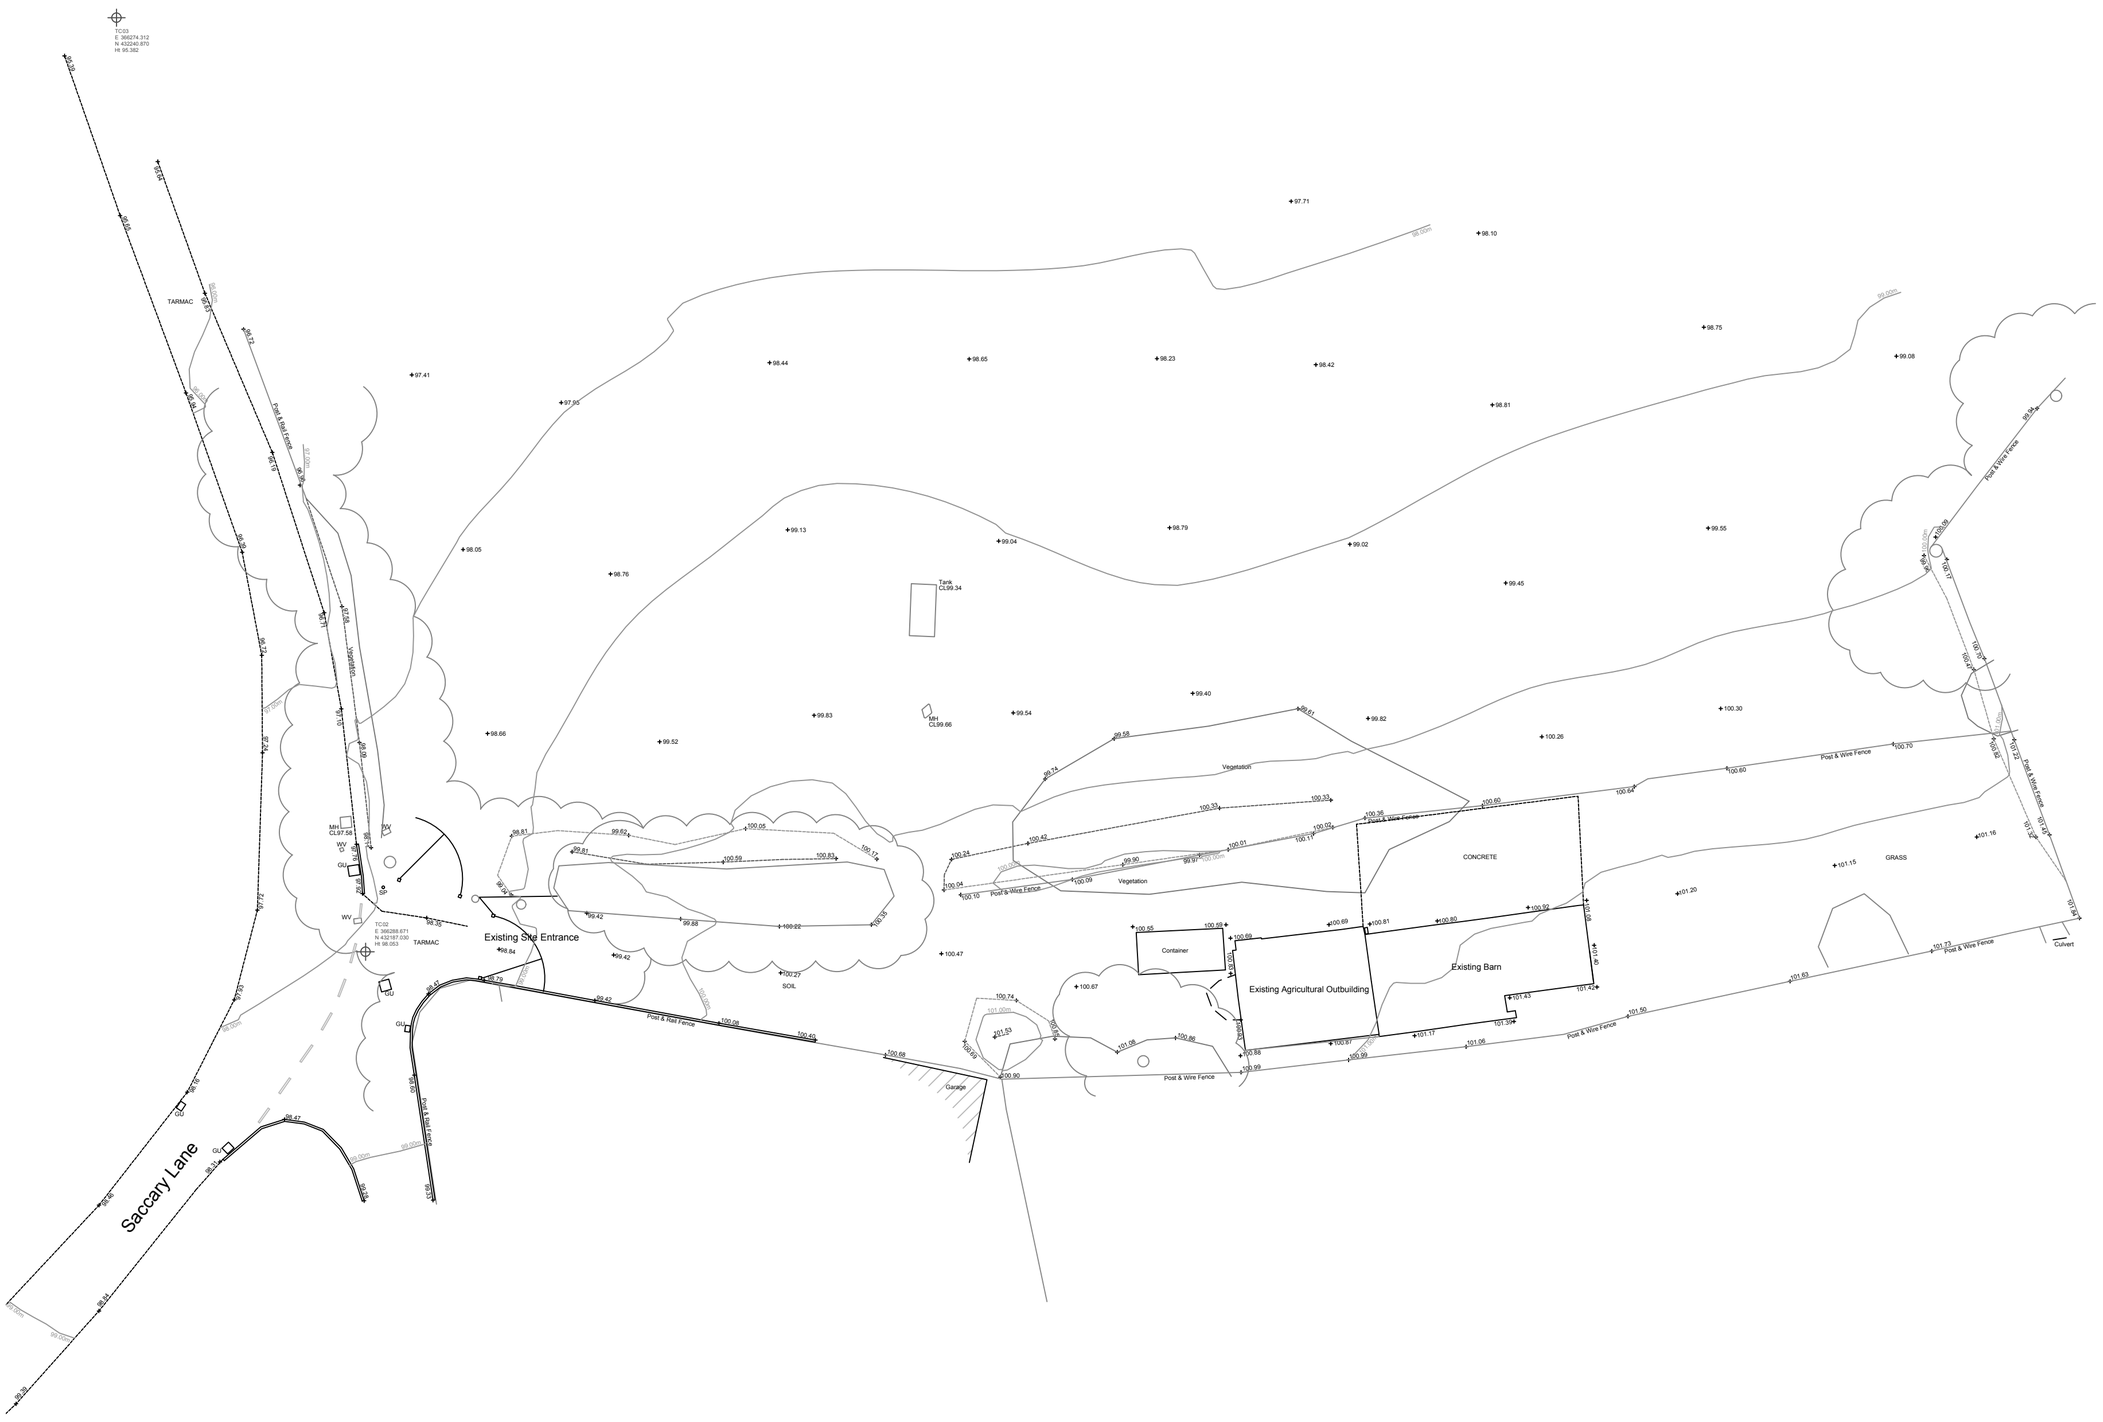

N

0 5 10 15 20m

Client
Mr Z. Collinge

Job Title
Proposed Barn Conversion to
Single Dwelling House,
Meadow Brook Barn
Saccary Lane,
Mellor
BB1 9DW

Drawing Title
Existing Site Plan

Scale	Date	Drawn
1:250 @ A2	Apr 18	JS

SUNDERLAND PEACOCK ARCHITECTS
SUNDERLAND PEACOCK & ASSOCIATES LTD.
HAZELMERE, PIMLICO ROAD, CLITHEROE
LANCASHIRE, BB7 2AG
T 01200 423178 F 01200 427328
E info@sunderlandpeacock.com
www.sunderlandpeacock.com

5579 - E03