18/0786

PROPOSED BLOCK PLAN

PROPOSED DRAINAGE LAYOUT

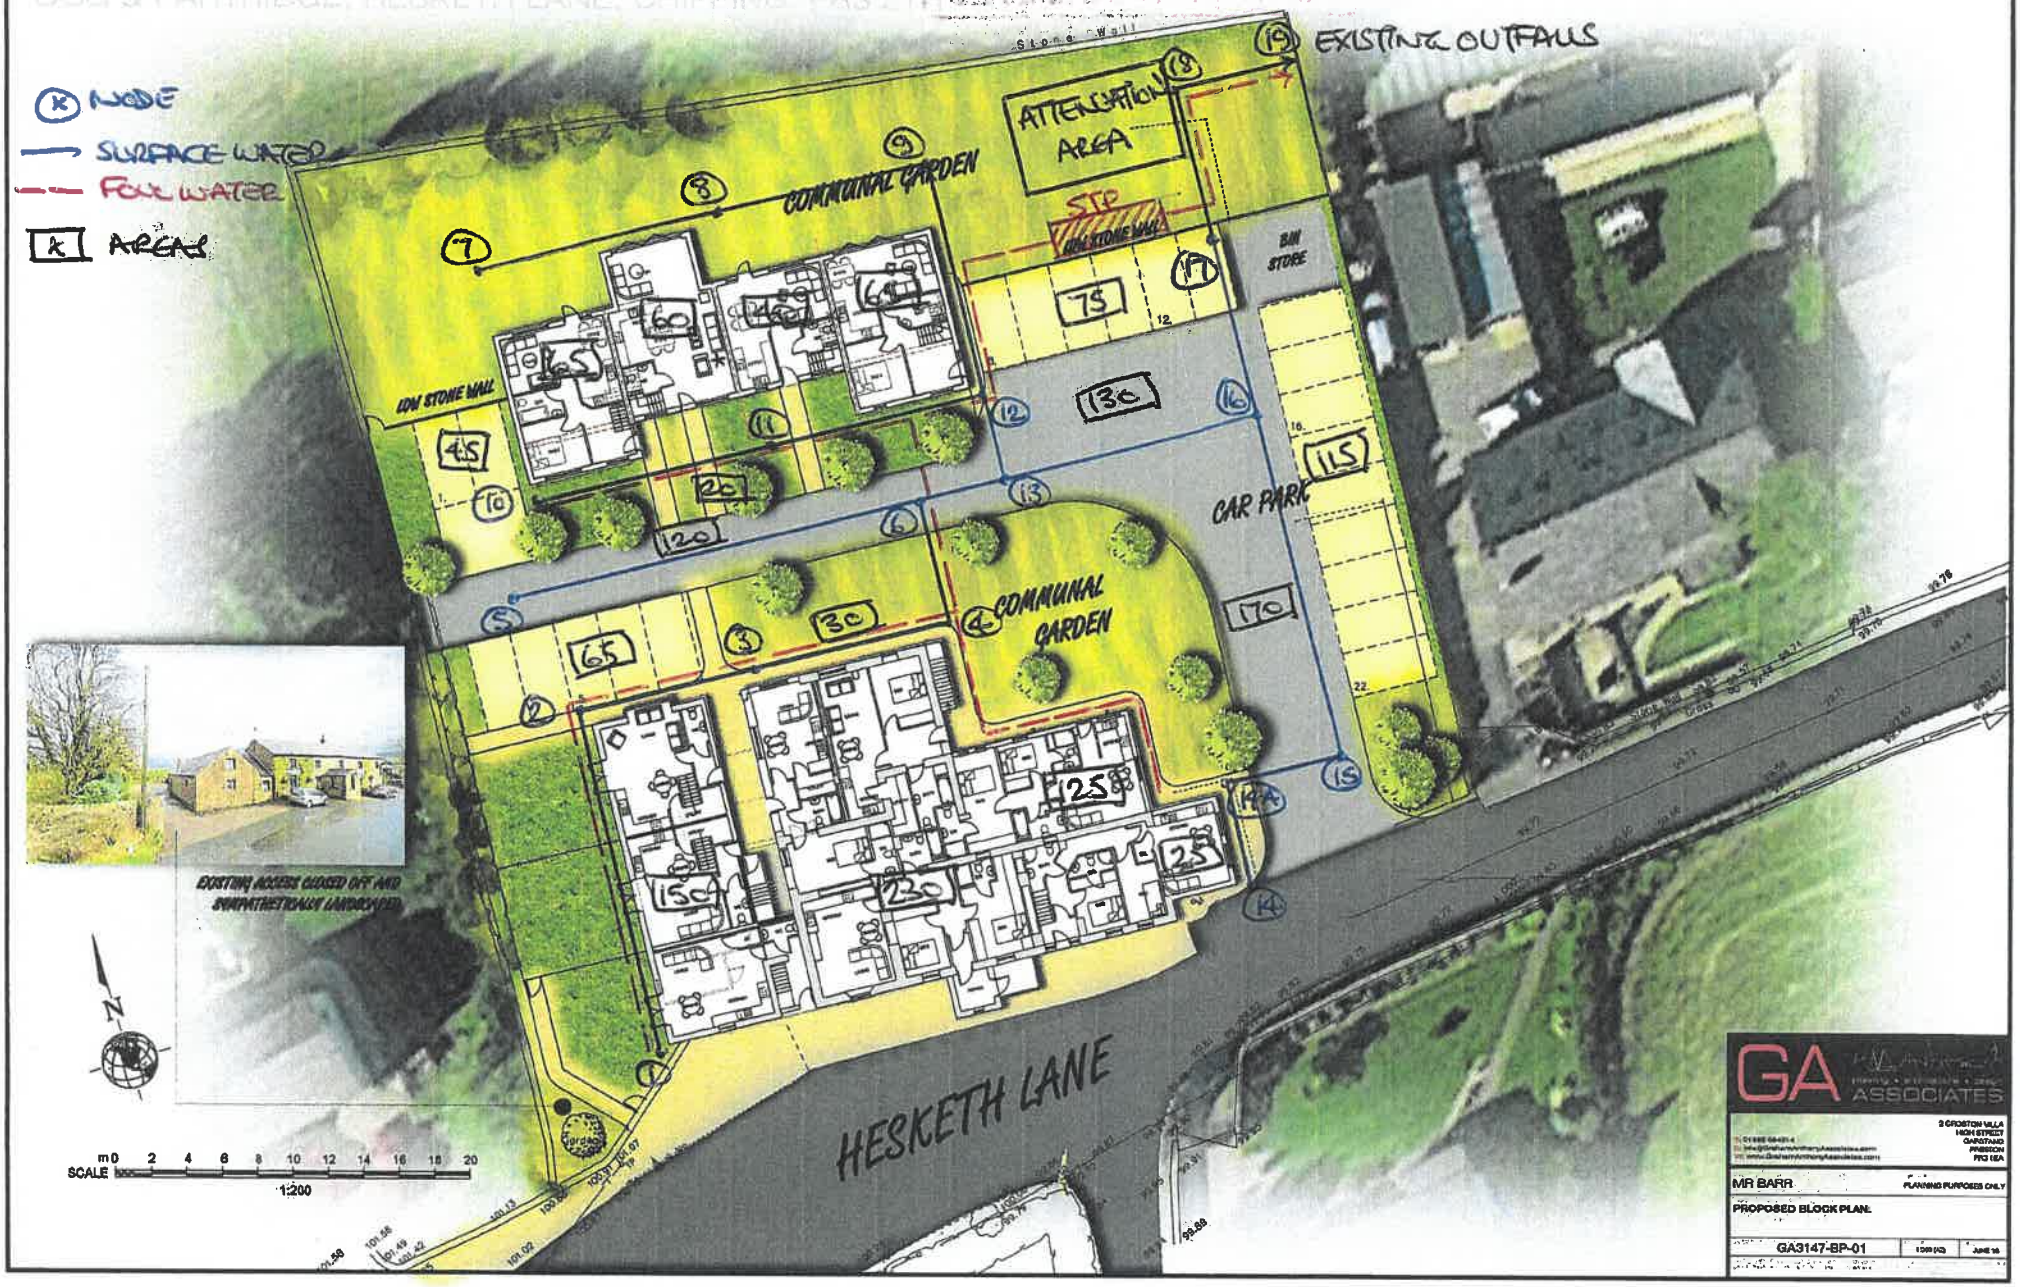

GA ASSOCIATES

3 CROSTON VILLA, HIGH STREET, GARSTANG, PRESTON, PR3 1EA

MR BARR

PLANNING PURPOSES ONLY

PROPOSED BLOCK PLAN

GA3147-BP-01

1:200 (A3)

JUNE '18