This drawing is to be read in conjunction with all relevant Architect, consultants' and specialists' drawings and specifications. The Architect is to be notified of any discrepancies before proceeding. Do not scale from this drawing. All dimensions and levels are to be checked on site. This drawing is subject to copyright. All work carried out before Planning and Building Permission has been granted is at the contractor/clients risk.

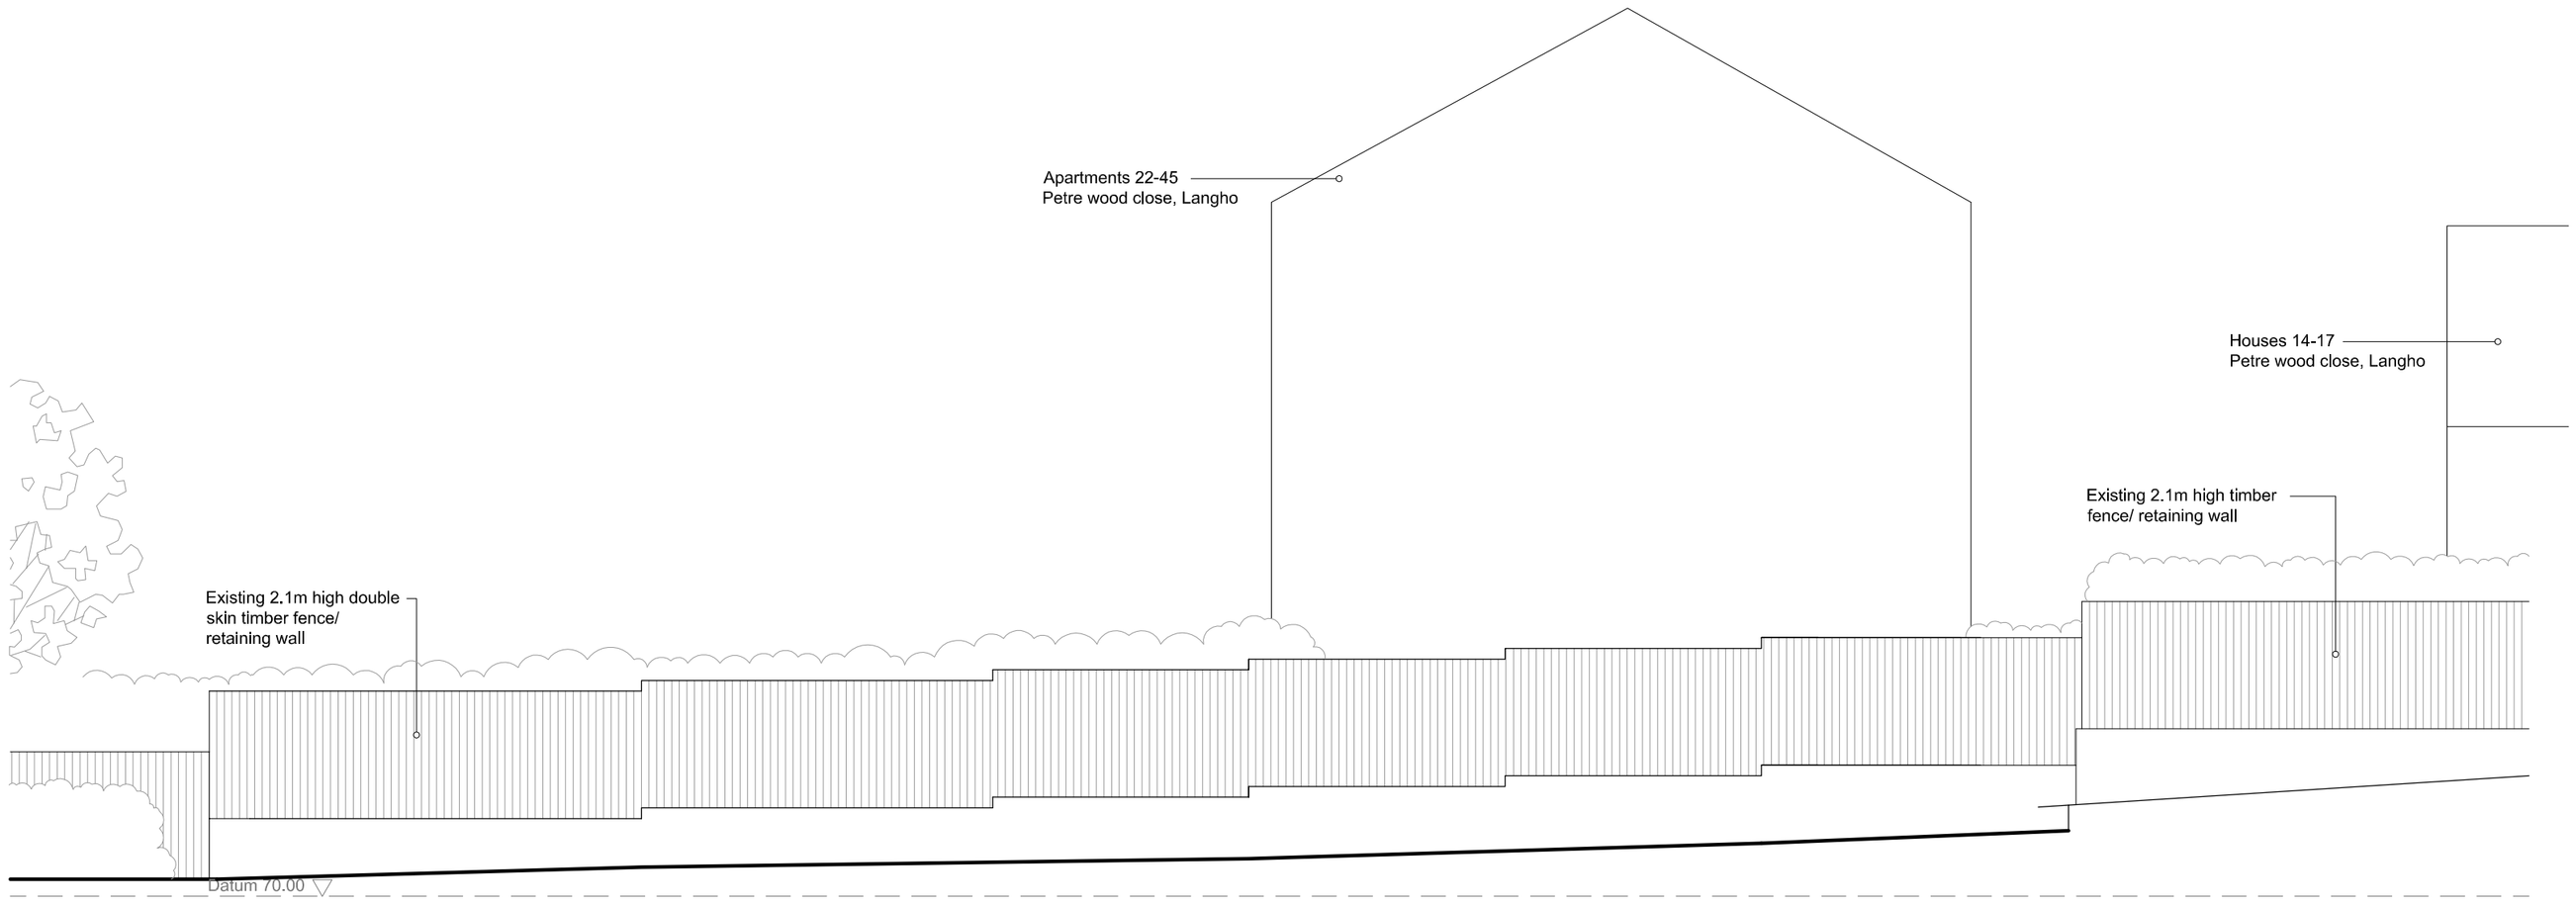

Existing South Elevation

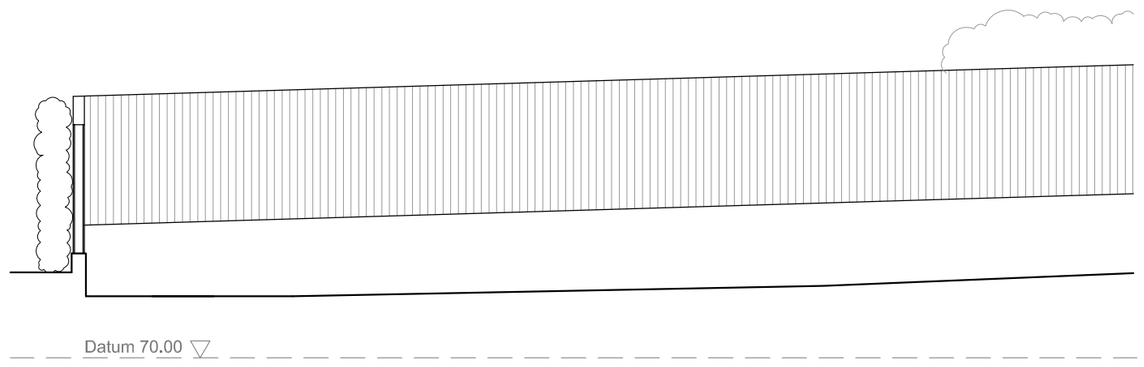

Proposed West (side) Elevation

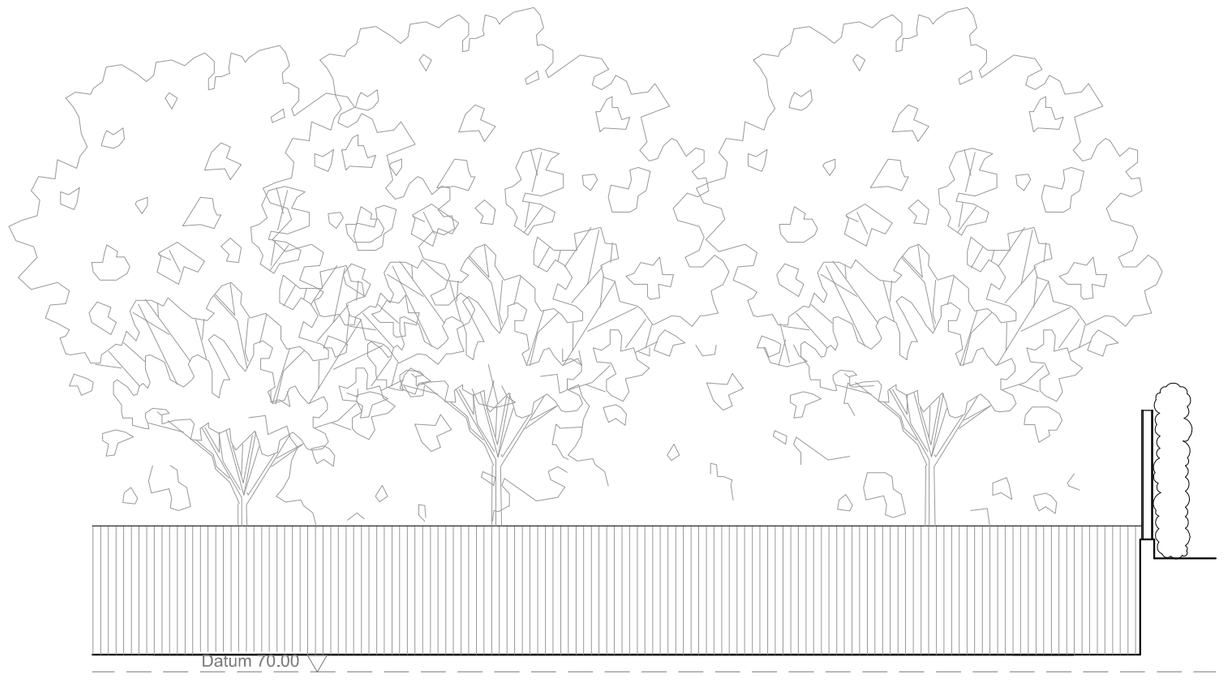

Existing East Elevation

REVISIONS:

Rev A - Annotation amended. - 12.09.2018 - NE
Rev B - Fence annotation amended. - 12.09.2018 - NE

Client
J and R Young

Job Title
Proposed Development Of
The Former Recycling Centre
To Create Class B1/ B8 Business Units
Longsight Road
Langho
BB6 8AB

Drawing Title
Existing Elevations

Scale	Date	Drawn
1:100 @ A2	Sept 2018	NE

SUNDERLAND PEACOCK ARCHITECTS
SUNDERLAND PEACOCK & ASSOCIATES LTD.
HAZELMERE, PIMLICO ROAD, CLITHEROE
LANCASHIRE, BB7 2AG
T 01200 423178 F 01200 427328
E info@sunderlandpeacock.com
www.sunderlandpeacock.com

5625 - 12 Rev B