


**Change of Use
'Applejacks'
83 Berry Lane
Longridge
Preston
PR3 3WH**

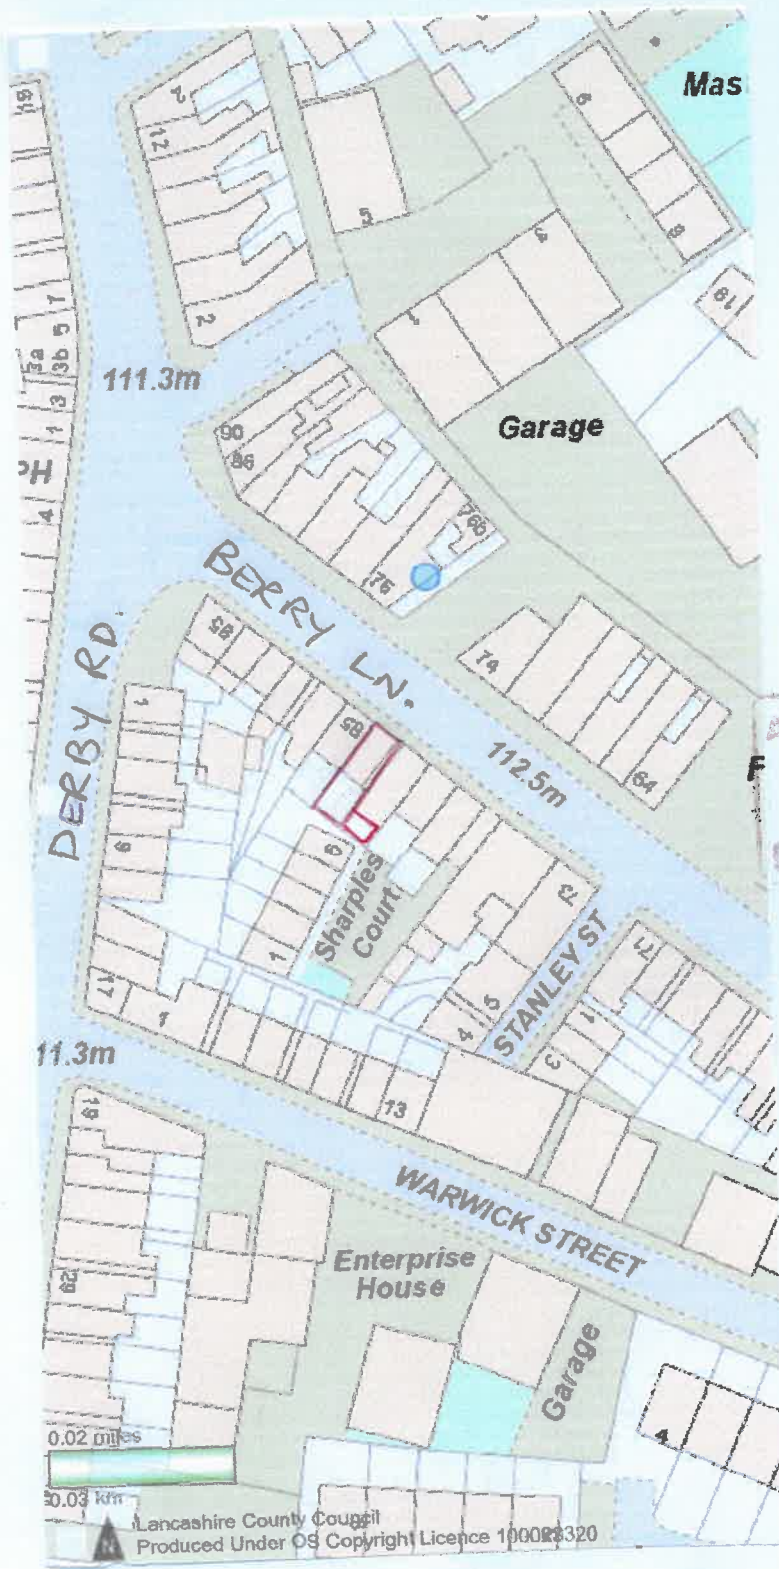

AMENDED PLANS RECEIVED

DATE 12/12/18

LOCATION PLAN

320180900P

320180900r

AMENDED PLANS RECEIVED

DATE 12/12/18

**Change of Use
'Applejacks'
83 Berry Lane
Longridge
Preston
PR3 3WH**

Ginnet

**EXISTING
GROUND FLOOR
FIRST FLOOR**

**&
Metal access stairs**

N



Scale = 1 : 75



Metres

Yard

