


320180900P

**Change of Use
'Applejacks'
83 Berry Lane
Longridge
Preston
PR3 3WH**

**EXISTING
GROUND FLOOR**



Scale = 1 : 75

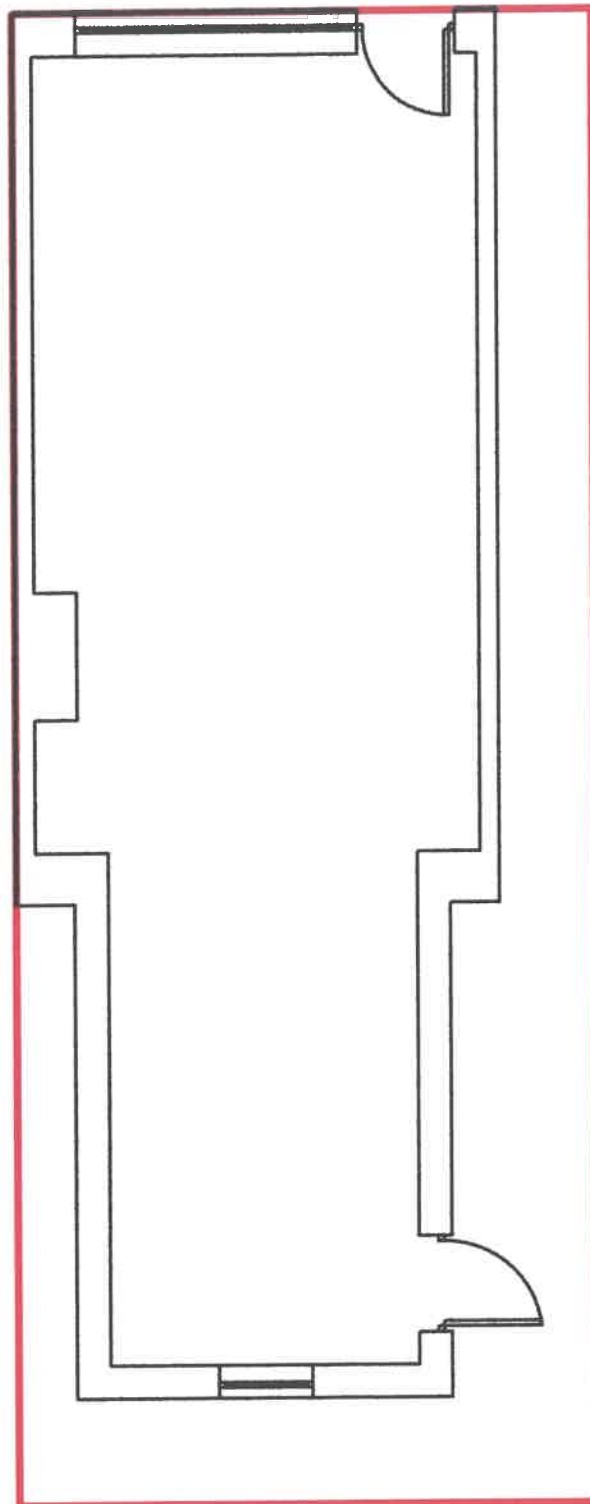

3201809000


**Change of Use
'Applejacks'
83 Berry Lane
Longridge
Preston
PR3 3WH**

**PROPOSED
GROUND FLOOR**

**New internal stairs
to access first floor WC's**



Scale = 1 : 75

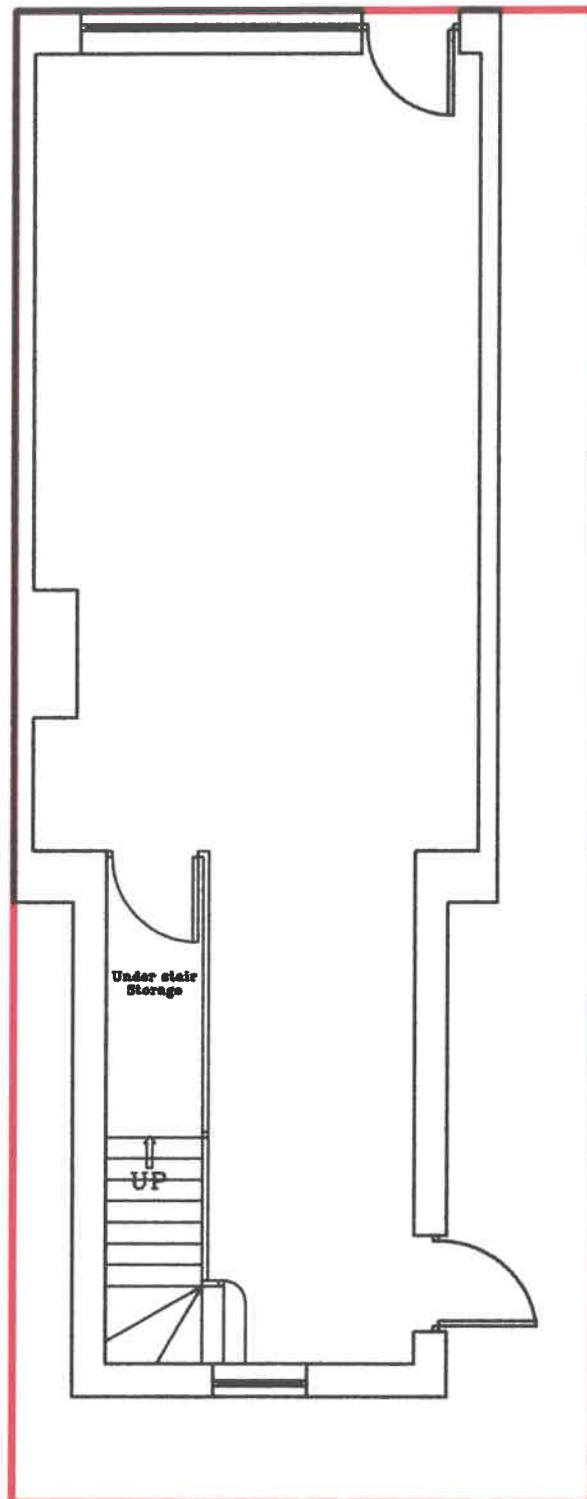

320180900P

**Change of Use
'Applejacks'
83 Berry Lane
Longridge
Preston
PR3 3WH**

EXISTING


FIRST FLOOR

&

Metal access stairs



Scale = 1 : 75

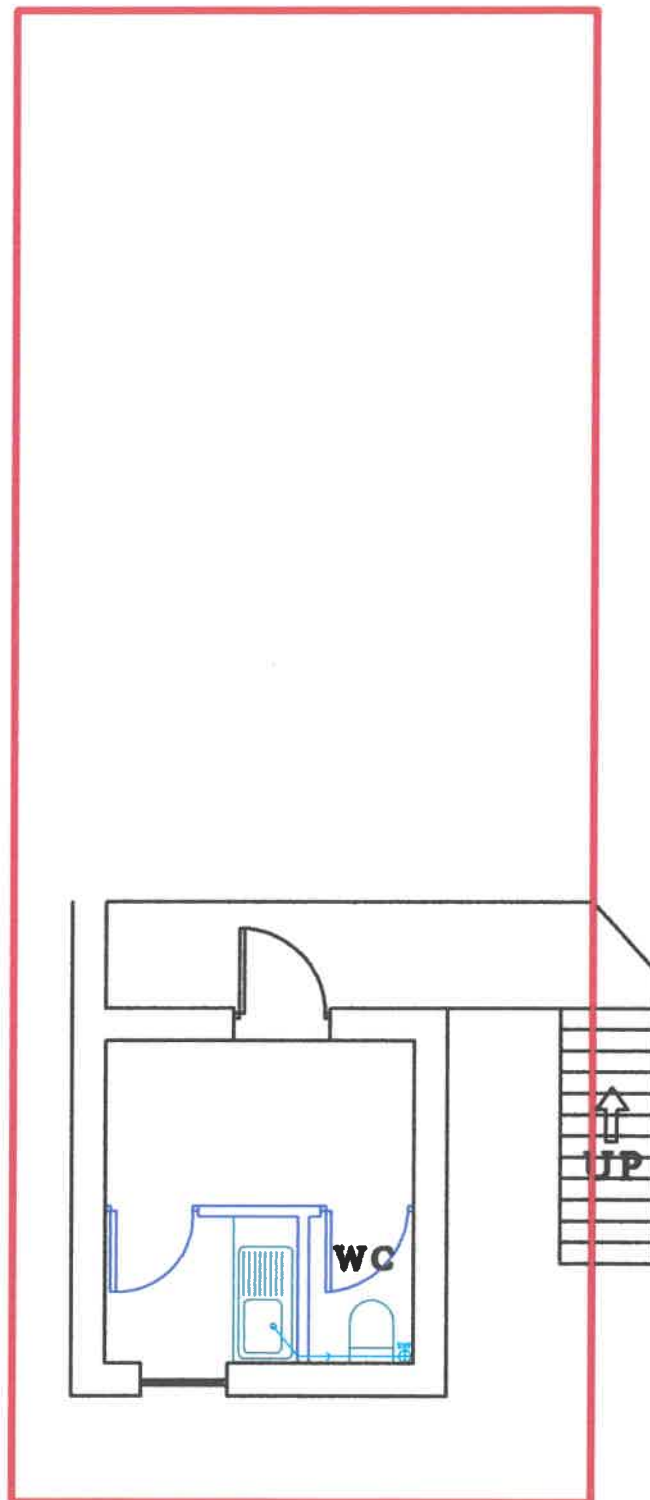

320180900P Change of Use
'Applejacks'
83 Berry Lane
Longridge
Preston
PR3 3WH

PROPOSED

FIRST FLOOR

&

Metal access stairs

New internal stairs
to access first floor WC's



Scale = 1 : 75

