This drawing is to be read in conjunction with all relevant Architect, consultants' and specialists' drawings and specifications. The Architect is to be notified of any discrepancies before proceeding. Do not scale from this drawing. All dimensions and levels are to be checked on site. This drawing is subject to copyright. All work carried out before Planning and Building Permission has been granted is at the contractor's/clients risk.

CHRIS HEATON SURVEYS
LAND SURVEYORS

21 The Croft
Euxton
Chorley
Lancs PR7 6LH

Tele/Fax 01257 271090

Email: info@wemap.com

CLIENT				TITLE			
SUNDERLAND PEACOCK				LINCOLN WAY, CLITHEROE			
Scale	Date	Drawn	Checked	Job Ref	Drg Ref	Revision	Date
1/200	SEP 16	CH/EEH	C.H.	6954			

LEGEND

SPOT HEIGHT	× 85.64
NAMEPOLE	84.63 Bn
INSPECT COVER	84.63 IC
GULLY	84.63 G
FLOOR LEVEL	× 85.64
STOP LEVEL	× 88.20 SL
INVERT LEVEL	× 87.98 IL
WATER METER	85.70 WM
FIRE HYDRANT	× FH
BOLLARD	◦ Bo
LAMP POST	◦ Lp
TELE. POLE	◦ Tp
ELEC. POLE	◦ EP
GAS POST	◦ GP
MARKER	◦ M
STOP VALVE	◦ SV
GAS VALVE	◦ GAS
ELEC.SC	◦ ELEC
B.TELECOM	85 BT
POST	◦ PT
PSU	◦ PSU
LAMP SPOLE	◦ LS

KERB	
HEDGE	
FENCE	
BUILDING	
TOP BANK	
HOT. BANK	
CANOPY	
WALL	
FOOTPATH	
ROAD MARKING	
CONTOUR	
GRAVEL GRID ADJOINED	

NOTES:-

1. ALL SURVEY STATIONS ARE EITHER PERMANENT OBJECTS ARE RELATED TO A TAPE OR THEODOLITE.
2. ALL LEVELS ALONG KERBS ARE TAKEN AT THE BASE OF THE KERB (GUTTER)
3. ALL LEVELS ARE RELATED TO ORDNANCE DATUM.
4. THE LEVEL OF ANY POINT IS INDICATED BY THE POSITION OF THE CROSS.
5. TO CONFIRM PLAN SCALE CHECK BETWEEN THE GRID INTERSECTIONS.
6. ALL VOLUMES MUST BE CHECKED.
7. PHYSICAL BOUNDARIES ON SITE ARE NOT NECESSARILY LEGAL BOUNDARIES
8. ALL SERVICES WHICH ARE VISIBLE AT THE TIME OF SURVEY ARE SHOWN.
9. ORIGINAL THE PLAN SCALE THE GRID IS 10 METRES.

NB. ALL BOUNDARIES, LEVELS AND DIMENSIONS MUST BE CHECKED BEFORE CONSTRUCTION.

NB. ALL UNDERGROUND SERVICE POSITIONS ARE ASSUMED AND MUST BE CHECKED BEFORE CONSTRUCTION.

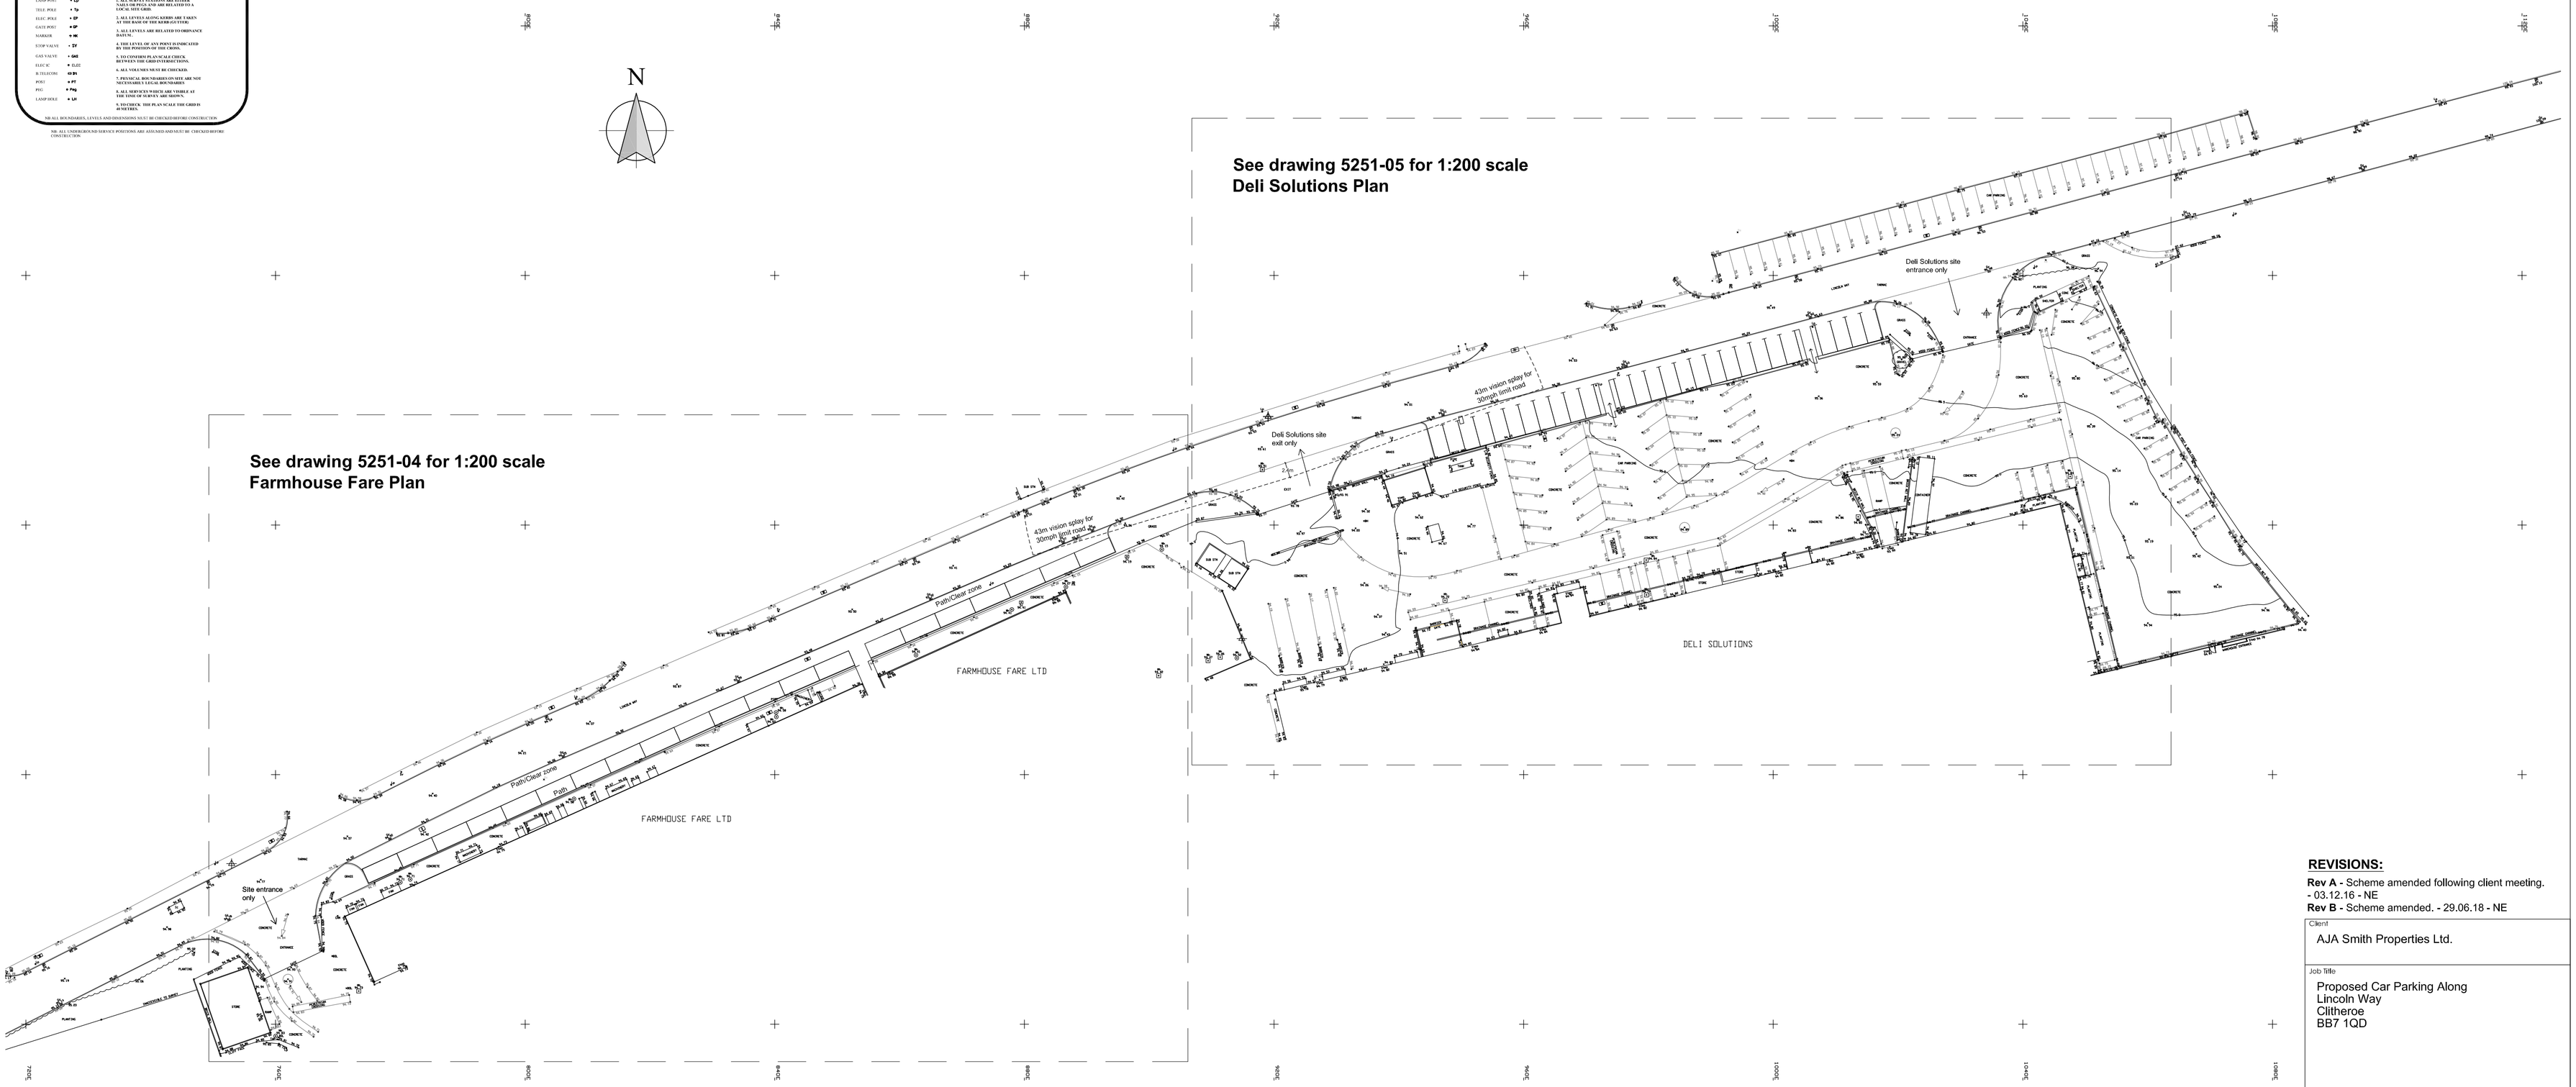

REVISIONS:

Rev A - Scheme amended following client meeting. - 03.12.16 - NE
Rev B - Scheme amended. - 29.06.18 - NE

Client
AJA Smith Properties Ltd.

Job Title
Proposed Car Parking Along
Lincoln Way
Clitheroe
BB7 1QD

Drawing Title
Proposed Site Plan
(1:500 Scale)

Scale	Date	Drawn
1:500@A1	Nov 2016	NE

spa ARCHITECTS
SUNDERLAND PEACOCK
SUNDERLAND PEACOCK & ASSOCIATES LTD.
HAZELMERE, PIMLICO ROAD, CLITHEROE
LANCASHIRE, BB7 2AG
T 01200 423178 F 01200 427328
E info@sunderlandpeacock.com
www.sunderlandpeacock.com

5251 - 02 Rev B