



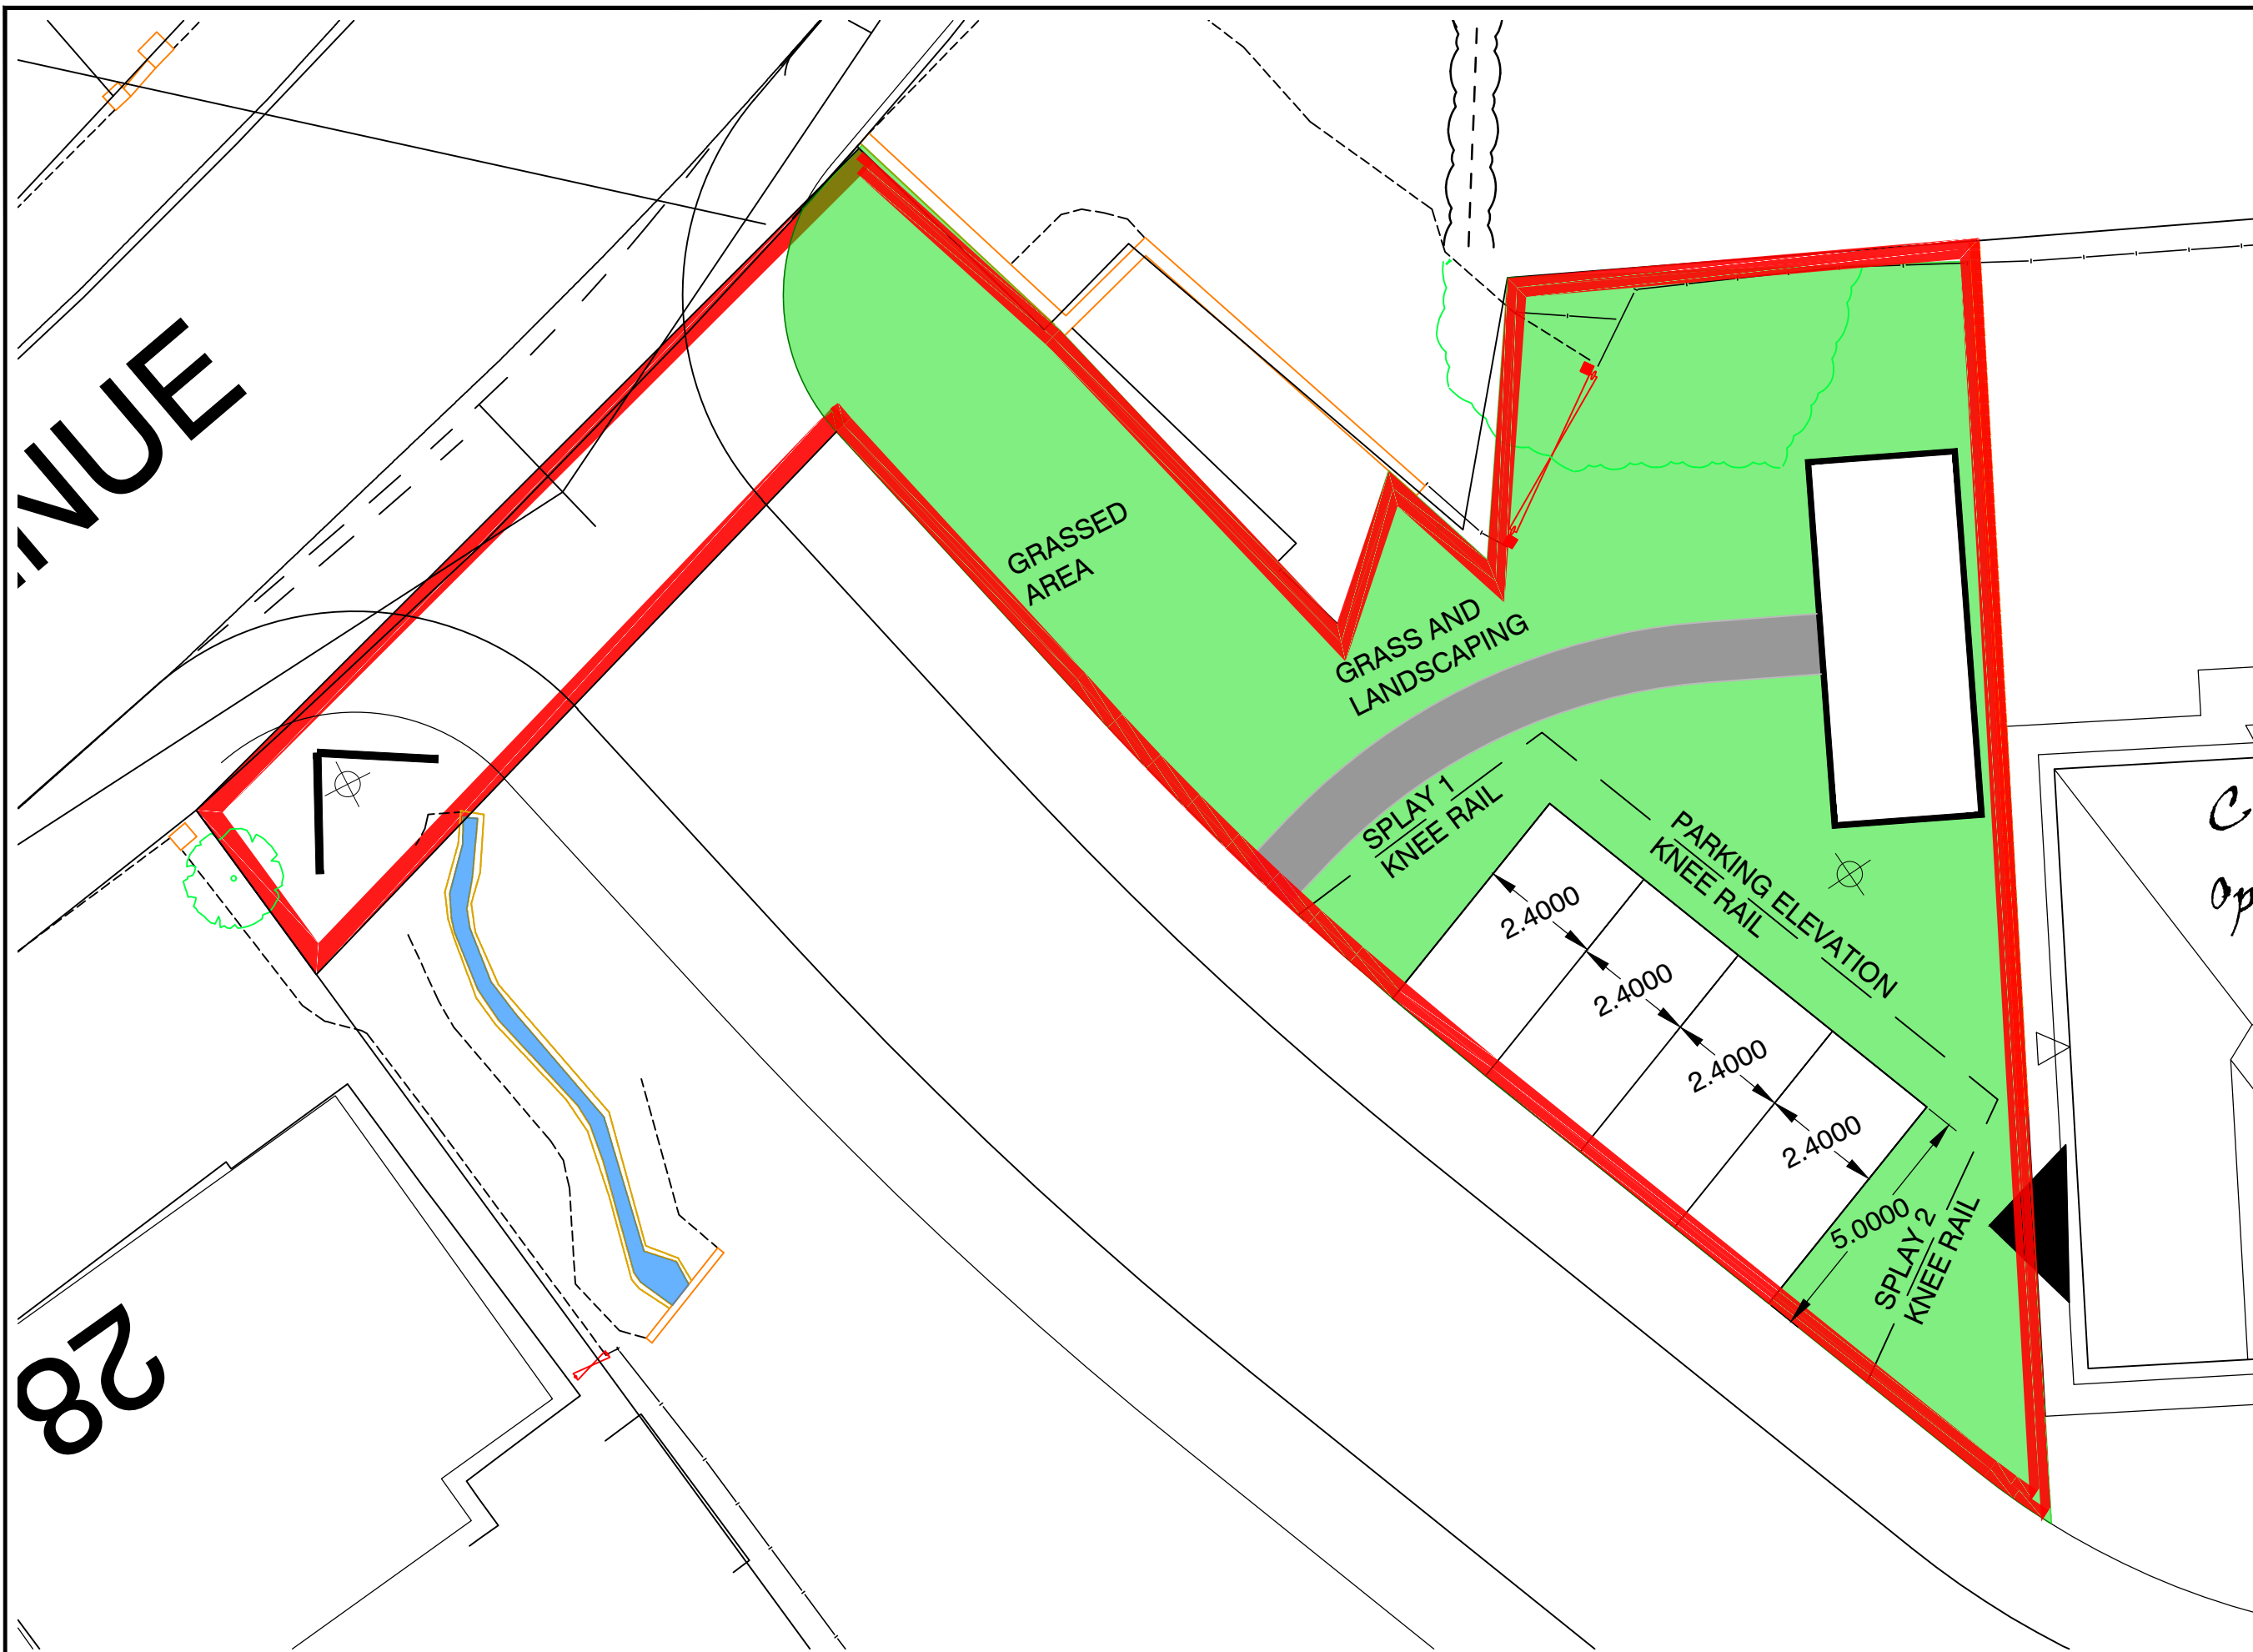

1 SALES ARENA PLAN
1:200 @ A1

4 SALES ENTRANCE SIGN
N.T.S

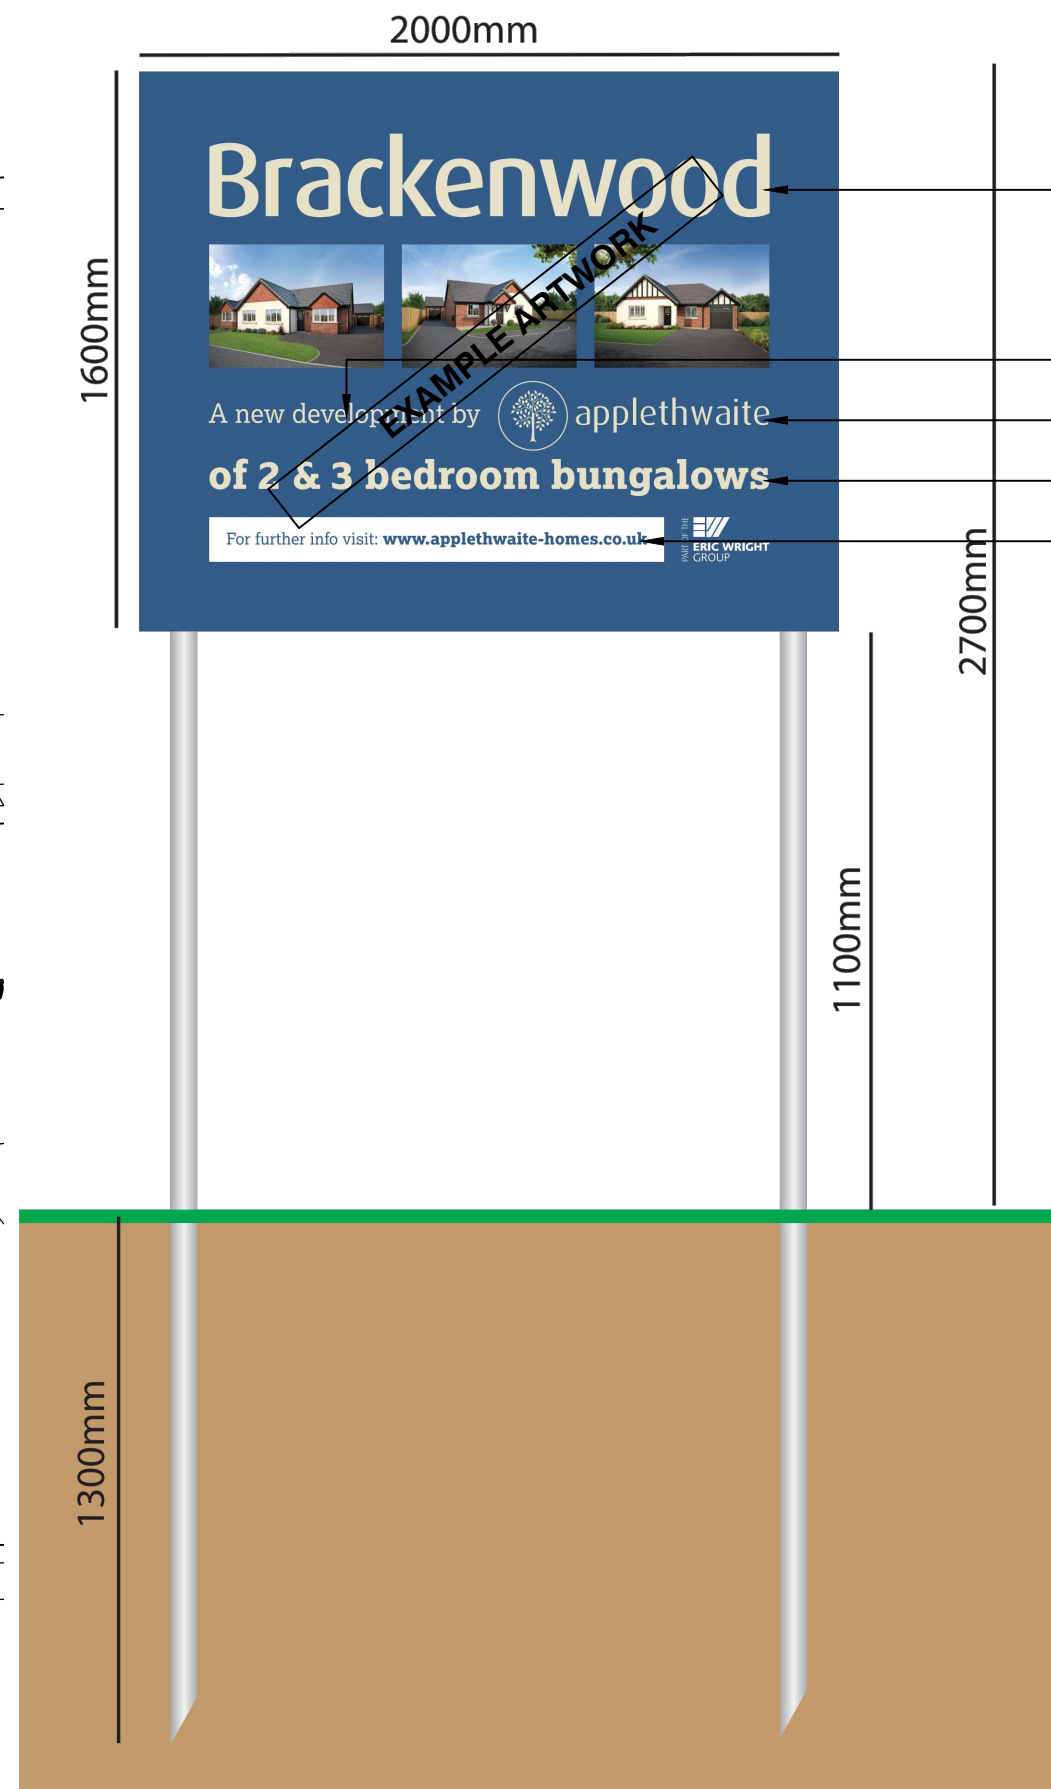

V' BOARD SIGNAGE 2no. 2000mm x 1600mm
Cap height of letters in millimetres

238mm "Site Name"

70mm "A new development"

100mm "Applethwaite"

107mm "Development Mix"

43mm "Info"


76mm Ø x 4m long posts

FLAGPOLES 2no. 76mm Ø x 6m long, white.
FLAG - Double Sided 1500mm x 750mm
Colour - "Oxford Blue"


Cap height of letters in millimetres - 150mm




5 SALES LOCATION PLAN
1:1250

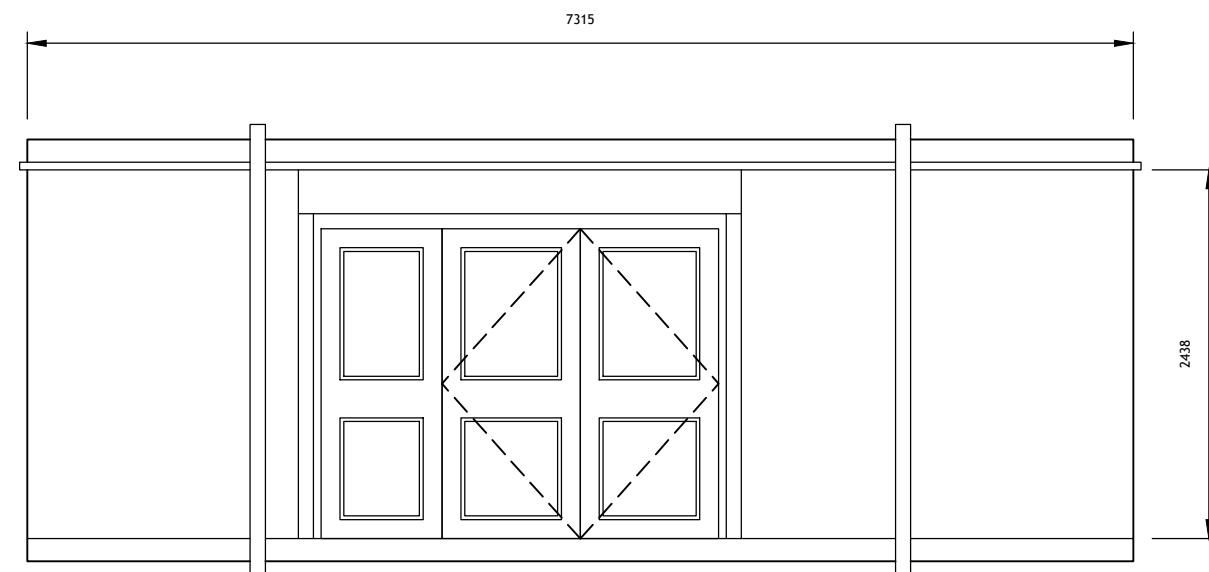


MARKETING SUITE - FRONT ELEVATION

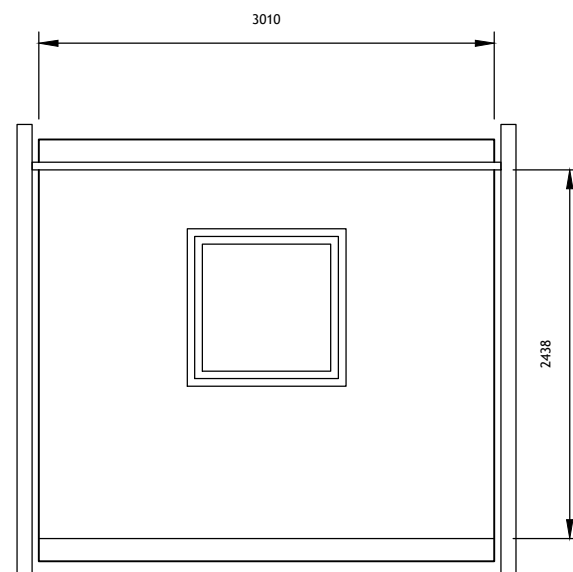

MARKETING SUITE - SIDE ELEVATION






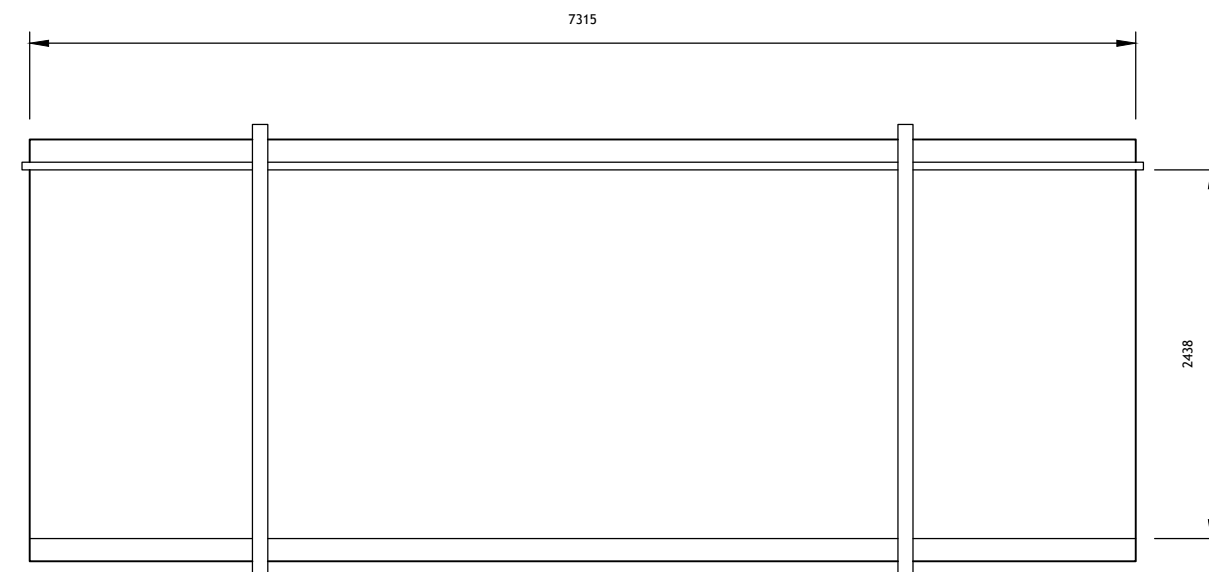


MARKETING SUITE - REAR ELEVATION

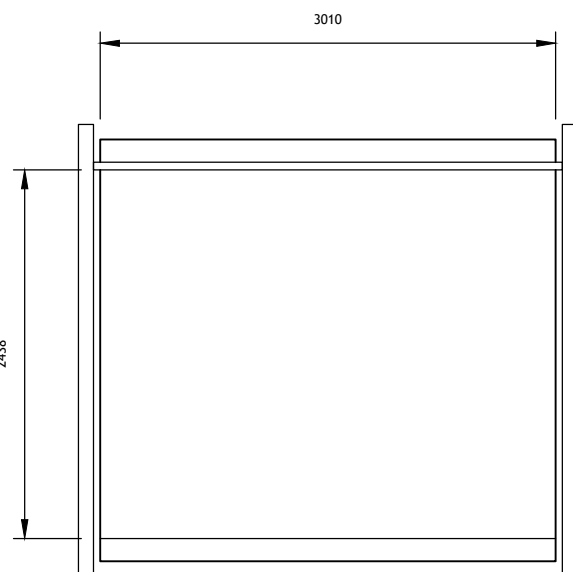

MARKETING SUITE - SIDE ELEVATION

2 SALES & MARKETING SUITE
1:50 @ A1

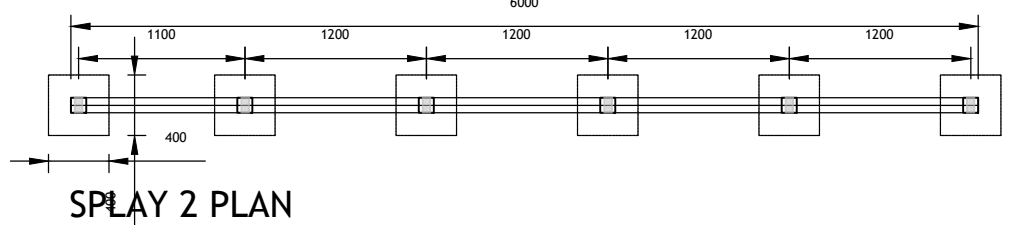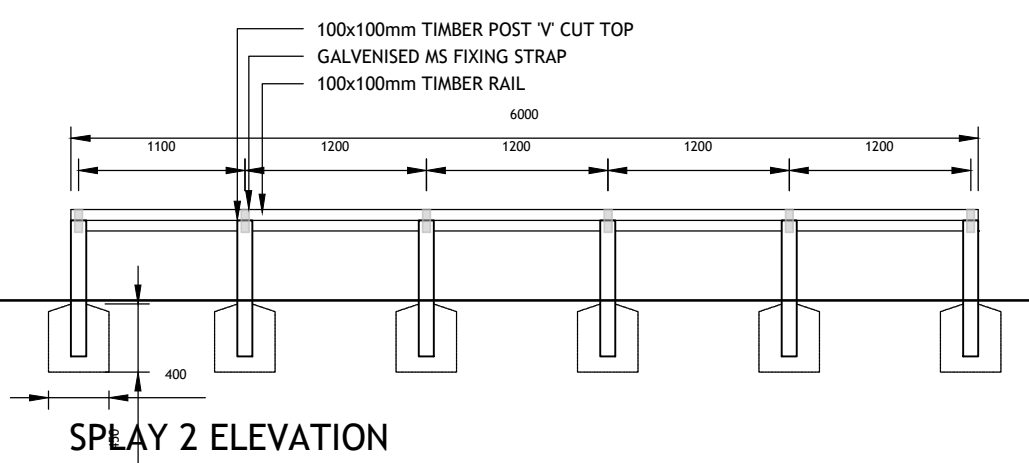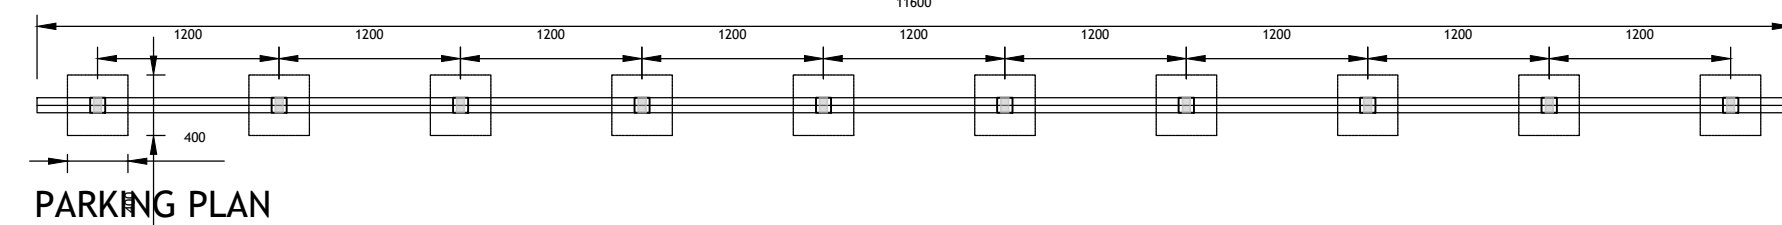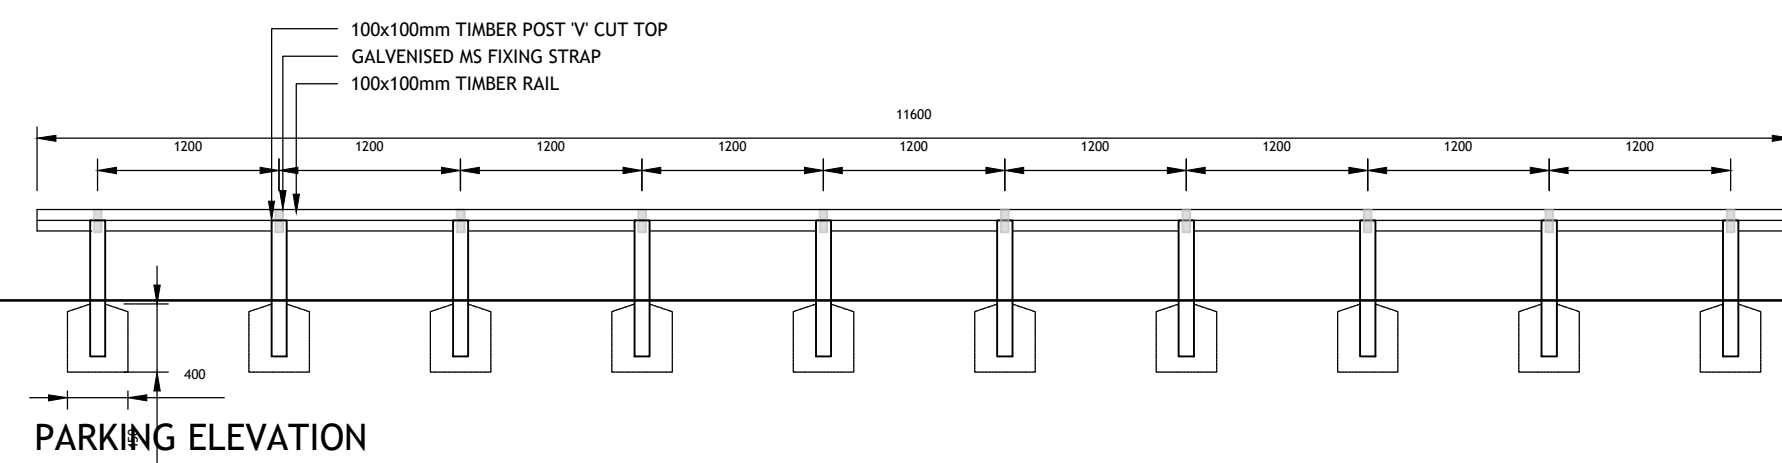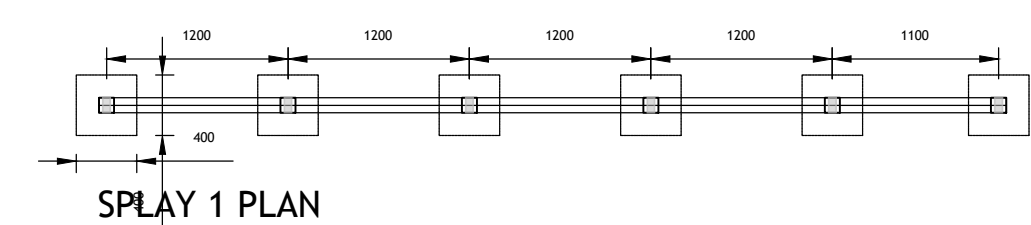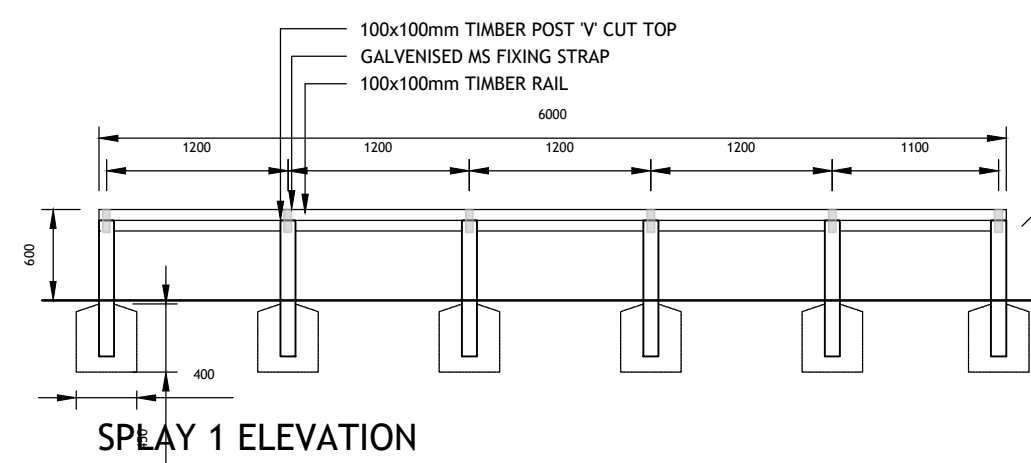

3 SALES CAR PARKING FENCE
1:50 @ A1

General notes:

Copyright reserved to Applethwaite Limited and may not be reproduced without prior written consent.

This drawing is subject to the accuracy of detailed supporting reports, surveys, working drawings and Local Authority Approval. Dimensions, finished floor levels exact sizes of houses & areas shown are approximate only and subject to detailed design to be prepared by others. Any finished floor levels shown should be checked by a qualified structural engineer prior to commencement of on site works and any discrepancies should be reported directly to the client.

It is the responsibility of the client and contractor to check the accuracy of this drawing is correct, including site boundary positions, dimensions and areas before any works begin on site.

Rev.	Revision details	By	Date
Draft	Comments	Tender	
Issued	Information	Construction	
	Approval	As Built	

 applethwaite

PEEL PARK AVENUE
CLITHEROE

SALES ARENA
LAYOUT AND DETAILS

DATE
19/10/18

SCALE
1:200, 1:50, NTS @ A1

DRAWN
DJD

CLITH/SALES/01

ERIC WRIGHT GROUP