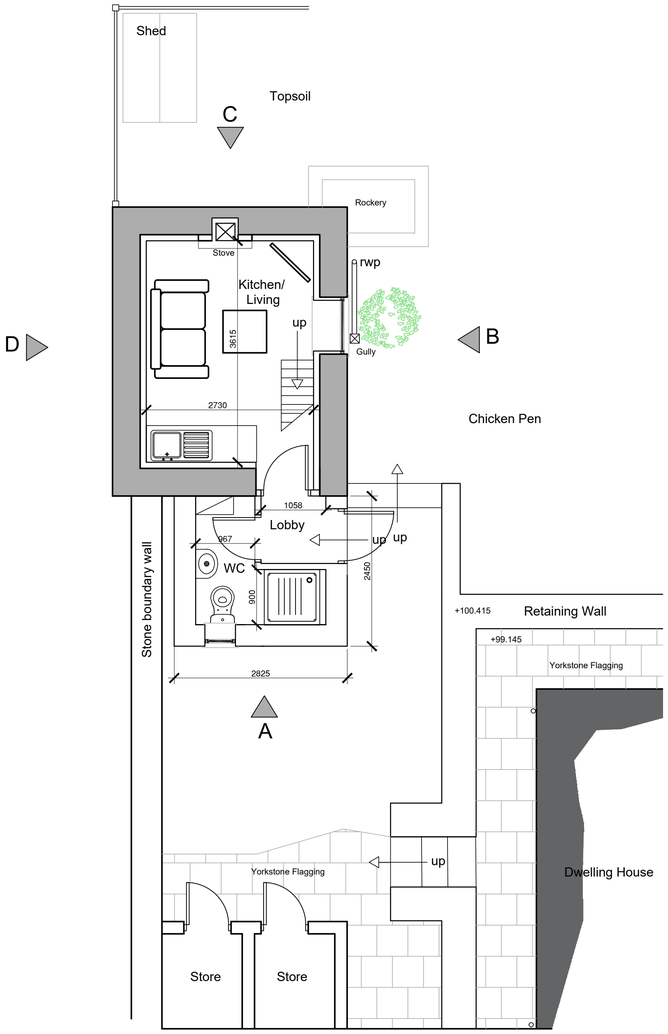

Proposed Ground Floor Plan- *Scale 1:50*

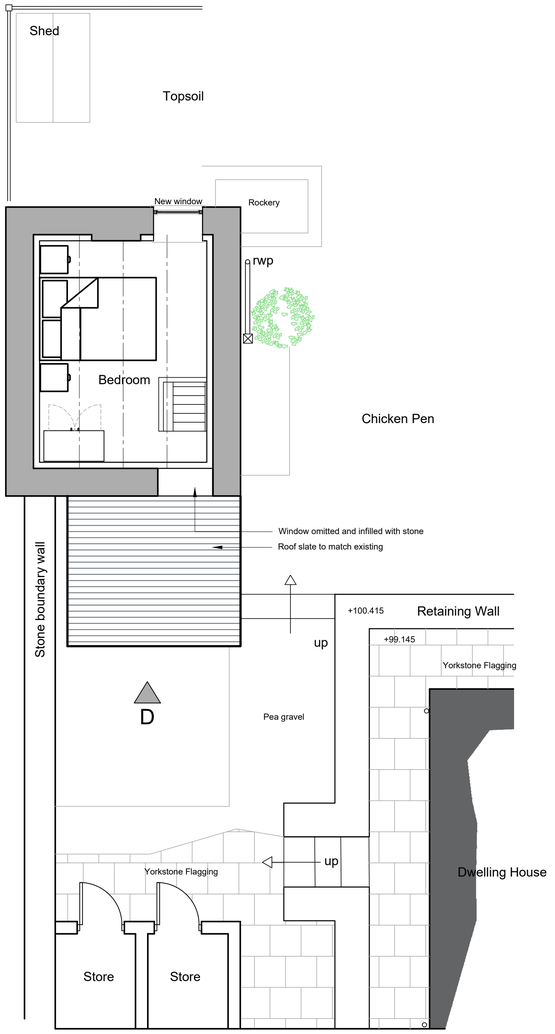

Proposed First Floor Plan- *Scale 1:50*

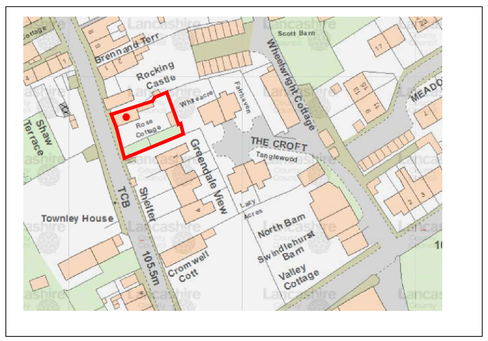

Location Plan - *Scale 1:1250*

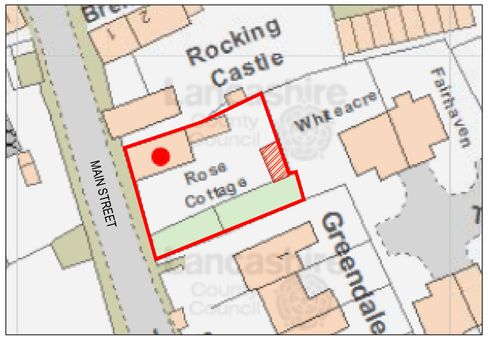

Block Plan - *Scale 1:500*

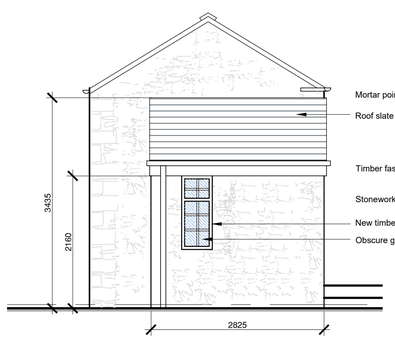

Proposed Elevation A- *Scale 1:50*

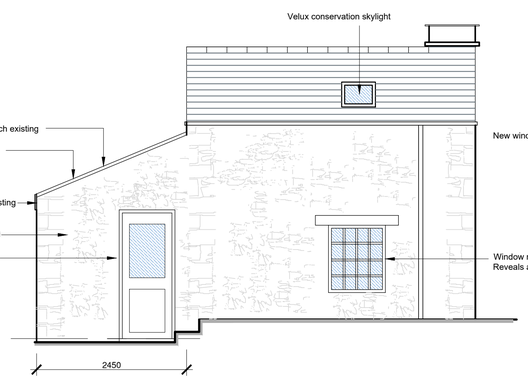

Proposed Elevation B- *Scale 1:50*

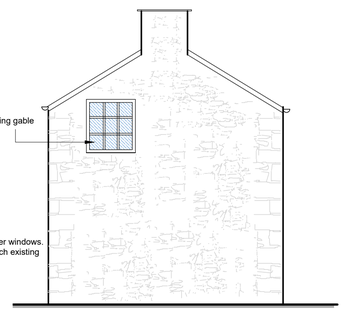

Proposed Elevation C- *Scale 1:50*

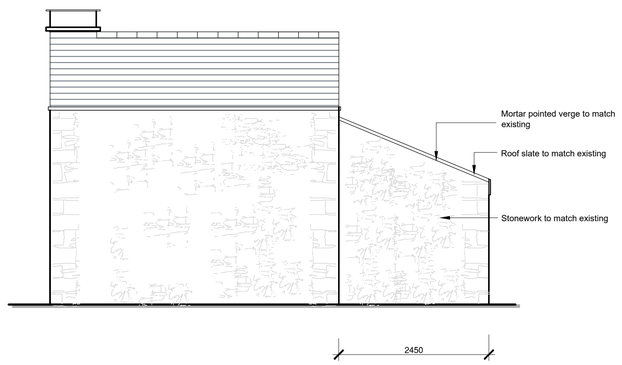

Proposed Elevation D- *Scale 1:50*

OGDEN DESIGN CONSULTANTS
T : 07968493550
E : RYAN@OGDENDESIGN.CO.UK
W : WWW.OGDENDESIGNCONSULTANTS.CO.UK

PROJECT
Extension/conversion to existing outbuilding @ Rosemede, Main Street, Grindleton, BB7 4QT

DRAWING TITLE
Proposed Plans and Elevations Planning Application

DATE	October 2018	DRAWN BY	RCO
SCALE	1:50@A1	CHECKED	RO
DWG No	1021 - L(002)	REVISION	-