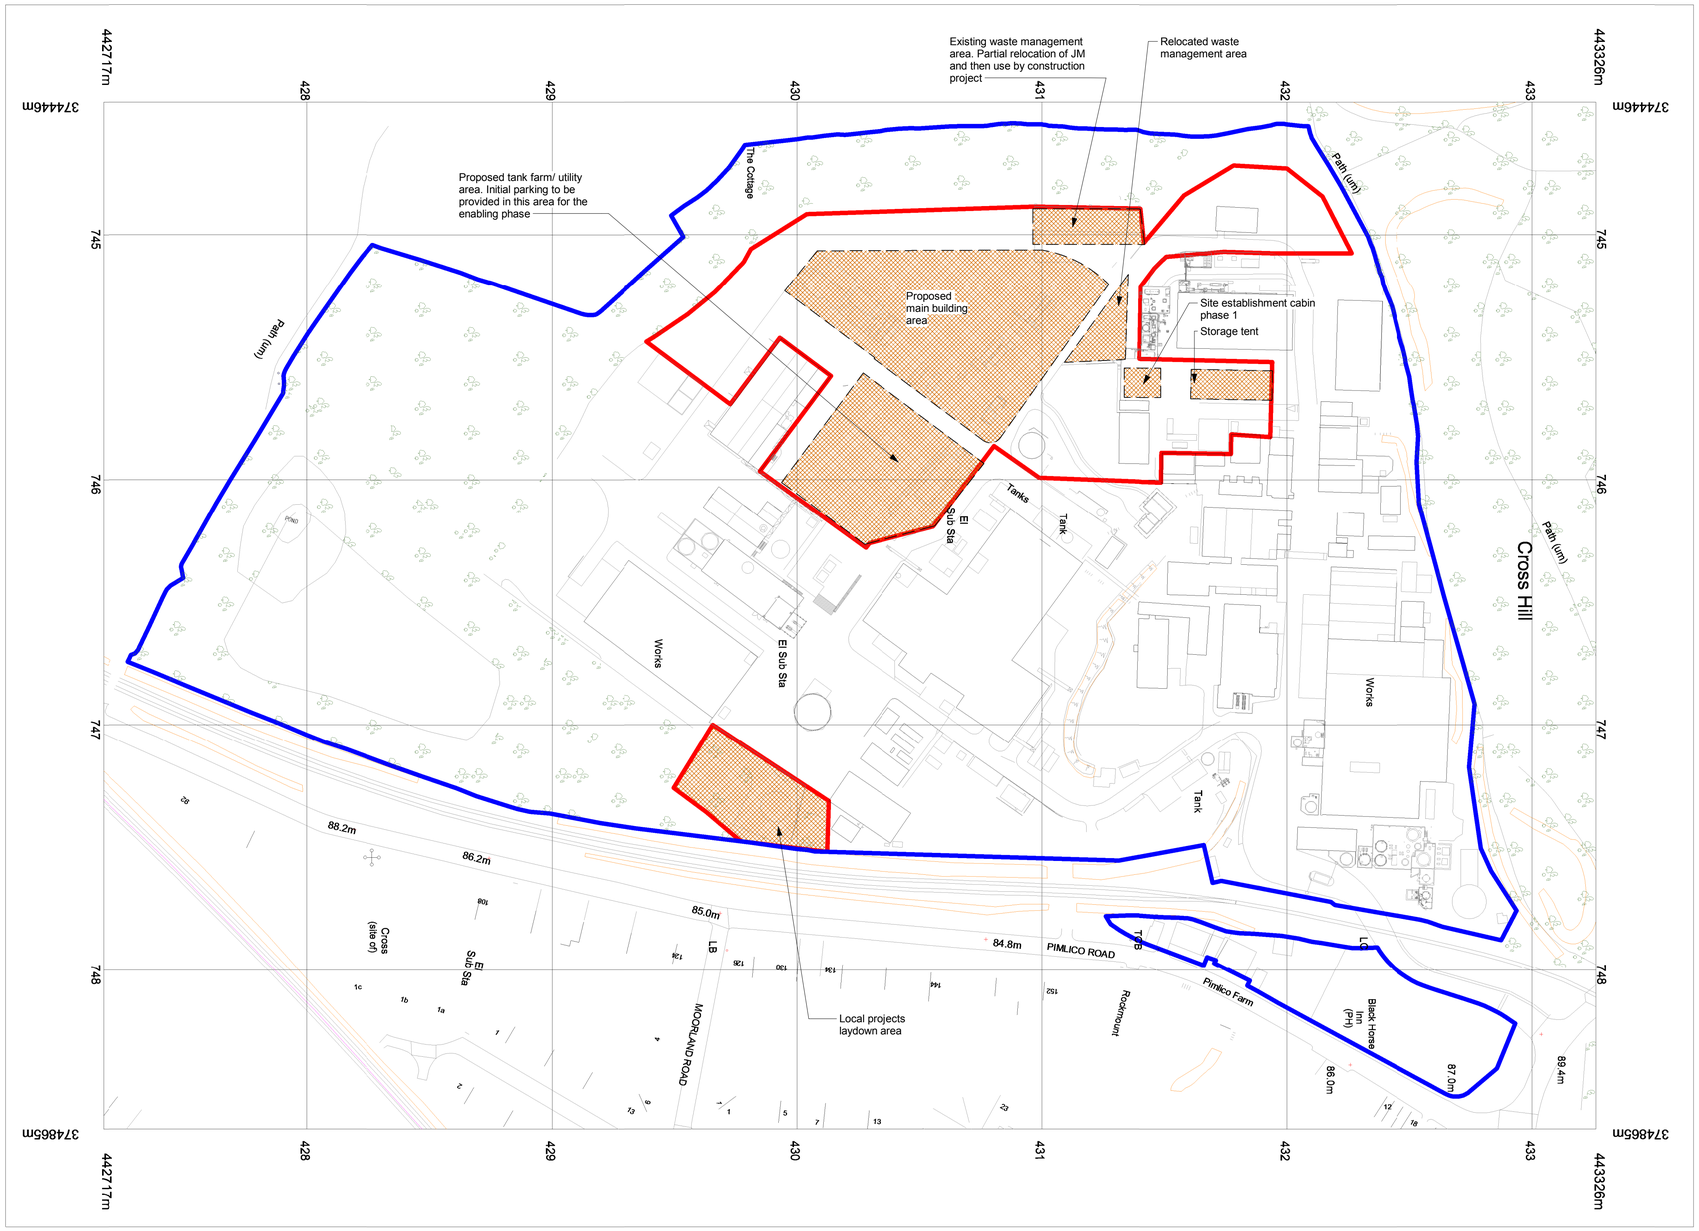

NOTES:

1. Land ownership boundary indicated in blue

2. Proposed project area indicated in red

COMMERCIALLY CONFIDENTIAL

Drawing Status		Status Code
Scale	1 : 1250@A1	DO NOT SCALE

© Johnson Matthey Davy Technologies Limited. This document is the copyright of Johnson Matthey Davy Technologies Limited (JM Davy) and may not be copied in whole or in part without the written consent of JM Davy. The information contained in this document is confidential and may be used only for the purpose for which it is supplied by JM Davy. This document and all copies must be returned to JM Davy on demand.

Johnson Matthey
Inspiring science, enhancing life

REV	DRAWN BY & DATE	ENGIN'D BY & DATE	CHECKED BY & DATE	APPROVED BY & DATE	PROCESS	INST	PROJECTS	CLIENT	ALTERATION
					REVIEWED BY & DATE		AUTH'D BY & DATE		
0	RLJ 12/11/2018	MR 12/11/2018	PS 12/11/2018	PS 12/11/2018					FOR COMMENT

REV	DRAWN BY & DATE	ENGIN'D BY & DATE	CHECKED BY & DATE	APPROVED BY & DATE	PROCESS	INST	PROJECTS	CLIENT	ALTERATION
					REVIEWED BY & DATE		AUTH'D BY & DATE		

PROJECT: 16086 - eLNO®DEMO

TITLE: Construction Plan Enabling Phase

CAD NO.

DRG NO.: 16086-60-L32-7000

REV: 0

JPI NO.: 60R18502/K.K210/7000