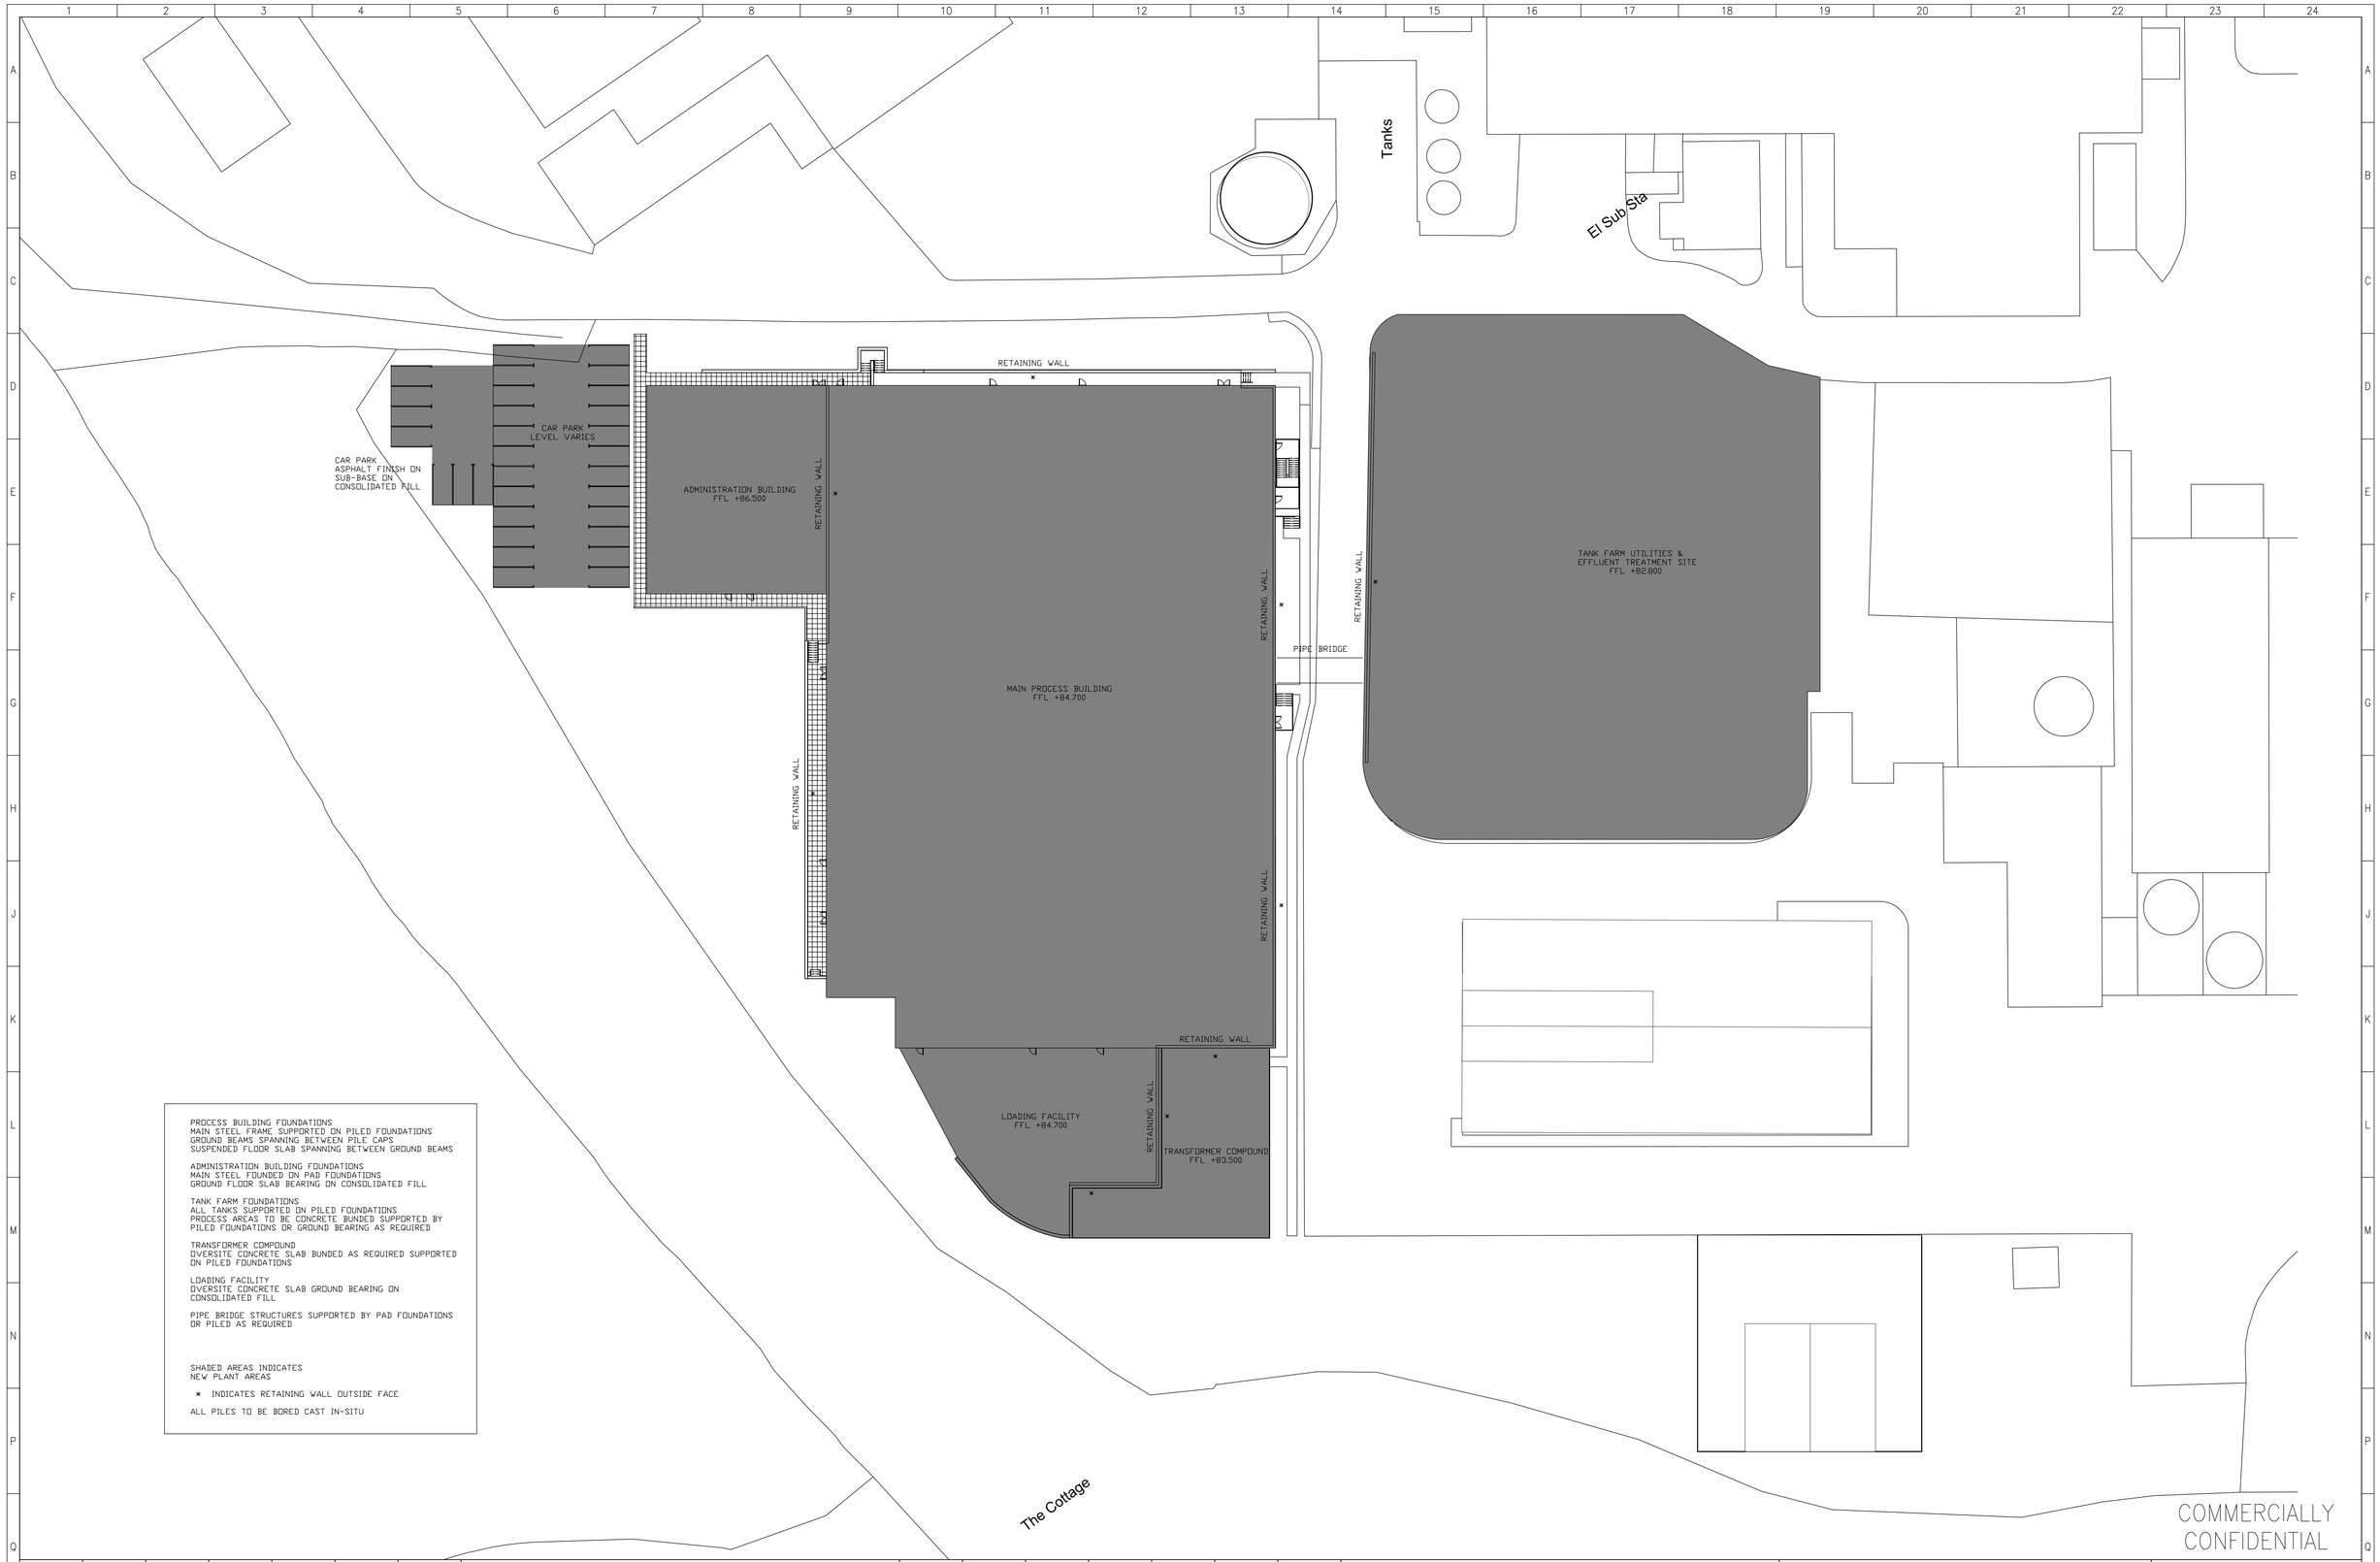

PROCESS BUILDING FOUNDATIONS
MAIN STEEL FRAME SUPPORTED ON PILED FOUNDATIONS
GROUND BEAMS SPANNING BETWEEN PILE CAPS
SUSPENDED FLOOR SLAB SPANNING BETWEEN GROUND BEAMS

ADMINISTRATION BUILDING FOUNDATIONS
MAIN STEEL FOUNDED ON PAD FOUNDATIONS
GROUND FLOOR SLAB BEARING ON CONSOLIDATED FILL

TANK FARM FOUNDATIONS
ALL TANKS SUPPORTED ON PILED FOUNDATIONS
PROCESS AREAS TO BE CONCRETE BUNDED SUPPORTED BY
PILED FOUNDATIONS OR GROUND BEARING AS REQUIRED

TRANSFORMER COMPOUND
OVERSITE CONCRETE SLAB BUNDED AS REQUIRED SUPPORTED
ON PILED FOUNDATIONS

LOADING FACILITY
OVERSITE CONCRETE SLAB GROUND BEARING ON
CONSOLIDATED FILL

PIPE BRIDGE STRUCTURES SUPPORTED BY PAD FOUNDATIONS
OR PILED AS REQUIRED

SHADED AREAS INDICATES
NEW PLANT AREAS

× INDICATES RETAINING WALL OUTSIDE FACE

ALL PILES TO BE BORED CAST IN-SITU

COMMERCIALLY
CONFIDENTIAL

REVISION	DRAWN BY & DATE	ENGINEERED BY & DATE	CHECKED BY & DATE	METALLURGY BY & DATE	APPROVED BY & DATE	AUTHORISED BY & DATE	ALTERATION
0	RS 31/10/18	PA 31/10/18	PA 31/10/18		PSefton 31/10/18		FOR COMMENT

REVISION	DRAWN BY & DATE	ENGINEERED BY & DATE	CHECKED BY & DATE	METALLURGY BY & DATE	APPROVED BY & DATE	AUTHORISED BY & DATE	ALTERATION

© Johnson Matthey Davy Technologies Limited. This document is the copyright of Johnson Matthey Davy Technologies Limited (JM Davy) and may not be copied in whole or in part without the written consent of JM Davy. The information contained in this document is confidential and may be used only for the purpose for which it is supplied by JM Davy. This document and all copies must be returned to JM Davy on demand.

JM Johnson Matthey
Inspiring science, enhancing life

PROJECT: EDB JMBM DEMO Plant

TITLE: PROPOSED SITE PLAN SHOWING CONSTRUCTION OF FOUNDATION

CAD NO.: 16086-60-K61-7002.DWG

DRG NO.: 16086-60-K61-7002

REV: 0

FILE NAME: 60R18502CC2210001

JM-ENR-A0-PFD

JPI NO.: 60R18502/C.C221/0001