This drawing is to be read in conjunction with all relevant Architect, consultants' and specialists' drawings and specifications. The Architect is to be notified of any discrepancies before proceeding. Do not scale from this drawing. All dimensions and levels are to be checked on site. This drawing is subject to copyright. All work carried out before Planning and Building Permission has been granted is at the contractor/clients risk.

1:100 Scale 0 2 4 6m

1:50 Scale 0 1 2 3m

**PROPOSED SOUTH ELEVATION**
Scale 1:100




**PROPOSED EAST ELEVATION**
Scale 1:100

**PROPOSED NORTH ELEVATION**
Scale 1:100




**PROPOSED FIRST FLOOR PLAN**
Scale 1:50

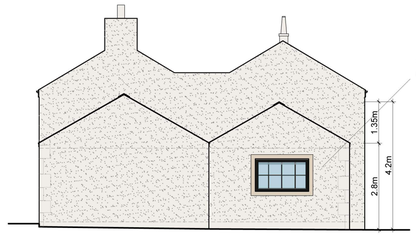


**PROPOSED WEST ELEVATION**
Scale 1:100

NATURAL CUT STONE
BLOCK WALLS

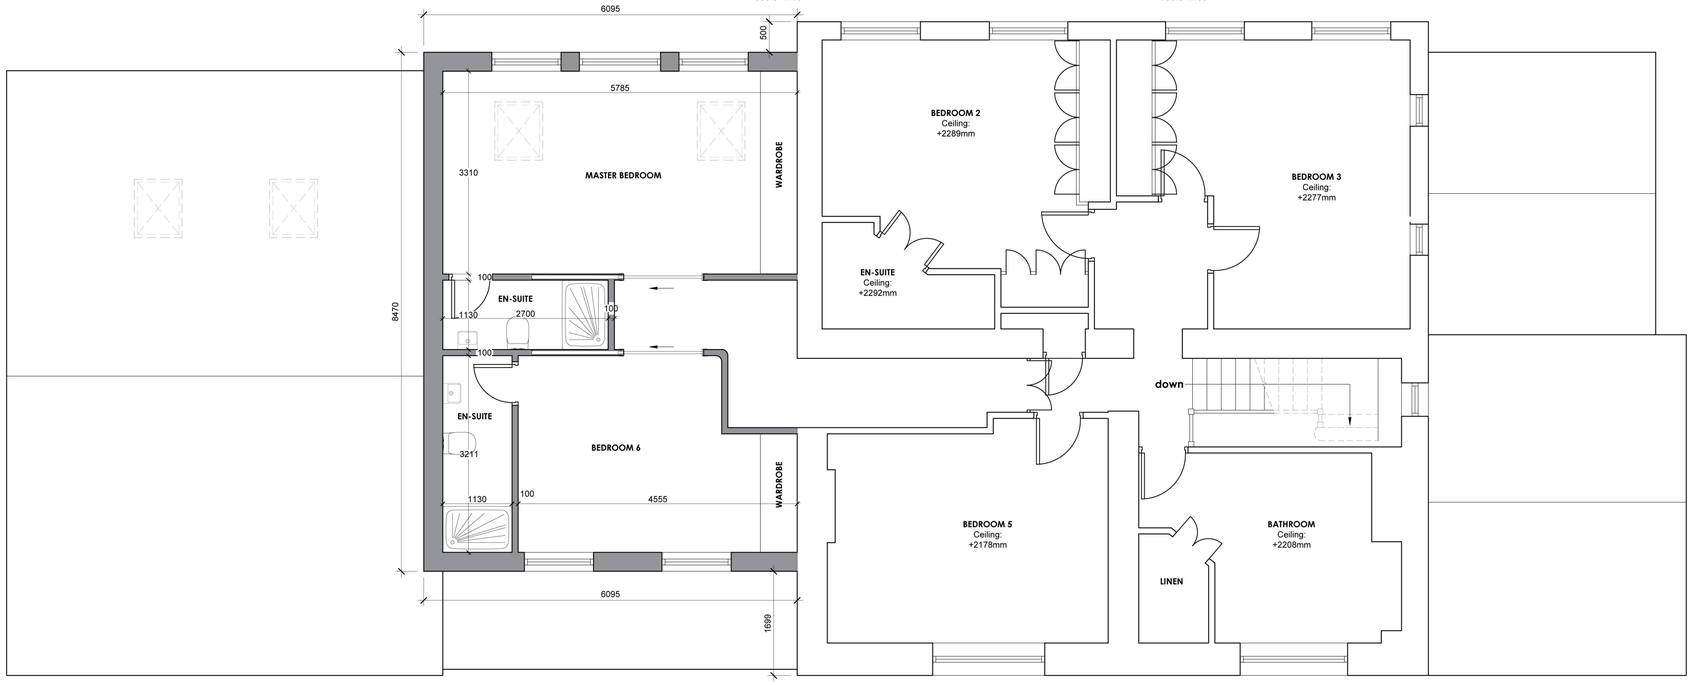


**PROPOSED GROUND FLOOR PLAN**
Scale 1:50

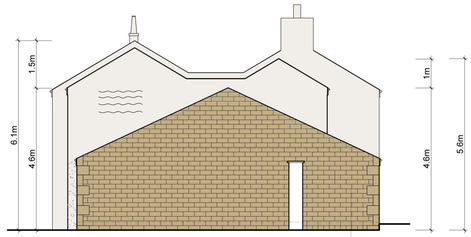Rev B - Footprint of existing garage structure to be demolished outlined on the ground floor plan

Rev A - Updated in line with clients comments

Client
MR AND MRS COX

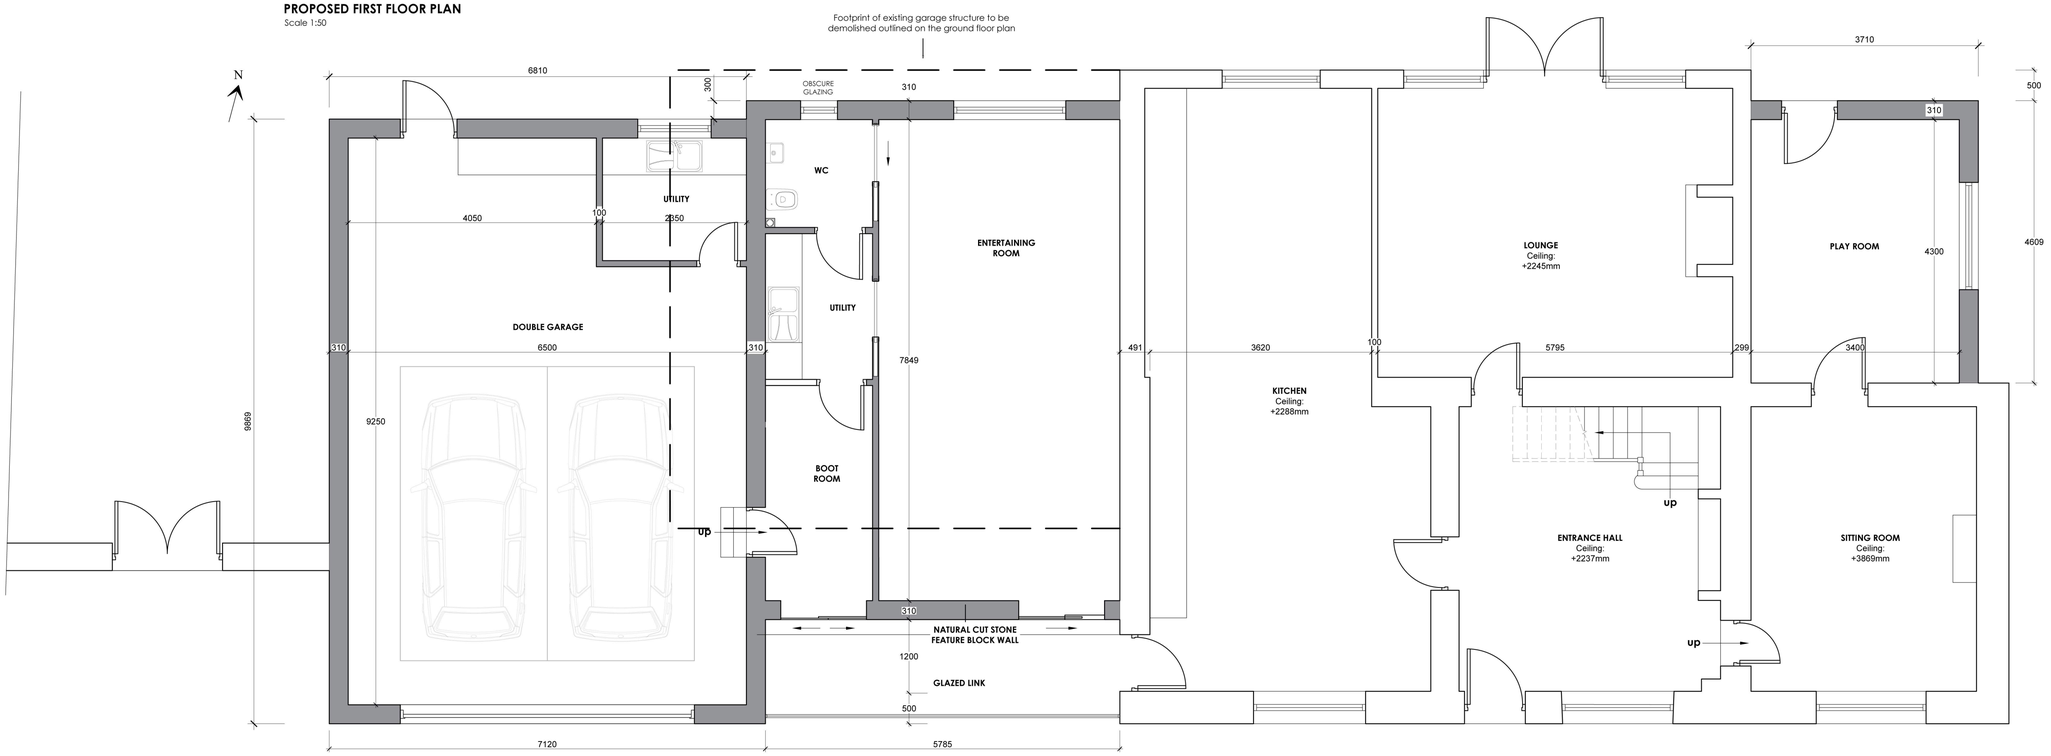Job Title
INTERNAL ALTERATIONS
AND EXTENSION TO
LOWER HUD LEE FARM
LONGRIDGE ROAD
HURST GREEN

Drawing Title
PROPOSED FLOOR PLANS
AND ELEVATIONS
OPTION 02

| Scale | Date | Drawn |
|---|---|---|
| Various @ A1 | August 2018 | Paul Gudgeon |

spa ARCHITECTS
SUNDERLAND PEACOCK
SUNDERLAND PEACOCK & ASSOCIATES LTD.
HAZELMERE, PIMLICO ROAD, CLITHEROE
LANCASHIRE, BB7 2AG
T 01200 423178 F 01200 427328
E info@sunderlandpeacock.com
www.sunderlandpeacock.com

5634 - 03B