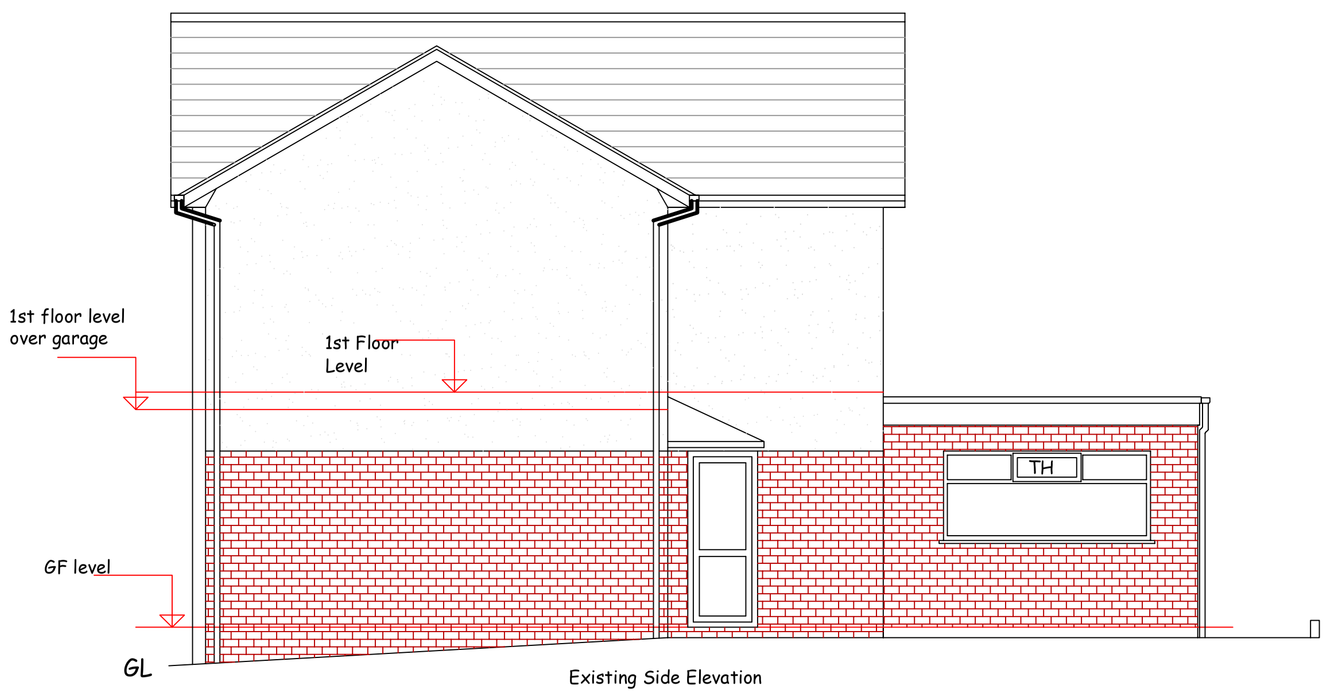

Existing Side Elevation

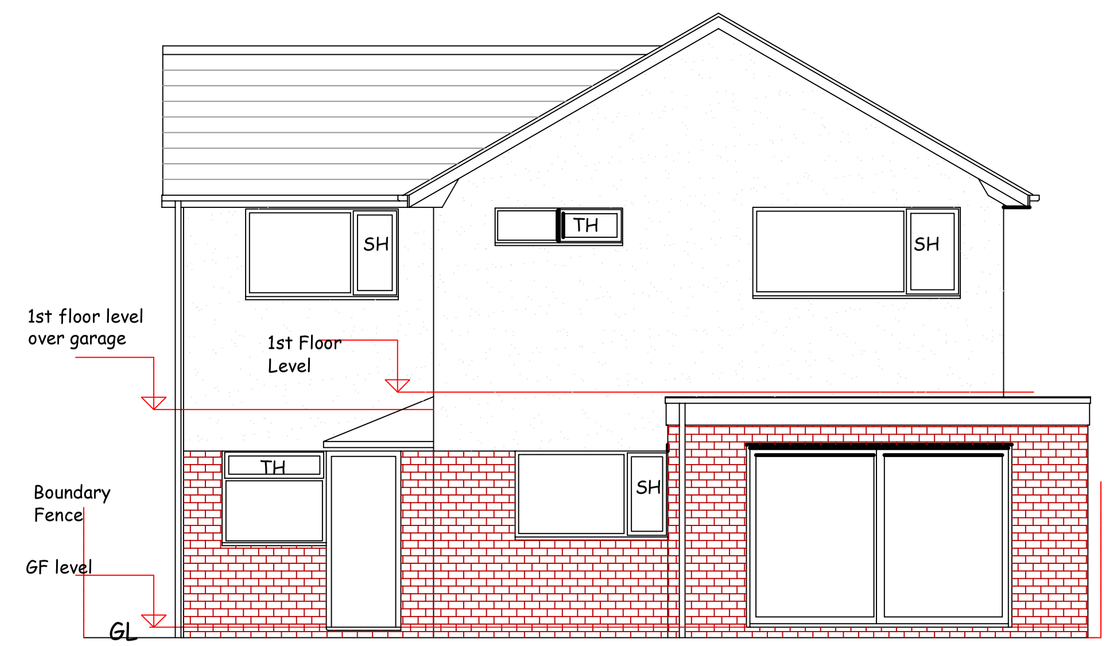

Rear Elevation

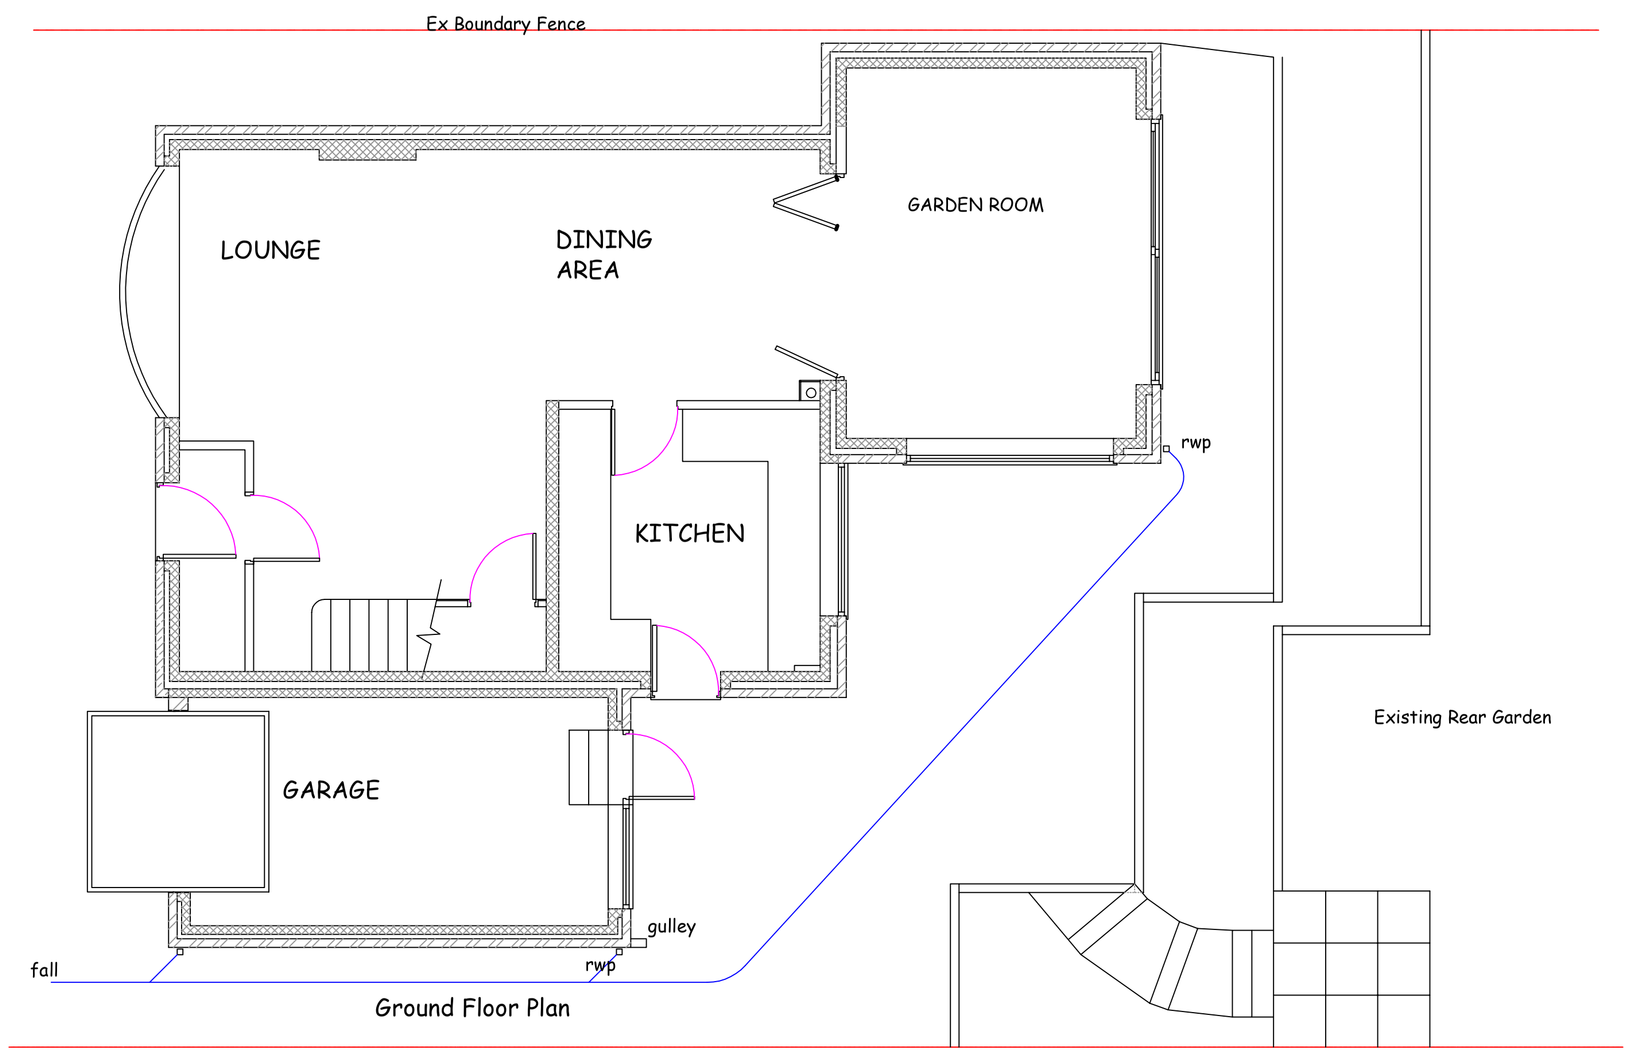

Ground Floor Plan

Existing Details 34 Woodhead Road, Read, Nr Burnley BB12 7PH for Mr & Mrs S & K Targett

September 2018
Scale 1 : 50th
JSA - 18 - 1209A