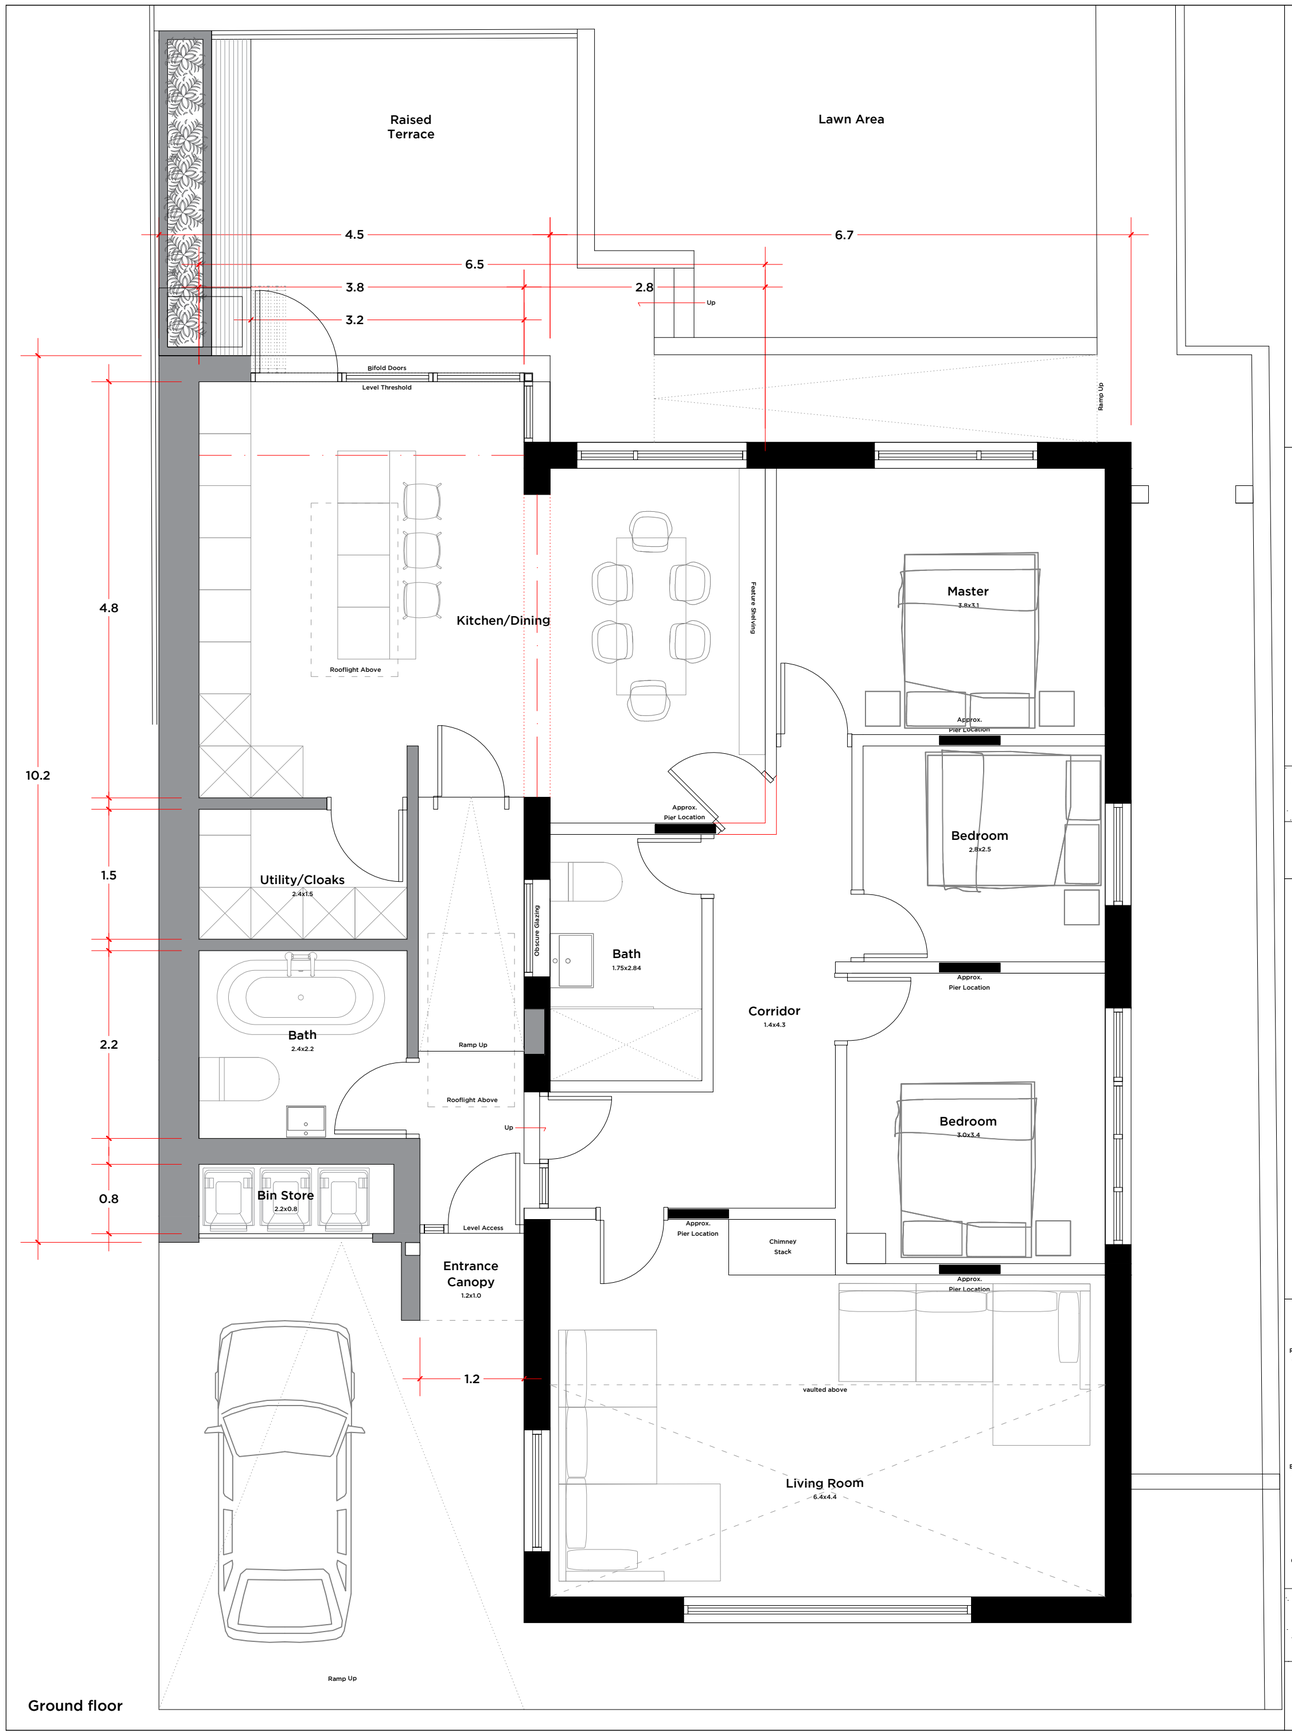

Ground floor

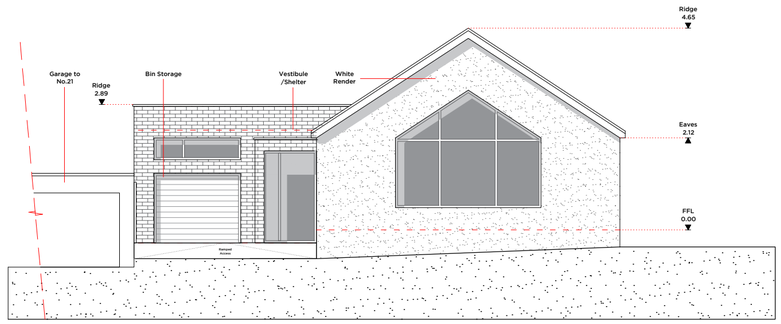

South Elevation

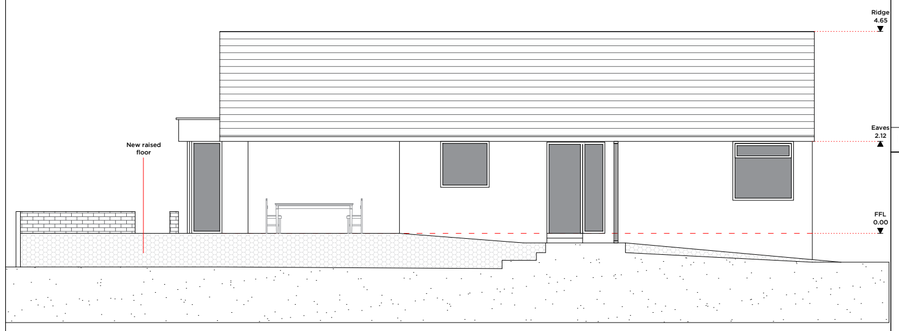

West Elevation (Section)

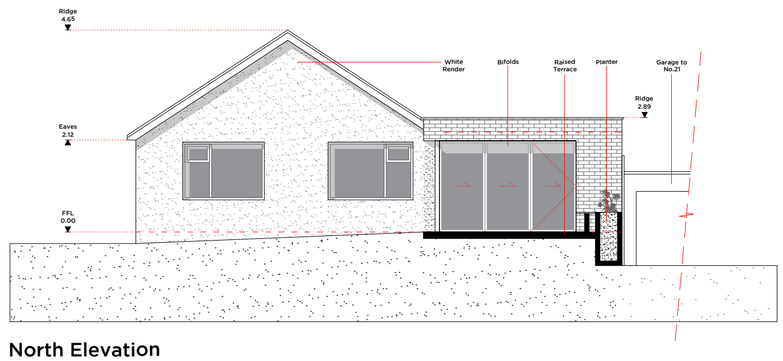

North Elevation

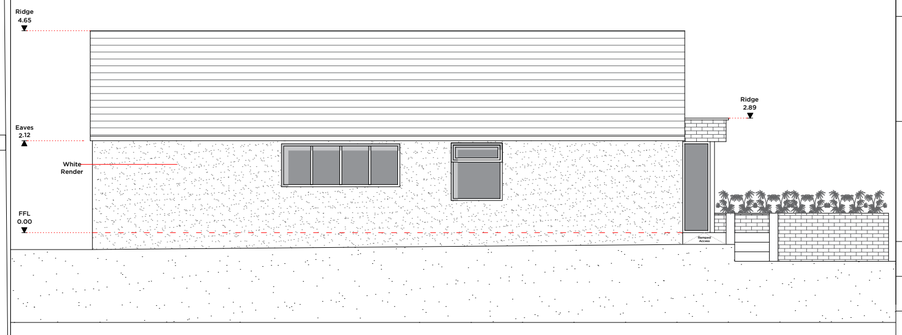

East Elevation

Notes:

PROPOSED EXTENSION & ALTERATIONS TO 23 WHITECROFT LANE FOLLOWING DEMOLITION OF EXISTING GARAGE

PROPOSED SINGLE STOREY FLAT ROOF EXTENSION

BRICK FINISH TO PROPOSED EXTENSION

FIBREGLASS ROOF FINISH TO EXTENSION

TWO NEW FLAT ROOF LIGHTS

PROPOSED RENDER TO EXISTING DWELLING

EXTERNAL & INTERNAL WORKS TO PROVIDE LEVEL ACCESS THROUGHOUT THE PROPERTY

Rev	Date	Revision

Peter Hitchen Architects

www.peterhitchenarchitects.co.uk
01254 823 885

project:

PROPOSED EXTENSION & ALTERATIONS TO: 23 WHITECROFT LANE MELLOR BB2 7HA

client:

MR & MRS STEVENS

drawing title:

PROPOSED SCHEME DESIGN

scale: 1:50/1:100 @ A2

drawn: DS

checked: PH

date: 28-11-18

project no.	drg. no.	rev.
PHA/283	300	-