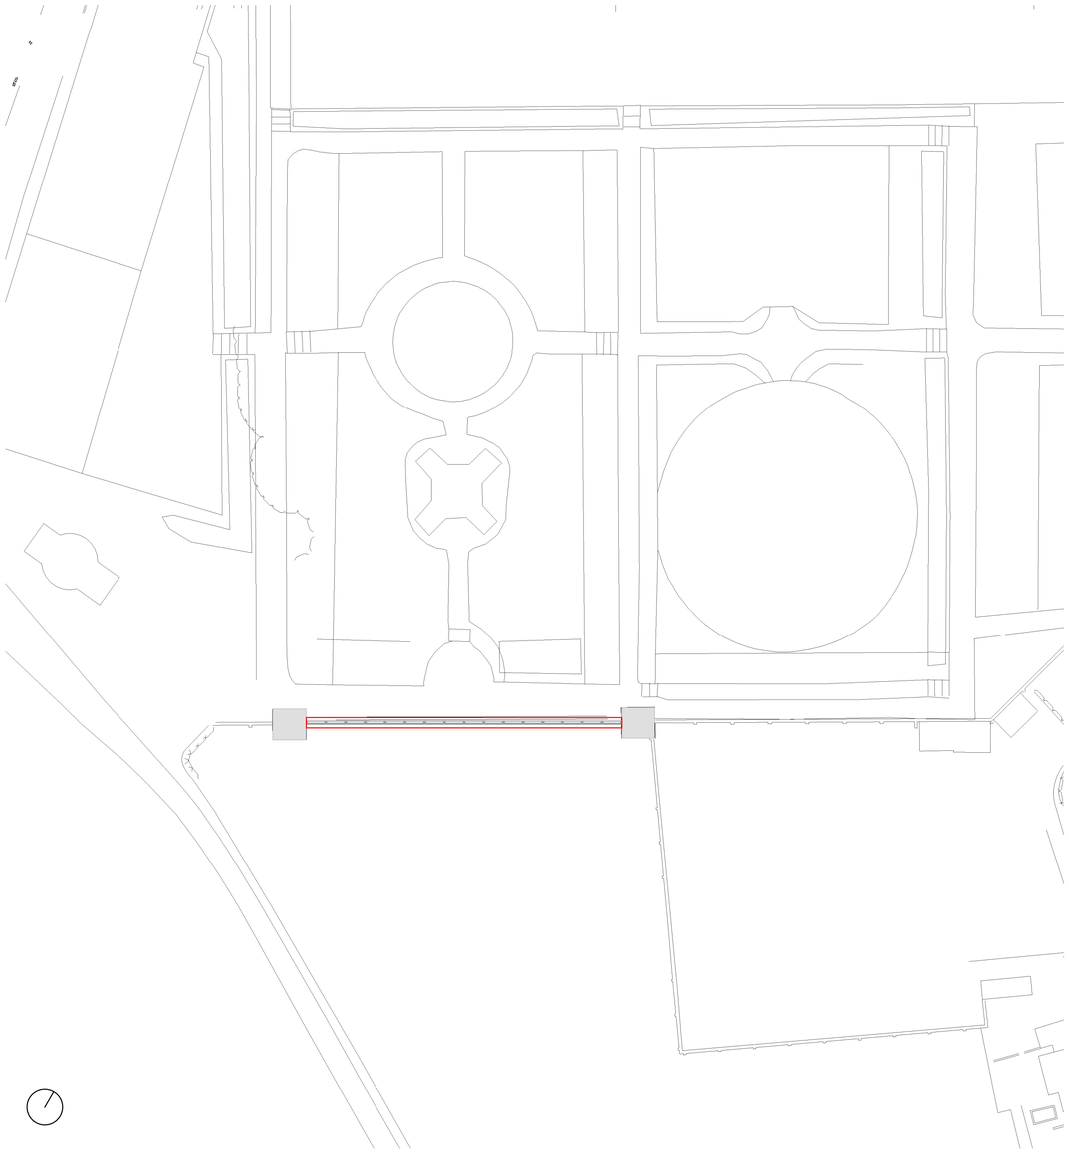

1 **Location Plan 01 - Clairvoie**
1 : 500

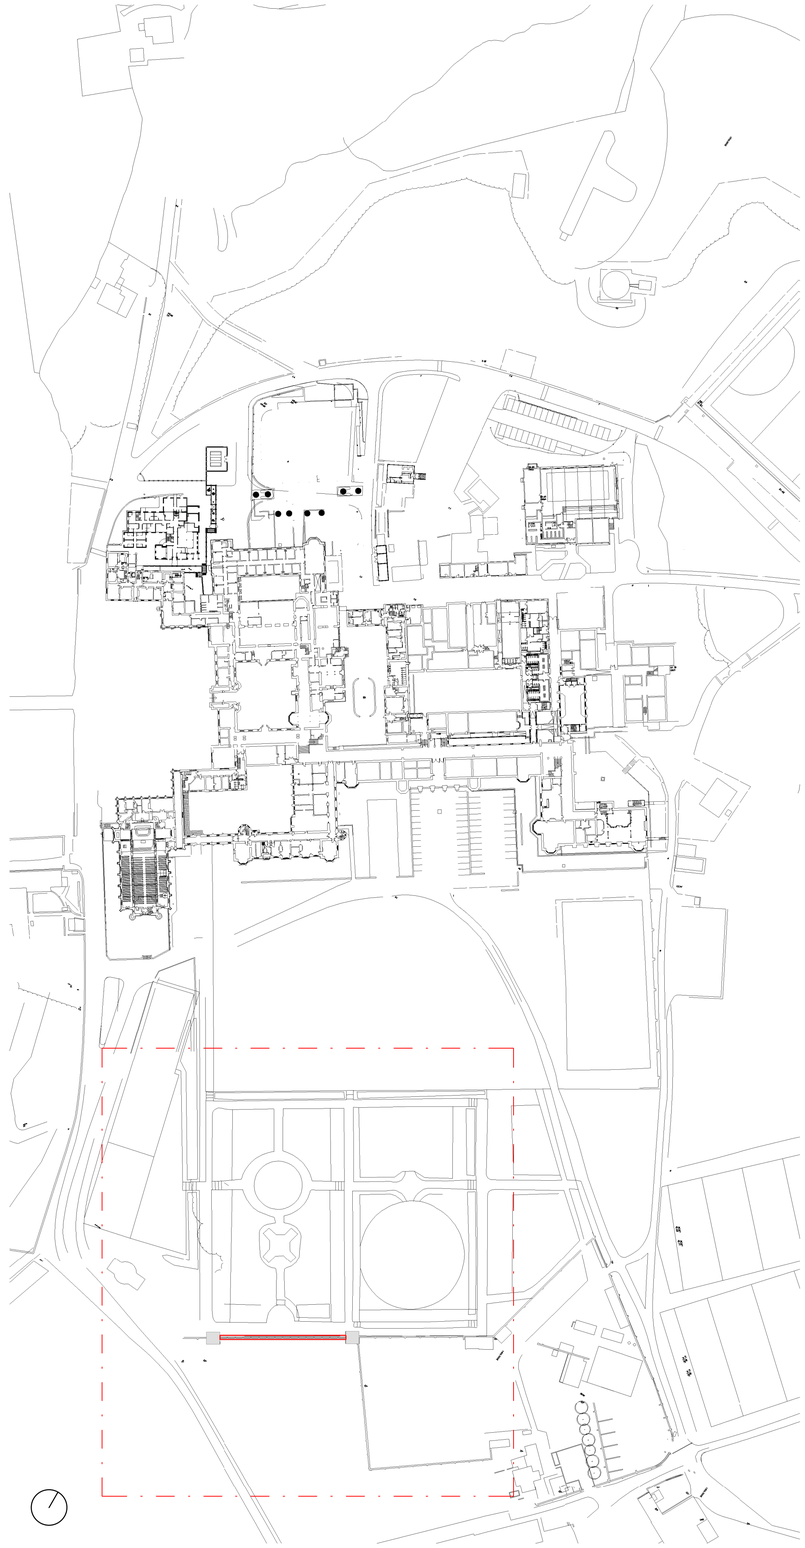

2 **Location Plan 02 - Clairvoie**
1 : 1250

Notes

1. Do not scale this drawing.
2. All dimensions must be checked on site and any discrepancies verified with the architect.
3. Unless shown otherwise, all dimensions are to structural surfaces.
4. Drawing to be read with all other issued information. Any discrepancies to be brought to the attention of the architect.
5. This drawing is the copyright of Levitt Bernstein and may not be copied, altered or reproduced in any form, or passed to a third party without license or written consent.

This is not a construction drawing, it is unsuitable for the purpose of construction and must on no account be used as such.

General Notes

Drawings of the existing building are based on third-party survey drawings and we cannot guarantee the accuracy of this information. As such all dimensions should checked on site prior to construction.
ALL DIMENSIONS TO BE CONFIRMED ON SITE

Rev	Date	Description	Initials
A	18/12/18	For information	GH

Project name

Stonyhurst Masterplan
Repair Works

Drawing number: 3477C - LB - 00 - DR - A - 1100
Rev: A

Drawing

Location Plan - Clairvoie

Purpose of issue: For information
Date: 06/14/18

Scale: As indicated @ A1
Drawn: SM

Client: The Governors of Stonyhurst College
Checked: KGF

Levitt Bernstein
levittbernstein.co.uk

London
Thane Studios
2-4 Thane Villas
London N7 7PA
+44 (0)20 7275 7676

Manchester
Bonded Warehouse
18 Lower Byrom Street
Manchester M3 4AP
+44 (0)161 669 8740