THIS DRAWING IS THE PROPERTY OF IWA ARCHITECTS. COPYRIGHT IS RESERVED BY THEM AND THE DRAWING IS ISSUED ON CONDITION THAT IT IS NOT COPIED EITHER WHOLLY OR IN PART WITHOUT THE CONSENT IN WRITING OF IWA ARCHITECTS.

DIMENSIONS SHOULD NOT BE SCALED. ALL DIMENSIONS TO BE CHECKED ON SITE BY THE CONTRACTOR BEFORE COMMENCEMENT OF THE RELEVANT PART OF THE WORK

NORTH

1:100 0 m 1 2 3 4 5 6

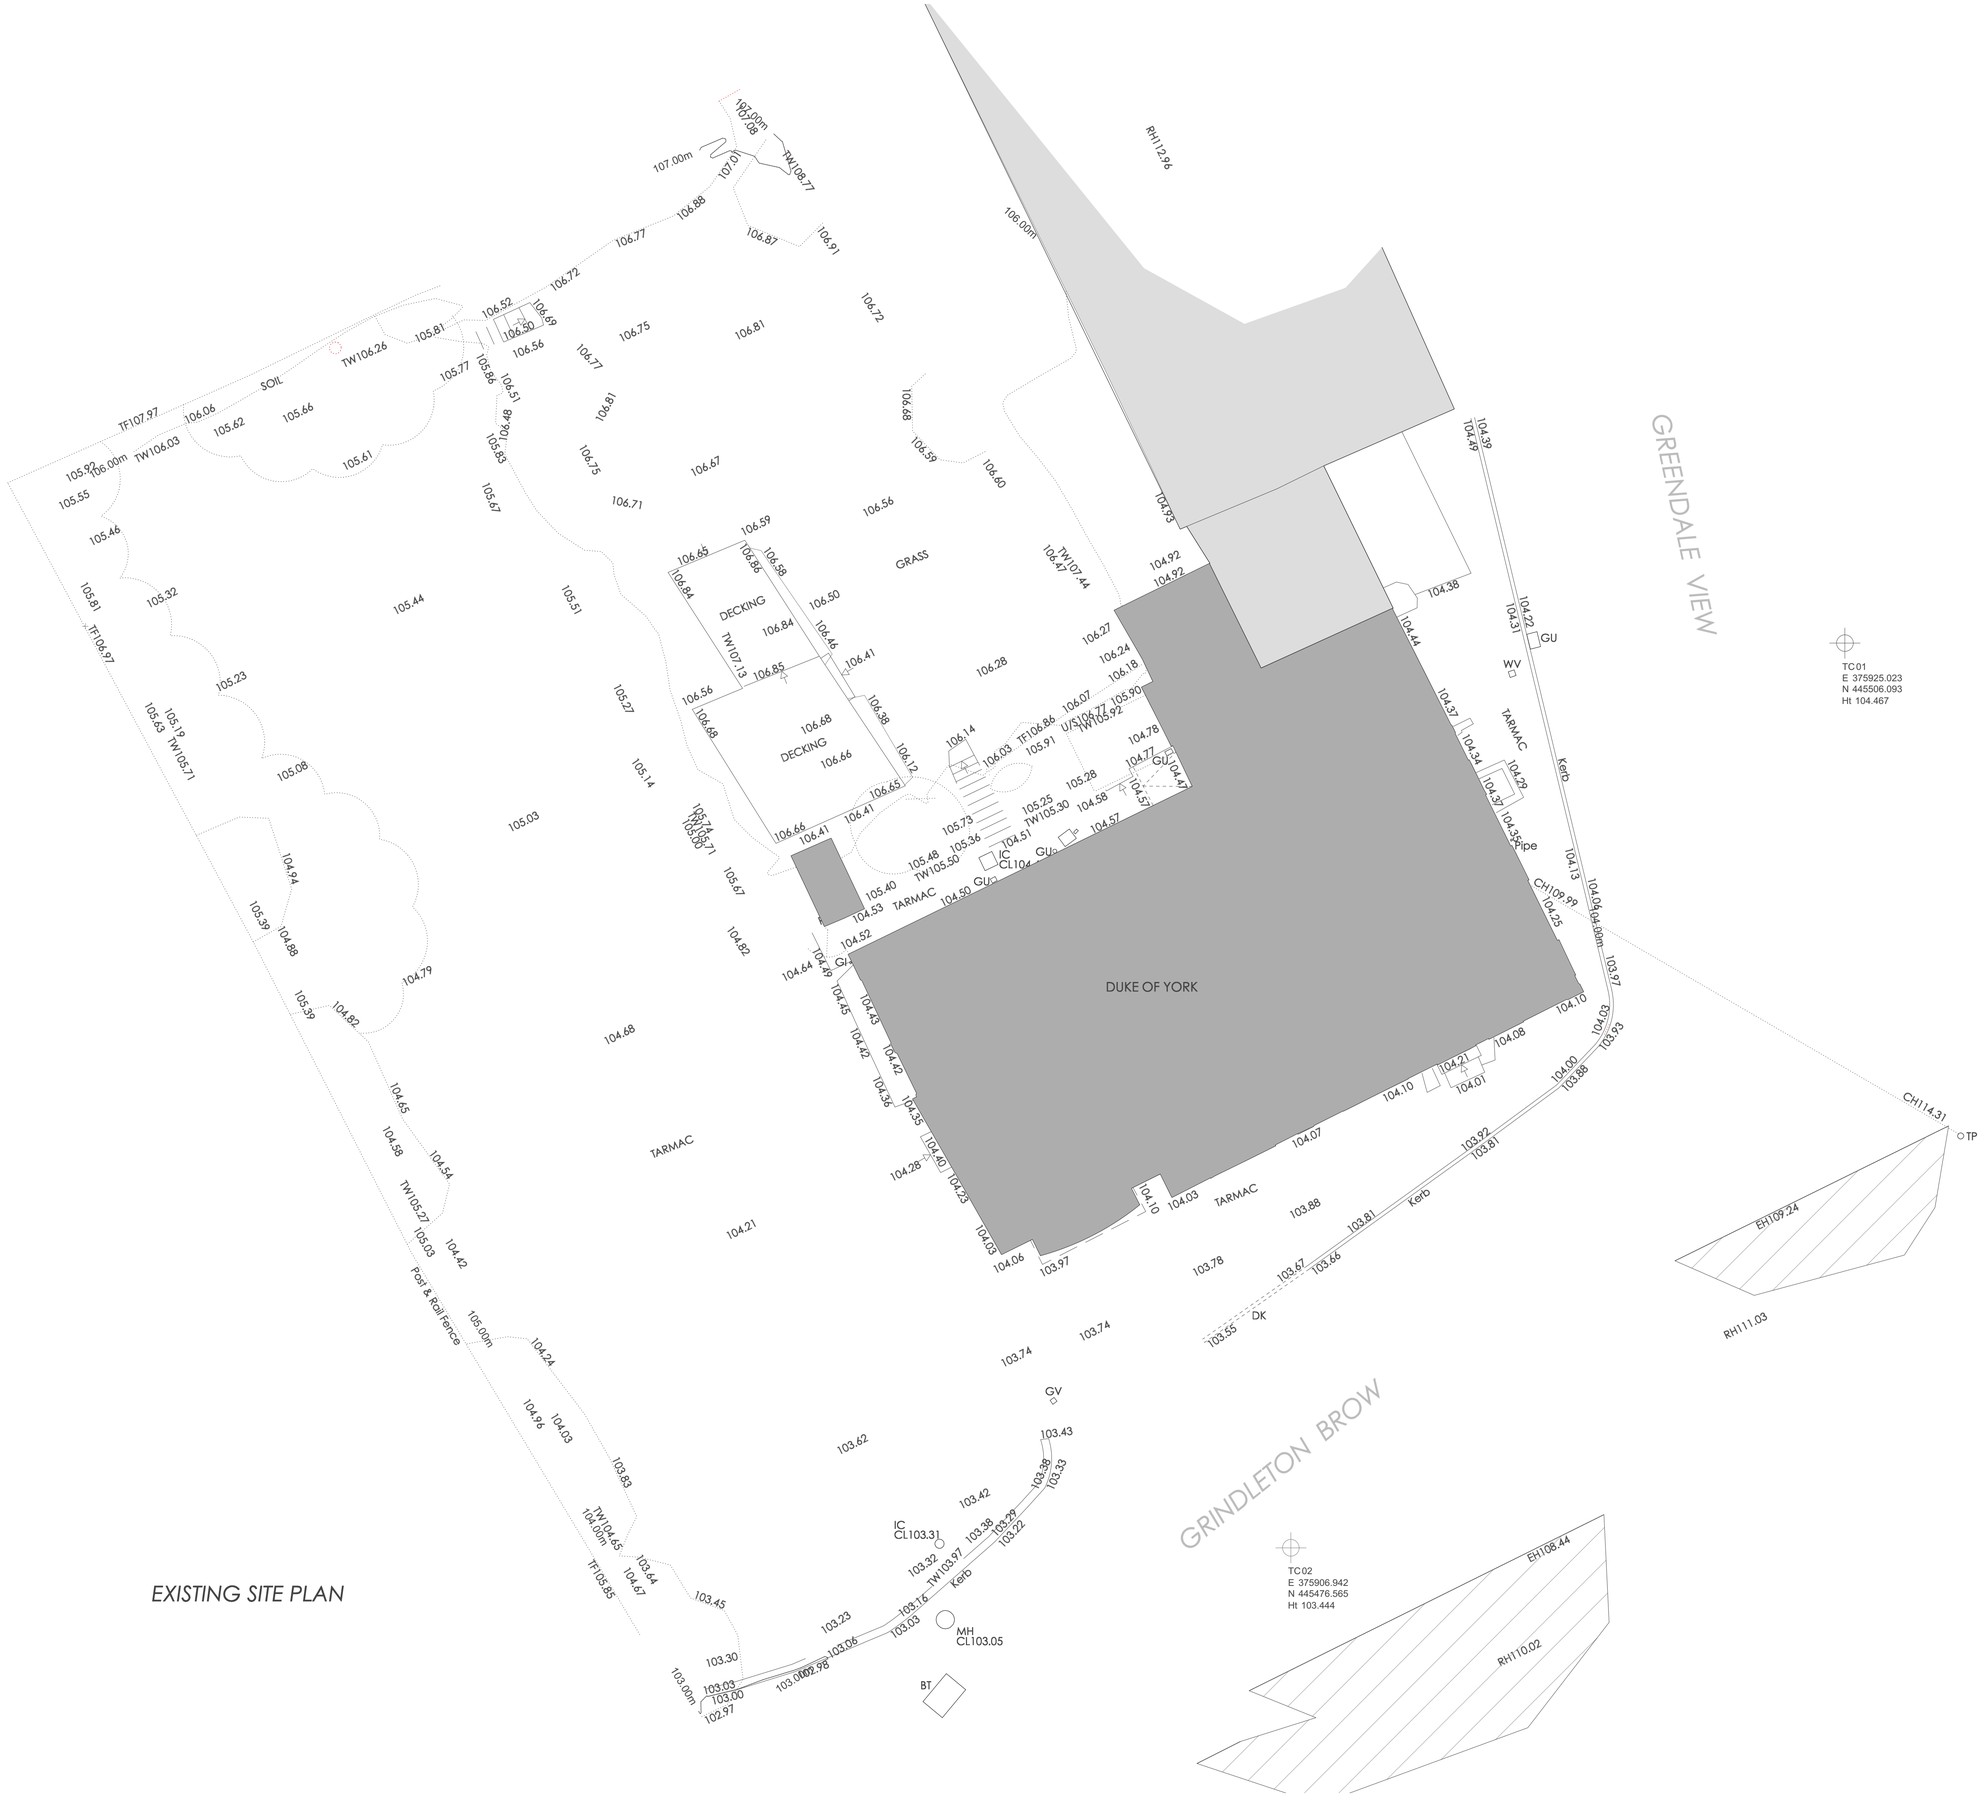


EXISTING SITE PLAN

| Rev. | Date | Revision Notes |
|---|---|---|

Project Title
**DUKE OF YORK**
GRINDLETON

Drawing Title
EXISTING SITE PLAN

Drawing No. 2515.E.02
Revision

Date December 18
Scale 1:100 @ A1

IWA architects

e: admin@iwarchitects.co.uk • t: +44(0) 1200 423487