This drawing is to be read in conjunction with all relevant Architect, consultants' and specialists' drawings and specifications. The Architect is to be notified of any discrepancies before proceeding. Do not scale from this drawing. All dimensions and levels are to be checked on site. This drawing is subject to copyright. All work carried out before Planning and Building Permission has been granted is at the contractor/clients risk.

1:500 Scale

0 10 20 30m

N

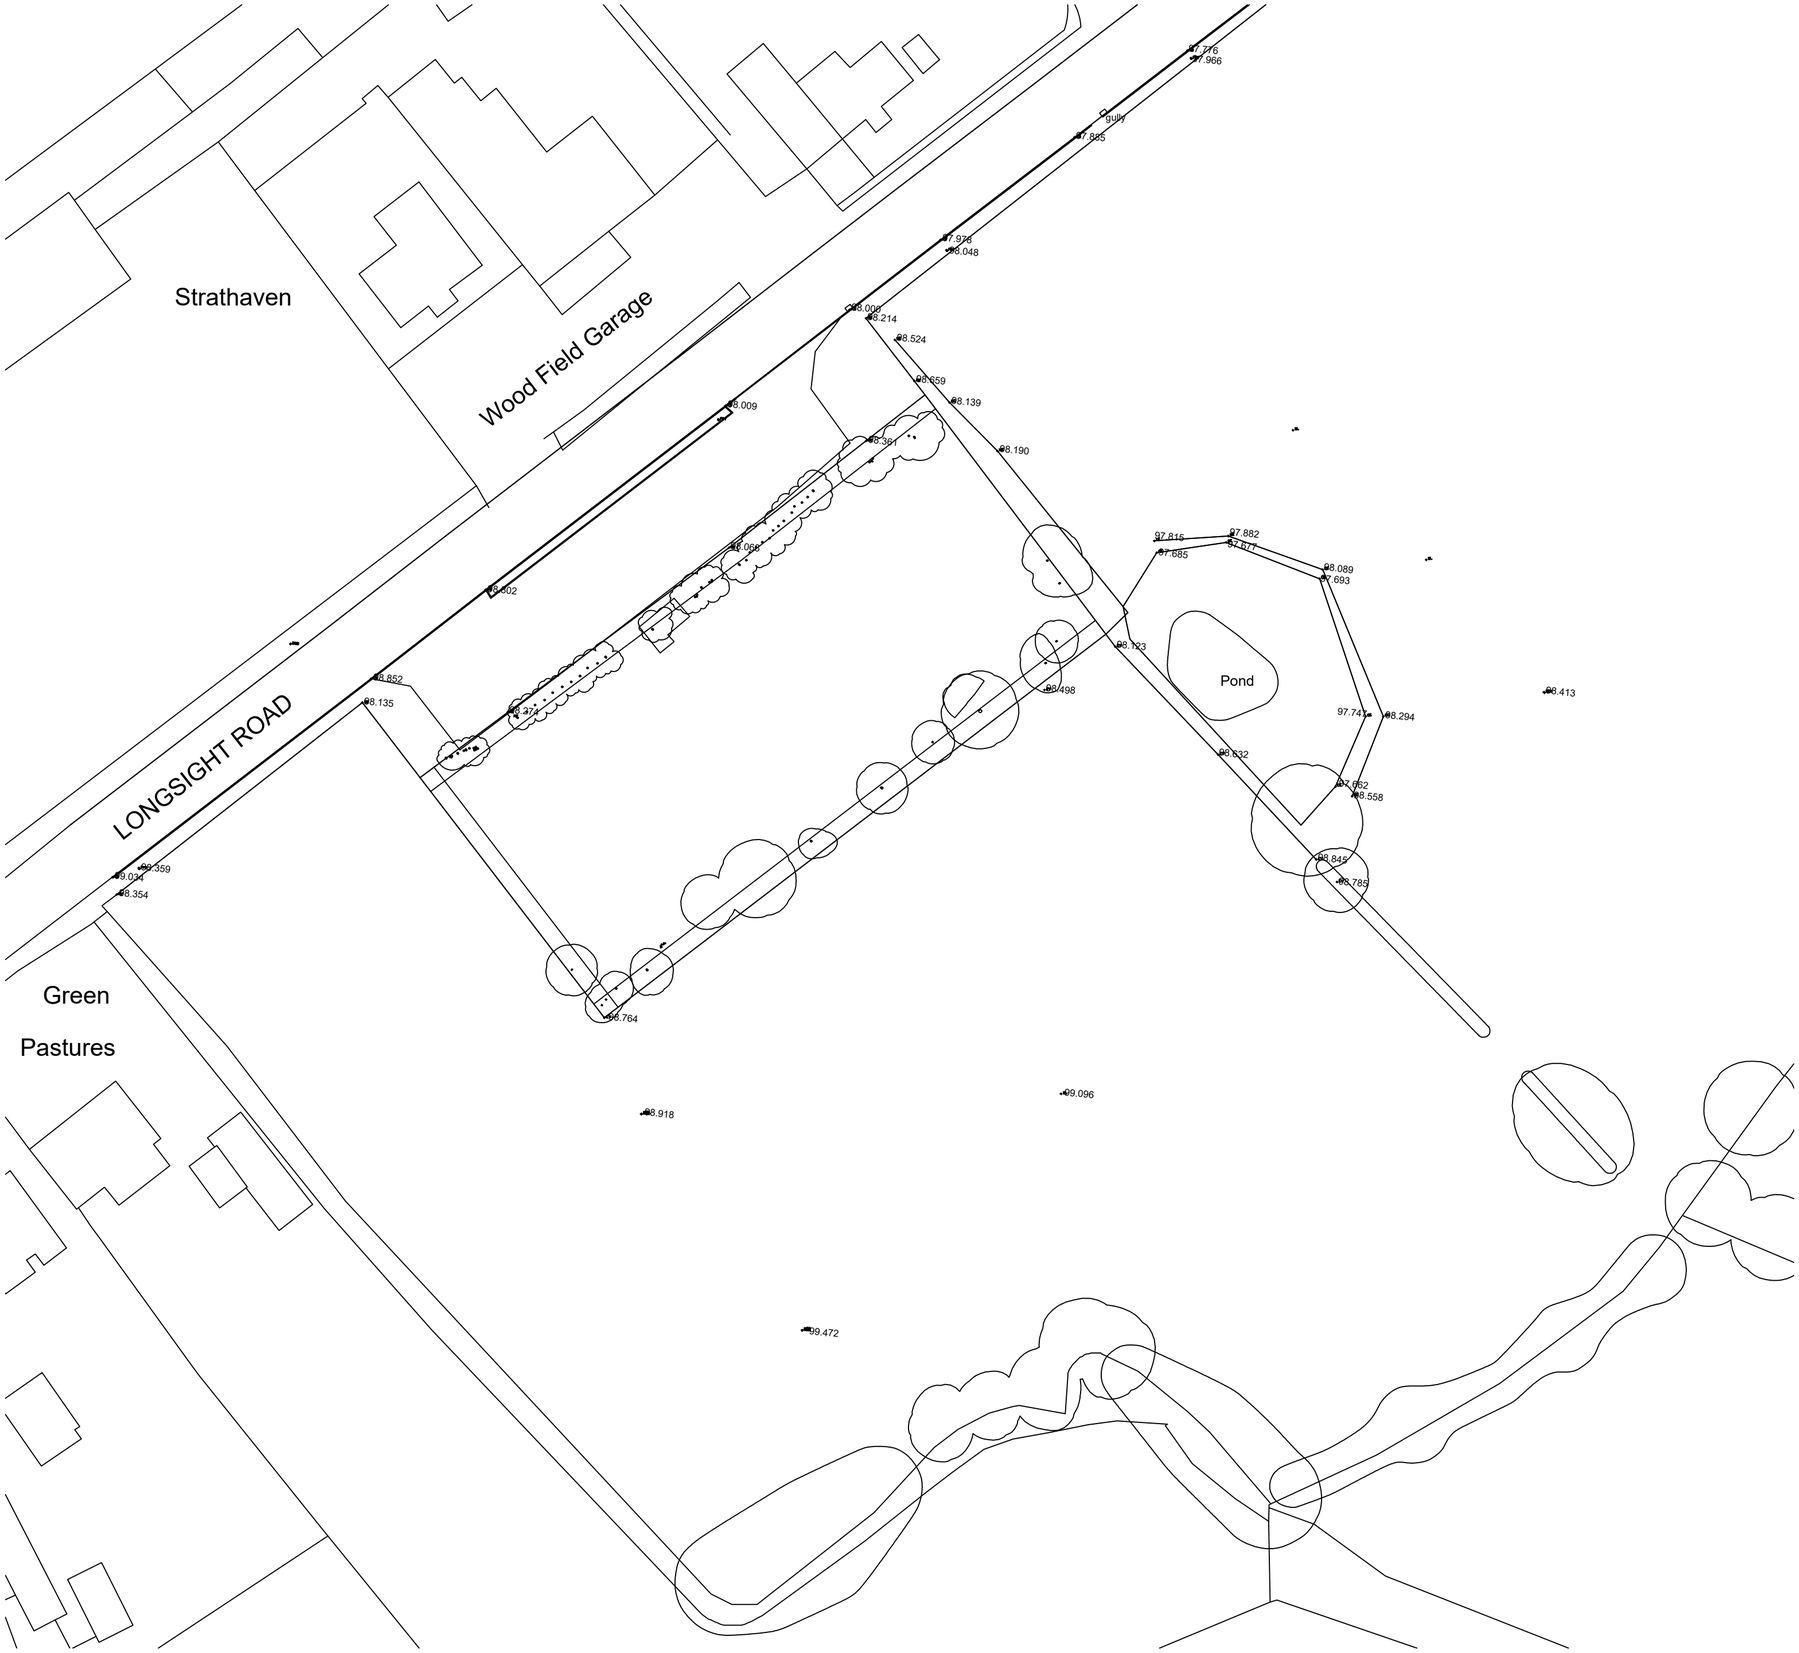

Existing Site Plan
Scale 1:500

no.	by	revision	date
B	LG	Extent of drawing amended.	15.01.19
A	LG	Trees added.	16.10.17

Client
Mr S O'Callaghan

Job Title
Land Opposite Woodfield Garage
Longsight Road
Clayton le Dale
Blackburn

Drawing Title
Existing Site Plan

Scale	Date	Drawn
1:500 @ A2	Sep 2017	LFG

spa
SUNDERLAND PEACOCK ARCHITECTS
SUNDERLAND PEACOCK & ASSOCIATES LTD.
HAZELMERE, PIMLICO ROAD, CLITHEROE
LANCASHIRE, BB7 2AG
T 01200 423178 F 01200 427328
E info@sunderlandpeacock.com
www.sunderlandpeacock.com

5365 - 02 B