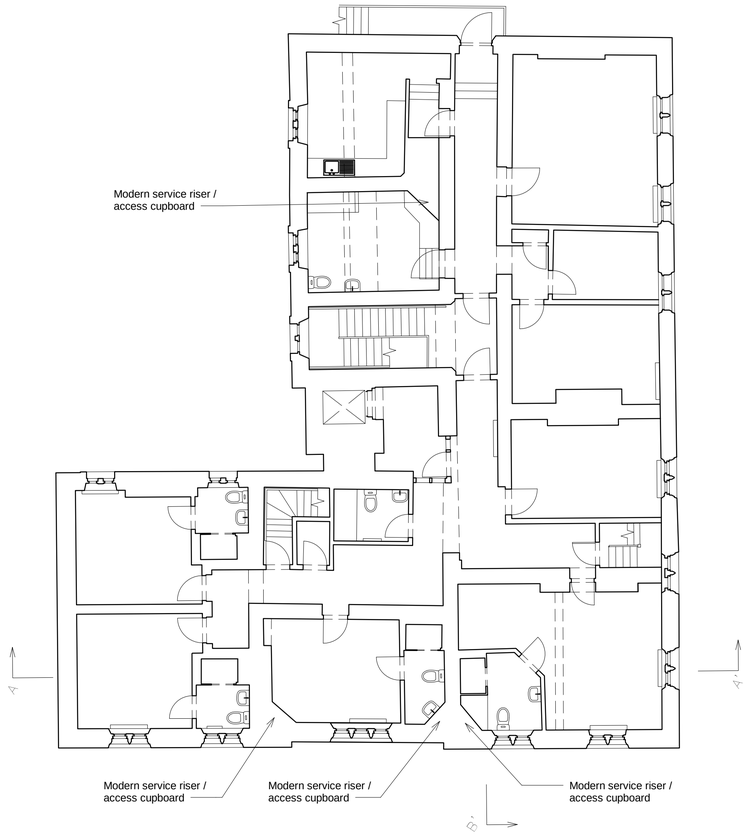

1 First Floor
1 : 100

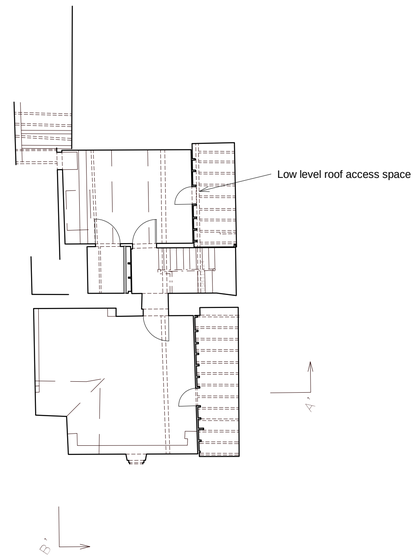

2 Second Floor
1 : 100

Notes

1. Do not scale this drawing.
2. All dimensions must be checked on site and any discrepancies verified with the architect.
3. Unless shown otherwise, all dimensions are to structural surfaces.
4. Drawing to be read with all other issued information. Any discrepancies to be brought to the attention of the architect.
5. This drawing is the copyright of Levitt Bernstein and may not be copied, altered or reproduced in any form, or passed to a third party without license or written consent.

This is not a construction drawing, it is unsuitable for the purpose of construction and must on no account be used as such.

© Survey & Engineering Projects Ltd. 2019
Reproduction in whole or in part by any means is prohibited without the prior permission of Survey & Engineering Projects Ltd.
T. (01695) 729835 F. (01695) 725566 W. www.sepsurvey.com E. info@sepsurvey.com

LEGEND

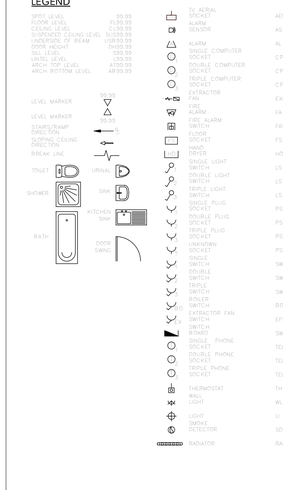

NOTES:
All levels relate to O.S (Newlyn) Datum, Established using network RTK. Survey plotted on a plane local grid, orientated to National Grid.

Rev	Date	Description	Initials
P1	30.01.19	Listed building consent	JP
D2	25.01.19	For coordination	JP
D1	18.01.19	For comment	JP

Project name

Old Infirmary

Higher line boarding

Drawing number: 3477A - D - 011
Rev: P1

Drawing

Existing Floor Plans 2 of 2

Purpose of issue: For listed building consent
Date: 30.01.19

Scale: 1 : 100 @ A1
Drawn: SM

Client: Stonyhurst College
Checked: JP

London
Thane Studios
2-4 Thane Villas
London N7 7PA
+44 (0)20 7275 7676
Manchester
Bonded Warehouse
Grape Street
Manchester M3 3JE
+44 (0)16 1669 8740

Levitt Bernstein
levittbernstein.co.uk

C:\Revit Local\Old Infirmary DOC_sophia.major.rvt