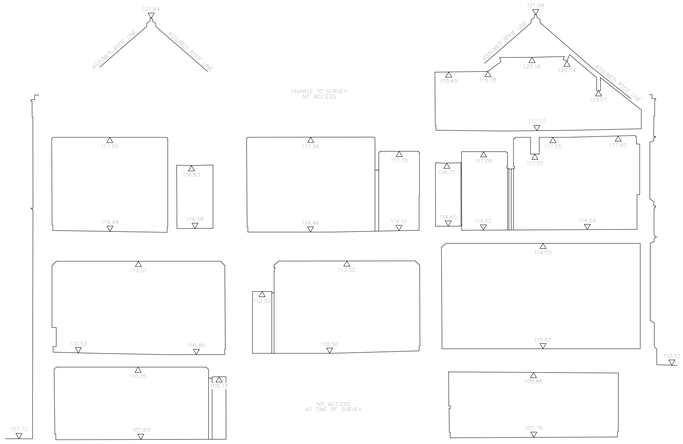

Datum 105.00m

Section A–A'

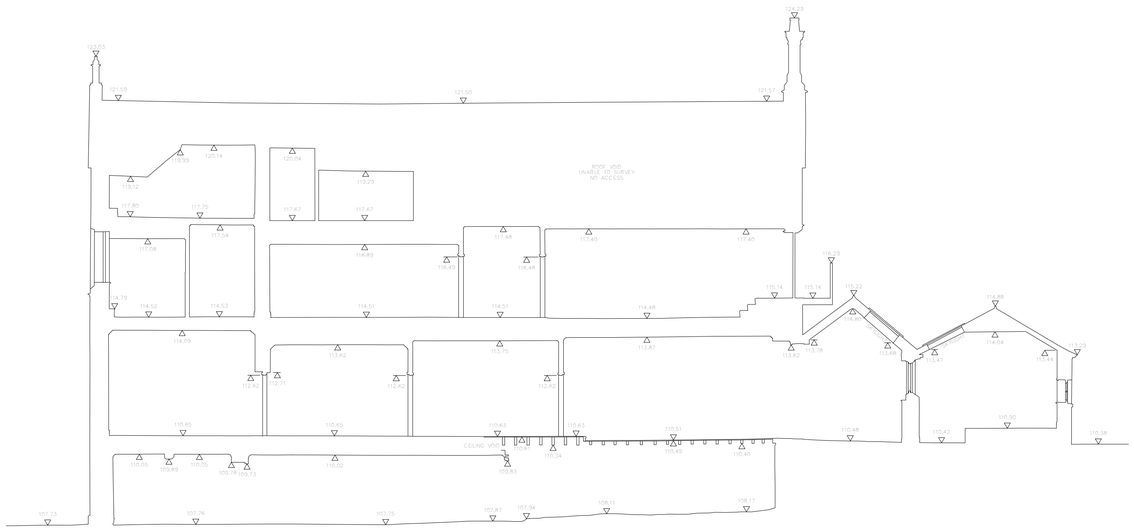

Datum 105.00m

Section B–B'

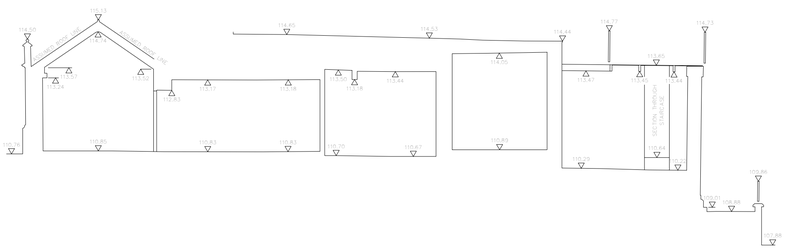

Datum 105.00m

Section C–C'

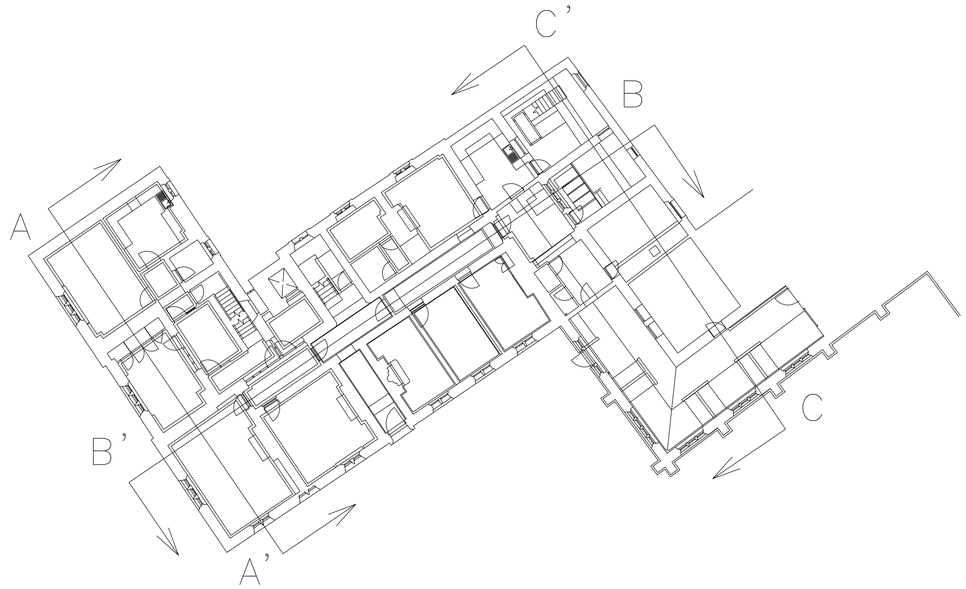

SECTION LOCATION PLAN

Notes

1. Do not scale this drawing.
2. All dimensions must be checked on site and any discrepancies verified with the architect.
3. Unless shown otherwise, all dimensions are to structural surfaces.
4. Drawing to be read with all other issued information. Any discrepancies to be brought to the attention of the architect.
5. This drawing is the copyright of Levitt Bernstein and may not be copied, altered or reproduced in any form, or passed to a third party without license or written consent.

This is not a construction drawing, it is unsuitable for the purpose of construction and must on no account be used as such.

© Survey & Engineering Projects Ltd. 2019
Reproduction in whole or in part by any means is prohibited without the prior permission of Survey & Engineering Projects Ltd.
T. (01695) 729835 F. (01695) 725566 W. www.sepsurvey.com E. info@sepsurvey.com

LEGEND

SPOT LEVEL 99.99
FLOOR LEVEL FL99.99
CEILING LEVEL C199.99
SUSPENDED CEILING LEVEL SC999.99
UNDERSIDE OF BEAM UB99.99
DOOR HEIGHT DH99.99
SILL LEVEL 199.99
LINTEL LEVEL L99.99
ARCH SOFFIT LEVEL A199.99
ARCH BOTTOM LEVEL AB99.99

LEVEL MARKER 99.99
LEVEL MARKER 99.99
STAIRS/RAMP DIRECTION UP
SLOPING CEILING DIRECTION DOWN
BREAK LINE

TOILET
URINAL
SHOWER
SINK
KITCHEN SINK
BATH
DOOR SWING

TV AERIAL TA
SOCKET
ALARM AER
SENSOR
ALARM AS
SINGLE COMPUTER SOCKET
DOUBLE COMPUTER SOCKET CPS
TRIPLE COMPUTER SOCKET CPS
EXTRACTOR FAN EXF
BELL
ALARM FA
FIRE ALARM SWITCH FAS
FLOOR SOCKET FS
HAND DRYER HD
SINGLE LIGHT SWITCH LS
DOUBLE LIGHT SWITCH LS
TRIPLE LIGHT SWITCH LS
SINGLE PLUG SOCKET PS
DOUBLE PLUG SOCKET PS
TRIPLE PLUG SOCKET PS
UNKNOWN SOCKET PS
SINGLE SWITCH SW
DOUBLE SWITCH SW
TRIPLE SWITCH SW
BOILER SWITCH BOS
EXTRACTOR FAN SWITCH EFS
SWITCH STARS SWS
SINGLE PHONE SOCKET TEL
DOUBLE PHONE SOCKET TEL
TRIPLE PHONE SOCKET TEL
THERMOSTAT TH
BALL
LIGHT WL
LIGHT MOTION DETECTOR LD
RADIATOR RAD

NOTES:
All levels relate to O.S (Newlyn) Datum, Established using network RTK. Survey plotted on a plane local grid, orientated to National Grid.

Rev	Date	Description	Initials
P1	30.01.19	Listed building consent	JP
D2	25.01.19	For coordination	JP
D1	18.01.19	For comment	JP

Project name

Old Infirmary

Higher line boarding

Drawing number: 3477A - D - 030
Rev: P1

Drawing

Existing Sections

Purpose of issue: For listed building consent
Date: 30.01.19

Scale: 1 : 100 @ A1
Drawn: SM

Client: Stonyhurst College
Checked: JP

London
Thane Studios
2-4 Thane Villas
London N7 7PA
+44 (0)20 7275 7676
Manchester
Bonded Warehouse
Grape Street
Manchester M3 3JE
+44 (0)16 1669 8740

Levitt Bernstein
levittbernstein.co.uk

C:\Revit Local\Old Infirmary DOC_sophia.major.rvt