This drawing is to be read in conjunction with all relevant Architect, consultants' and specialists' drawings and specifications. The Architect is to be notified of any discrepancies before proceeding. Do not scale from this drawing. All dimensions and levels are to be checked on site. This drawing is subject to copyright. All work carried out before Planning and Building Permission has been granted is at the contractor/clients risk.

NOTE: All dimensions are to the face of blockwork /studwork (not to plaster finish).

South (Rear) Elevation

1:100 Scale

West Elevation

1:100 Scale

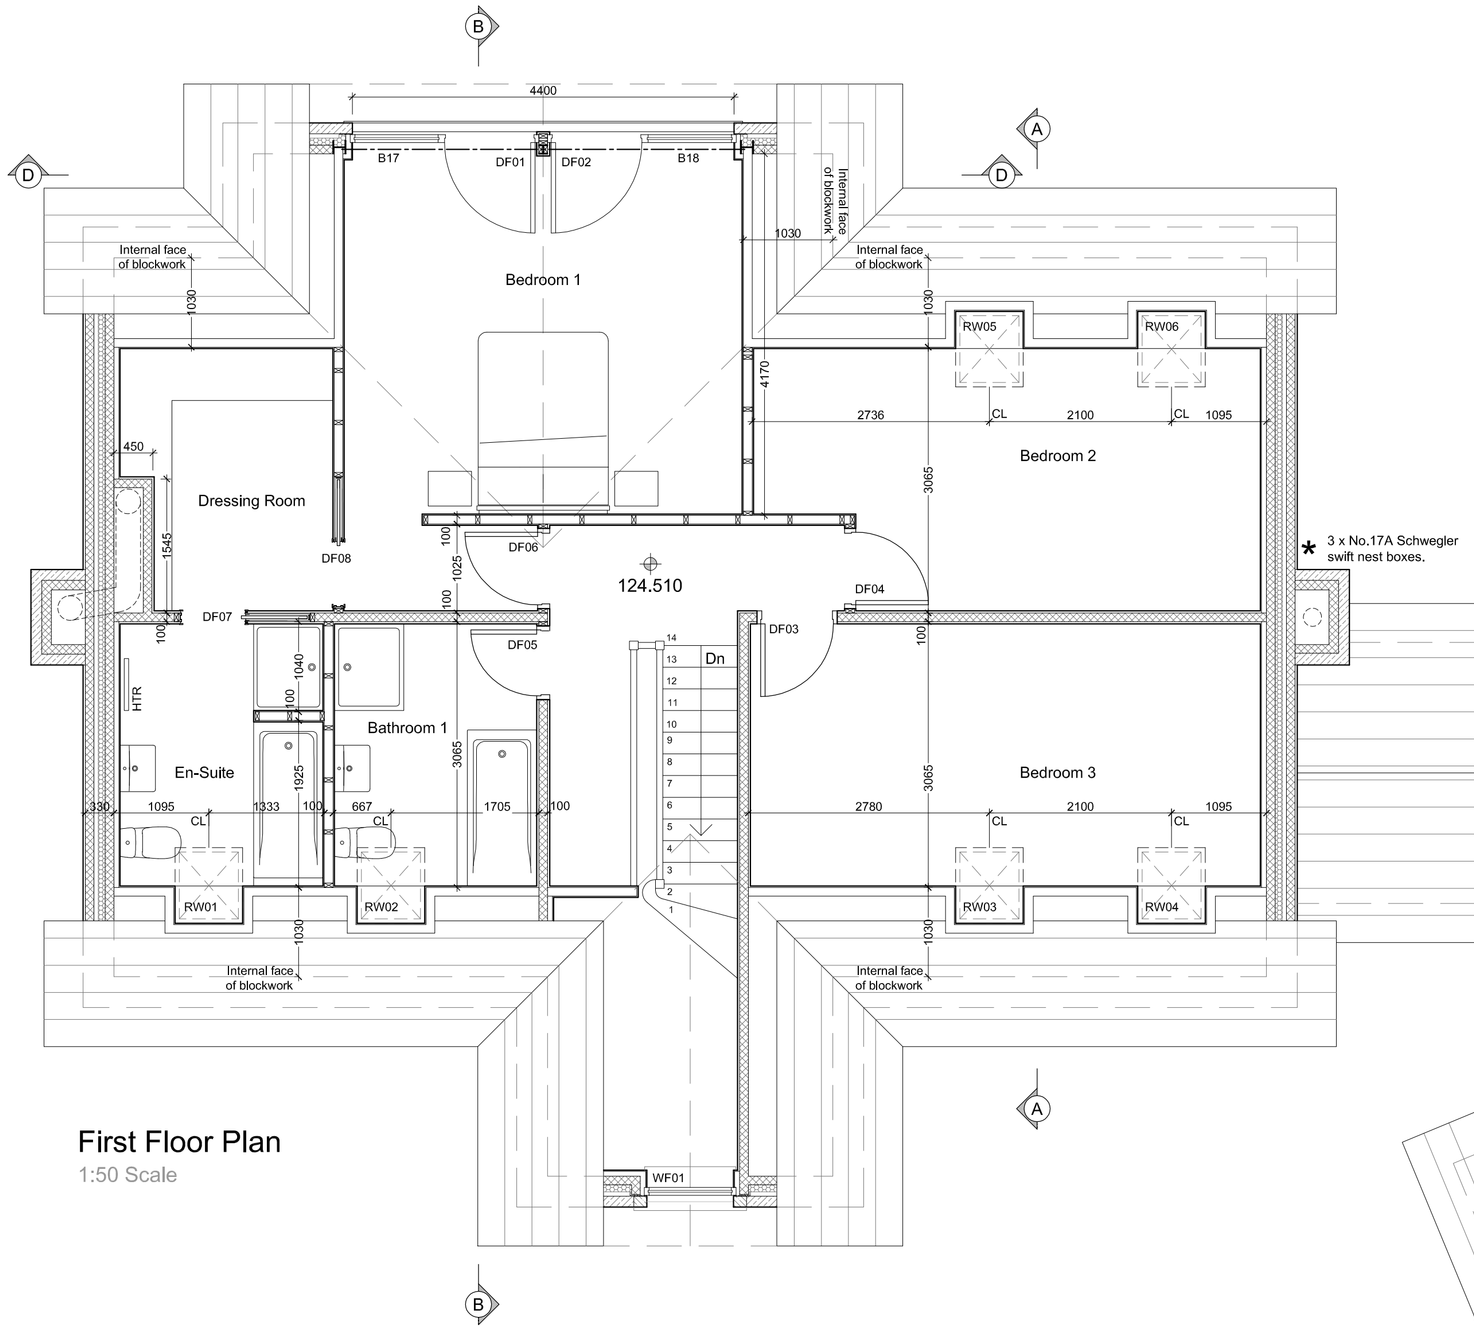

First Floor Plan

1:50 Scale

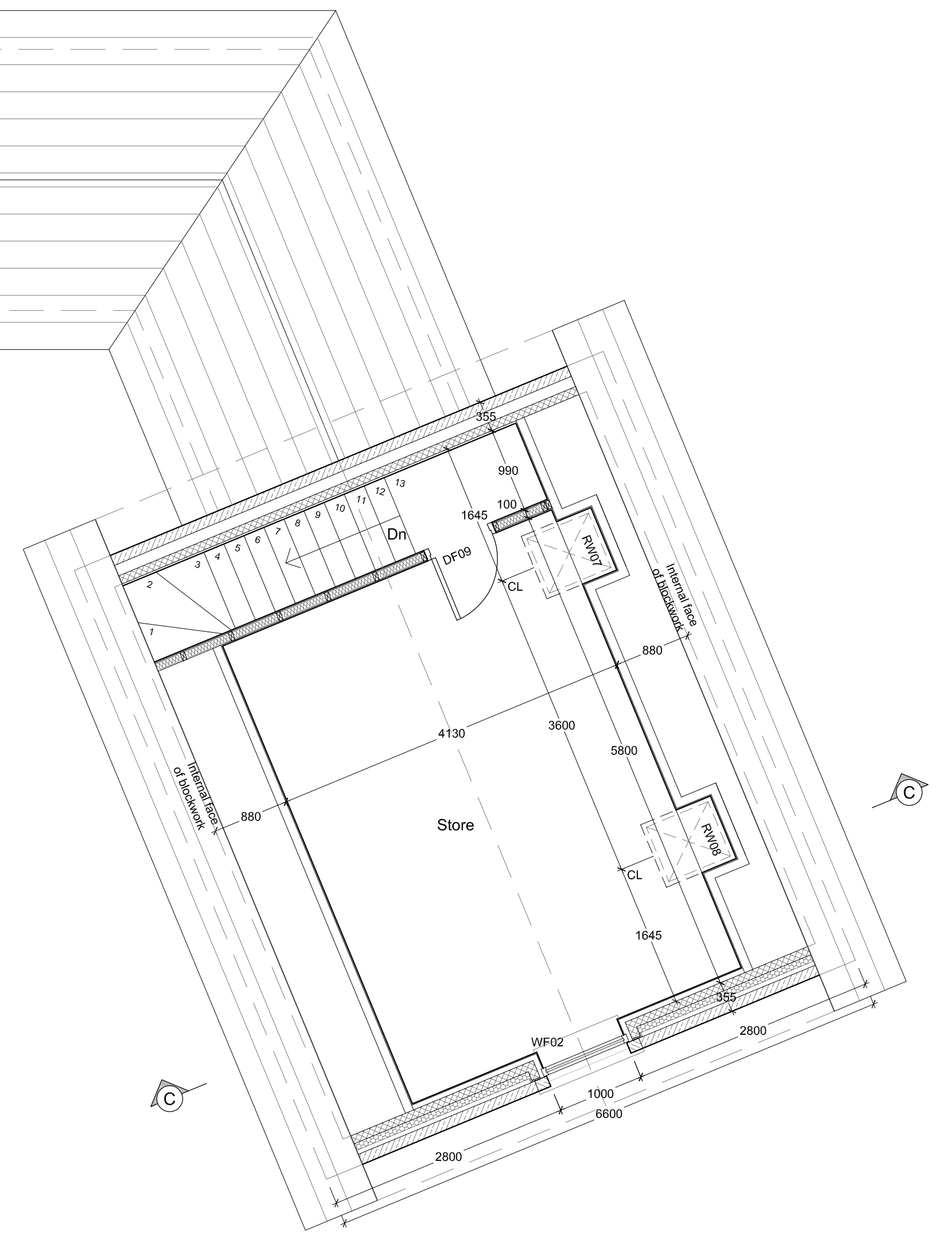

N

All dimensions given to face of stone/block/studwork

REVISIONS:

Rev A - Garage orientation and link size amended. - 12.10.16 - NE
Rev B - Garage door DG06 replaced with window WG10. Door added to link (DG06). - 20.10.16 - NE
Rev C - Swift nest boxes added. - 04.01.17 - NE

Client
J.J. Construction (NW) Ltd.

Job Title
Proposed Erection of 10 houses on land off
Chatburn Old Road
Chatburn

Drawing Title
Plot 6
Proposed First Floor Plan,
South Elevation and West Elevation

Scale	Date	Drawn
Various @ A1	August 2016	NE

spa ARCHITECTS
SUNDERLAND PEACOCK
SUNDERLAND PEACOCK & ASSOCIATES LTD,
HAZELMERE, PIMLICO ROAD, CLITHEROE
LANCASHIRE, BB7 2AG
T 01200 423178 F 01200 427328
E info@sunderlandpeacock.com
www.sunderlandpeacock.com

5138 - 44 Rev C